



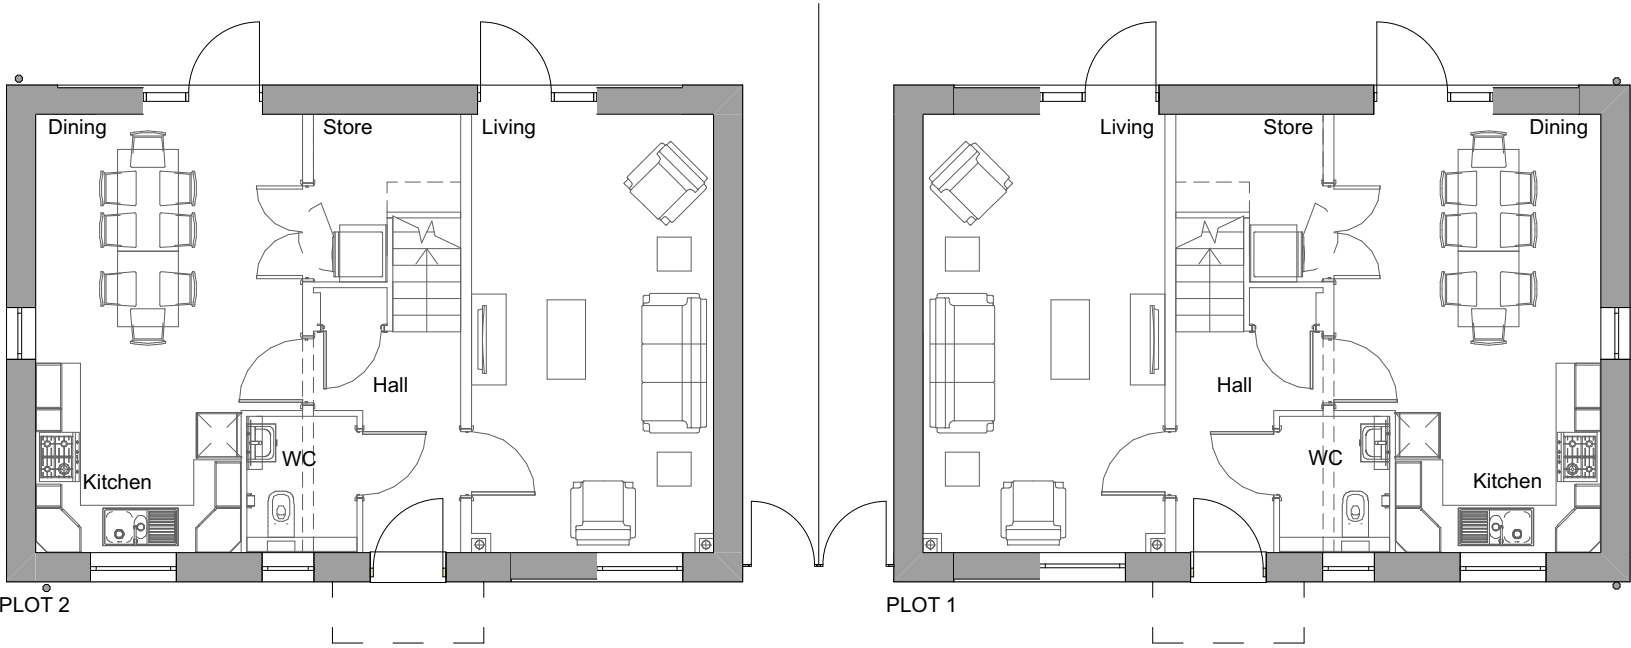

GROUND FLOOR

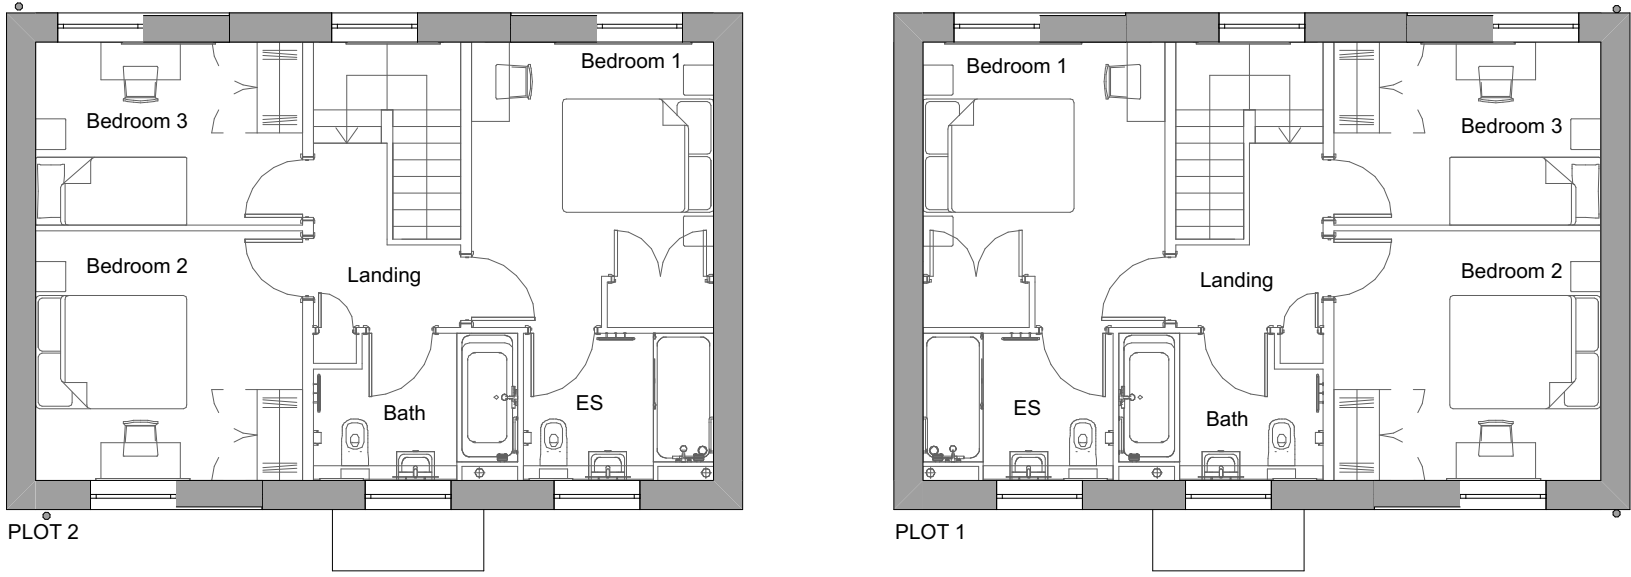

FIRST FLOOR



NORTH (ENTRANCE)




SOUTH (GARDEN)



PLOT 1 EAST ELEVATION (PLOT 2 WEST MIRRORED)



PLOT 1 WEST ELEVATION (PLOT 2 EAST MIRRORED)

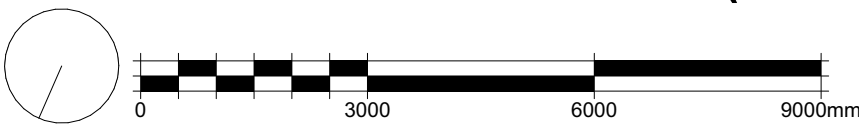

FOR PINKFILE

McCARTHY STONE
Life, well lived

PROPOSED HOUSES
3B5P

B - Updated layout & elevations	08.08.24	CK	SK
A - Detached houses	17.07.24	SK	CJC
Rev	Description	Date	DB CB

PROJECT	JOB NO
Boorley Green	24.013
SCALE	DATE
1/100 @ A2	April 2024
DRAWN BY/CHECKED BY	REVISION
CK / SK	B
DWG#	
SO_2977_03_AC_022	

© HGP Architects Ltd.
Furzehall Farm, Wickham Road
Fareham, Hampshire, PO16 7JH

01329 283 225
email@hgp-architects.co.uk
hgp-architects.co.uk