






EXISTING REAR ELEVATION
1:100@A1

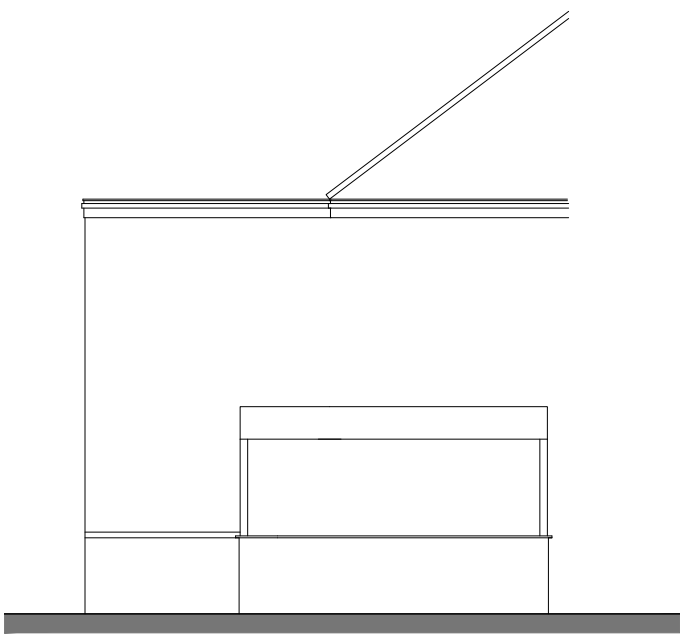


EXISTING SIDE ELEVATION
1:100@A1

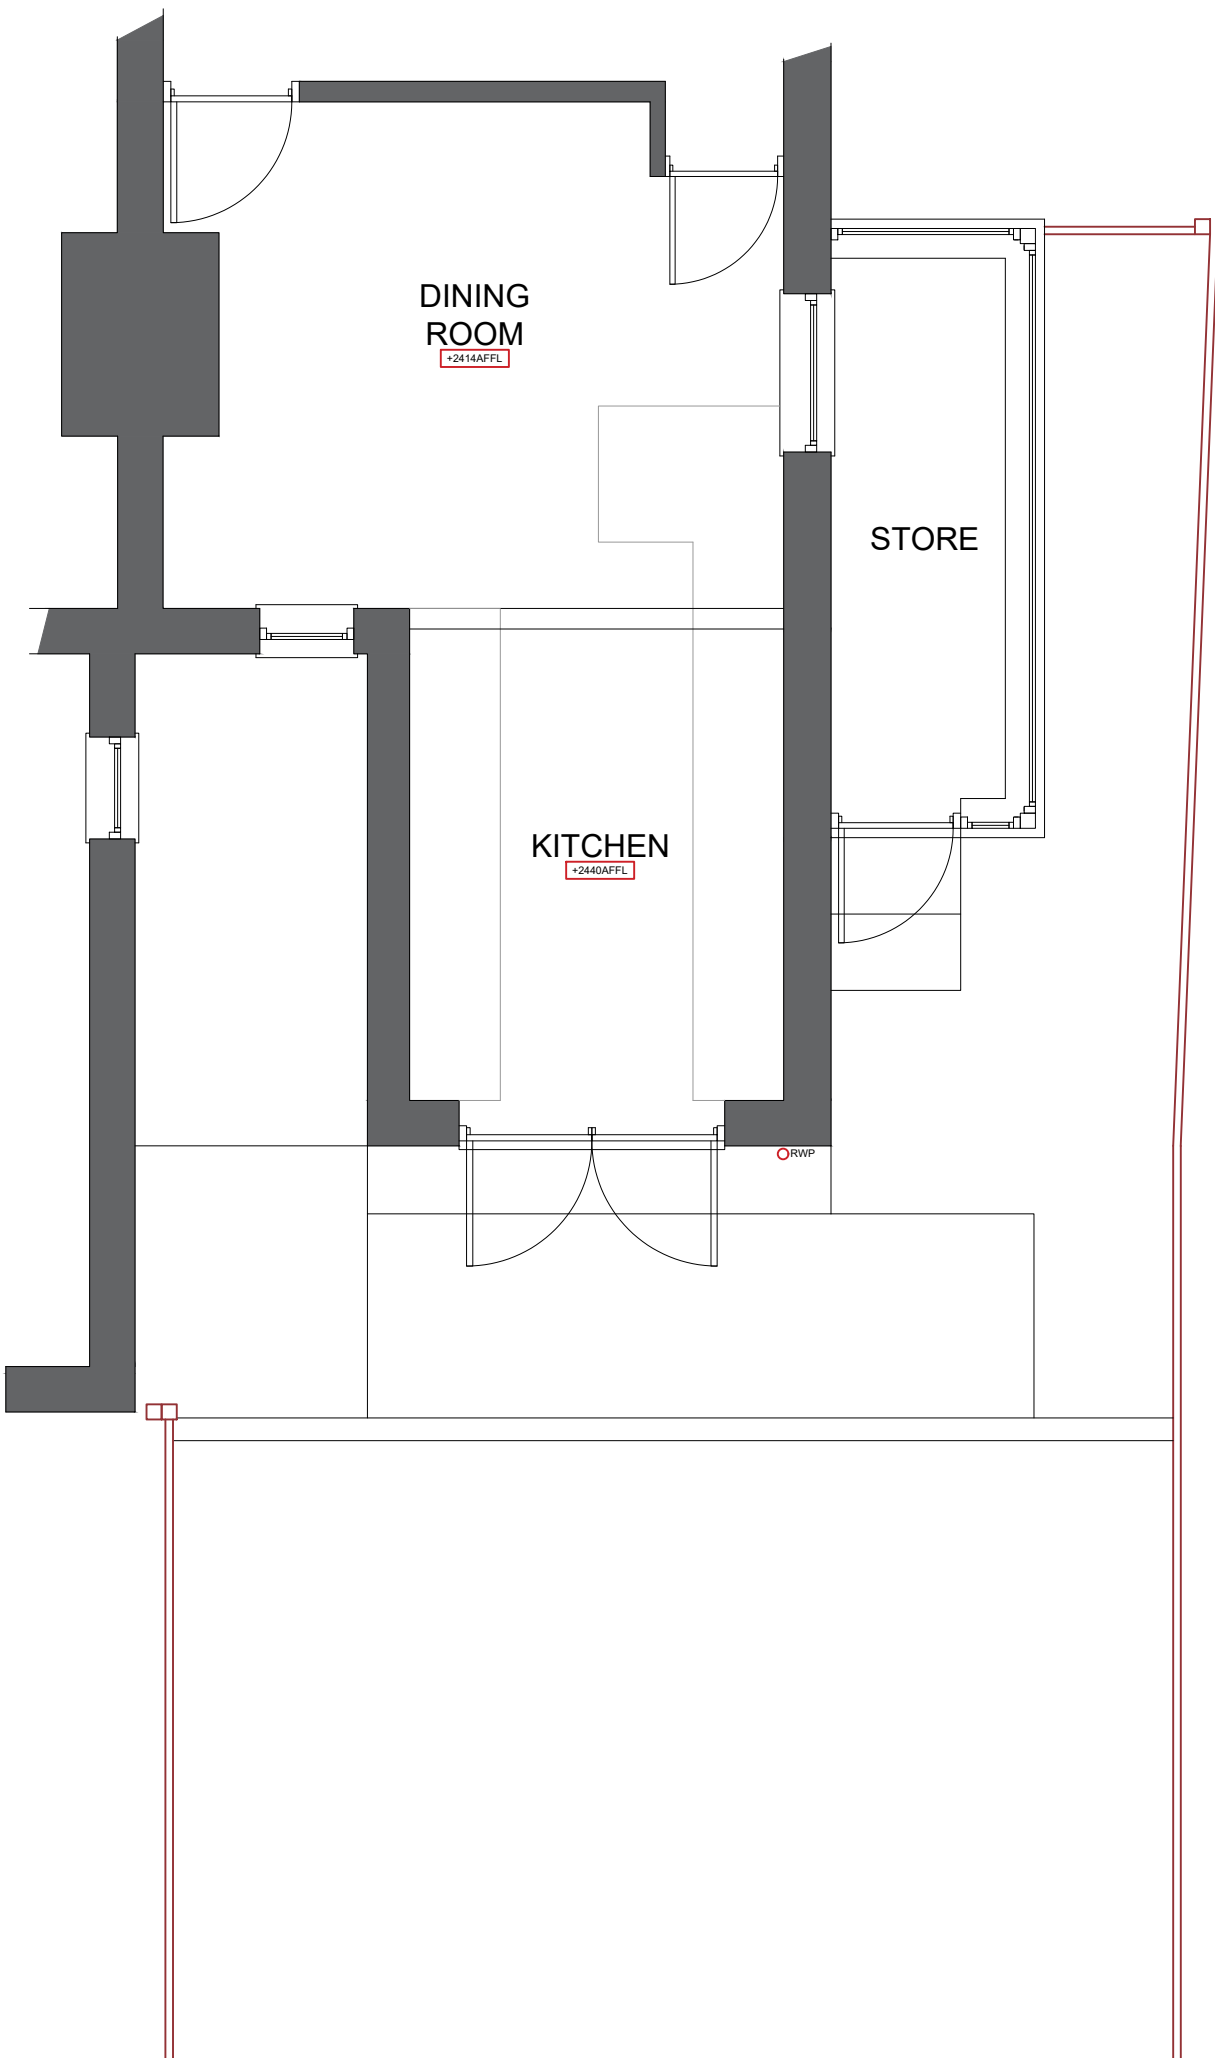


EXISTING GROUND FLOOR PLAN
1:50@A1

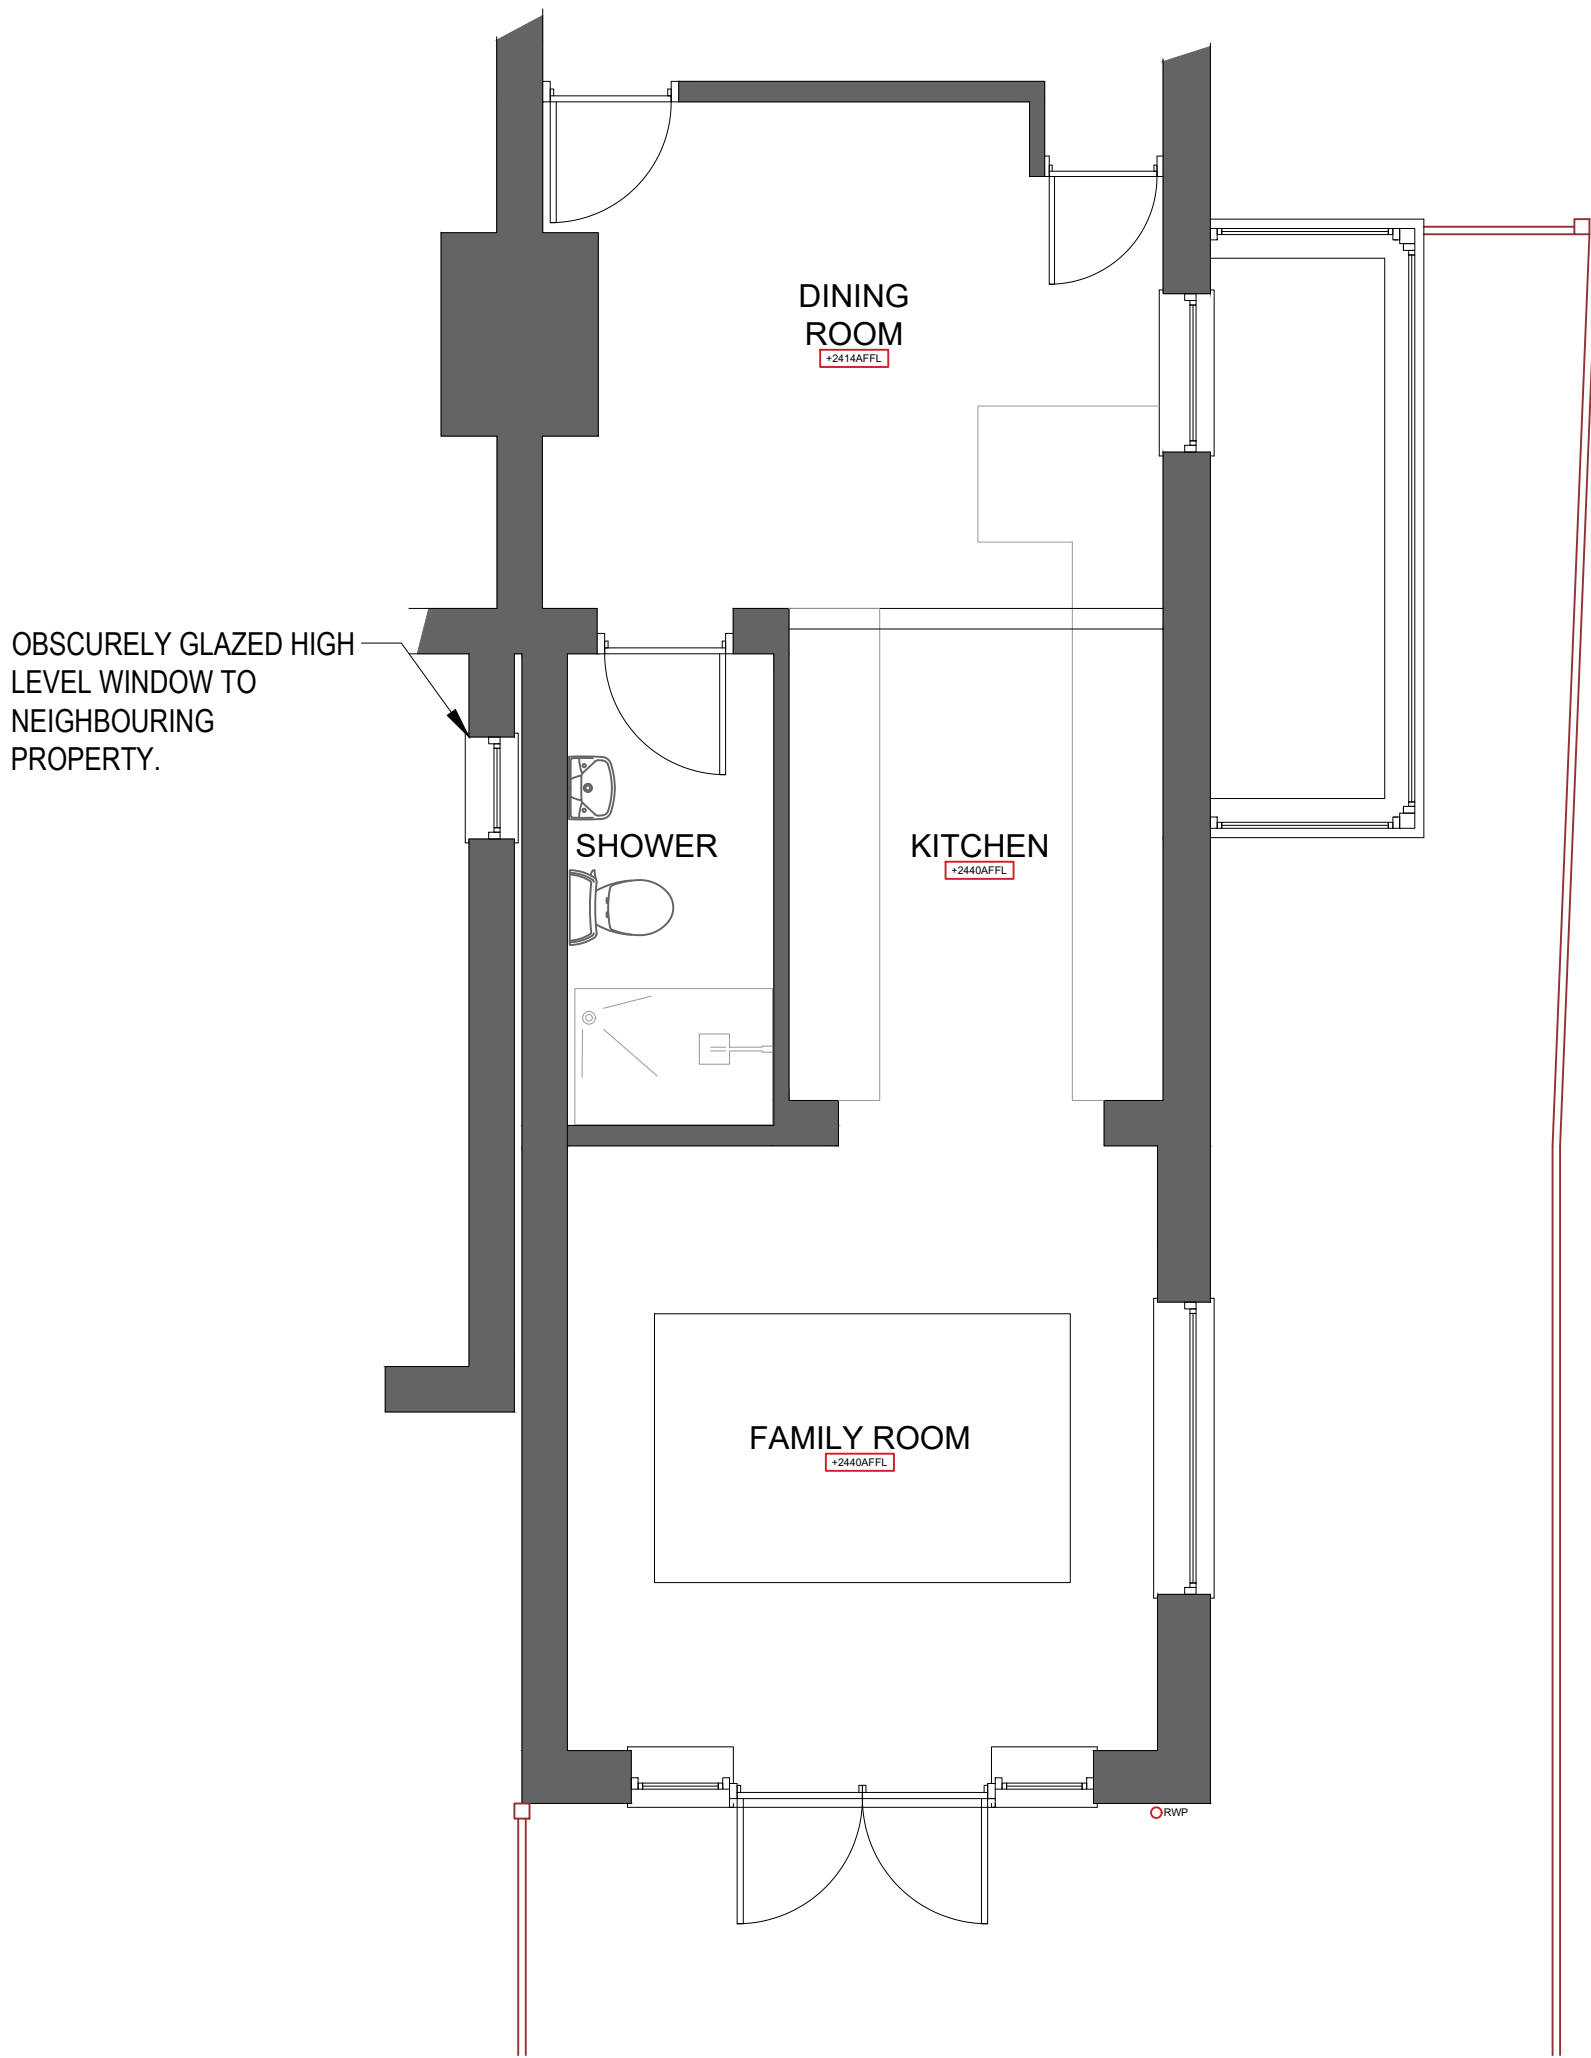


PROPOSED GROUND FLOOR PLAN
1:50@A1

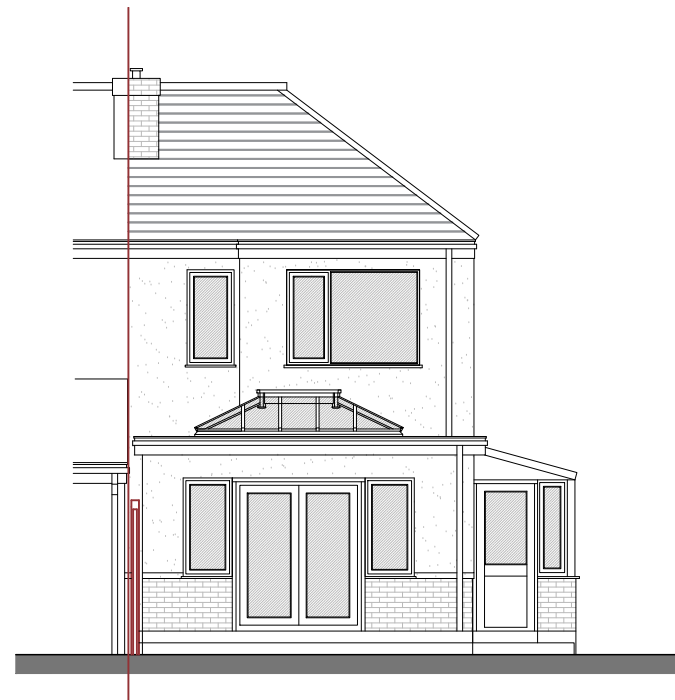

PROPOSED REAR ELEVATION
1:100@A1

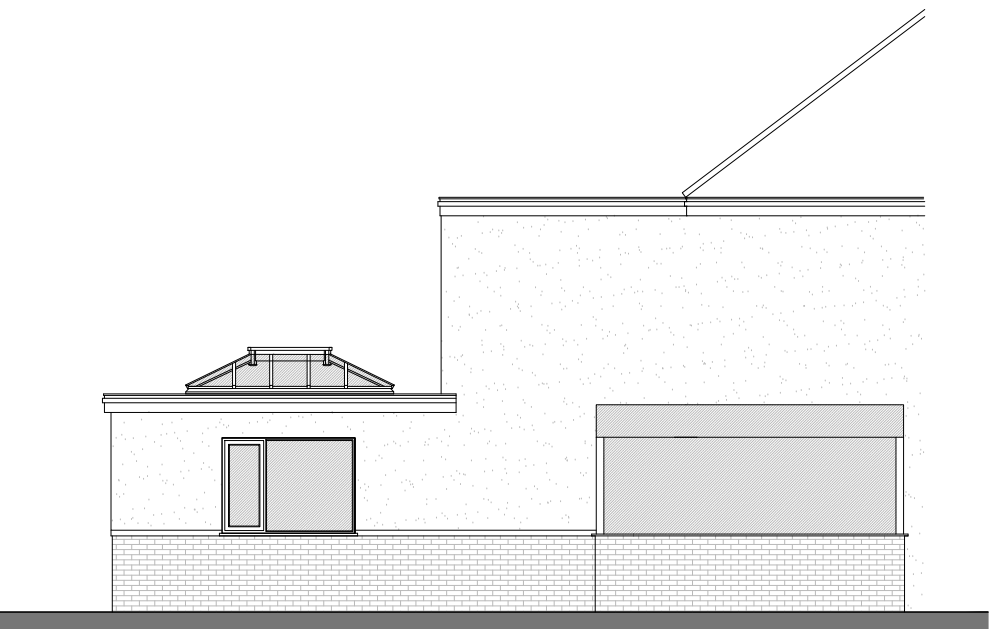

PROPOSED SIDE ELEVATION
1:100@A1

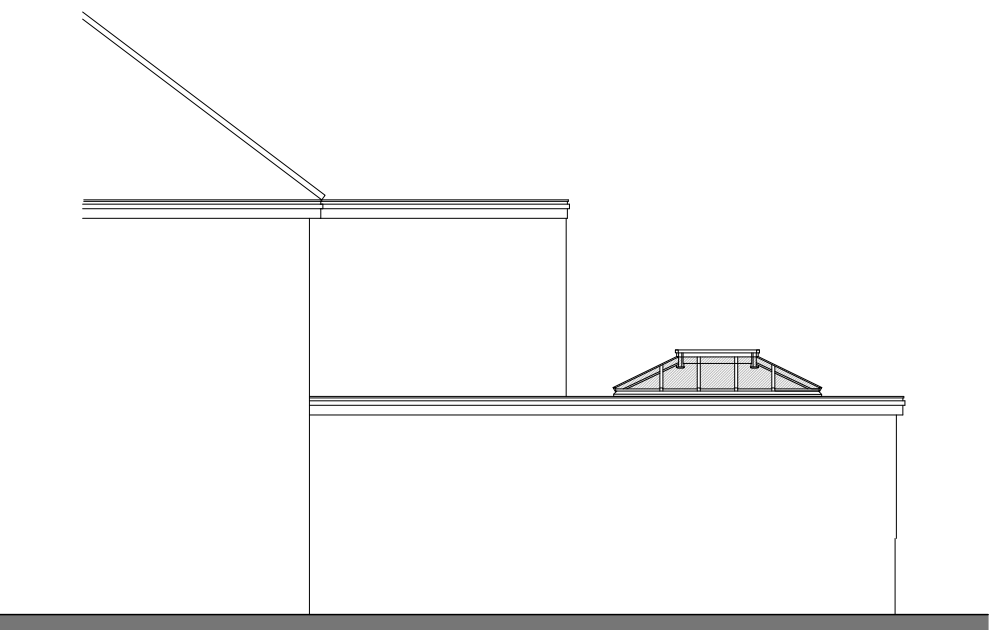

PROPOSED SIDE ELEVATION
1:100@A1

REVISIONS:
REV A: 09/07/24 - REAR EXTENSION AMENDED TO SUIT CLIENTS REQUIREMENTS
REV B: 12/08/24 - DRAWINGS AMENDED TO SUIT COUNCILS REQUEST.

JOB TITLE:
PROPOSALS AT:
8 UPPER ST HELENS ROAD,
HEDGE END,
SOUTHAMPTON,
SO30 0LH

PLANNING

CONTACT:
07988518827
dwilliams@willowarchitecture.co.uk

SIMON & MEL
CLIENT:



DRAWING TITLE:
EXISTING & PROPOSED PLANS & ELES

DRAWN BY: DTW
DATE: 05/07/24 SCALE: VARIES@A1
DRAWING NO: 2078-001B

