



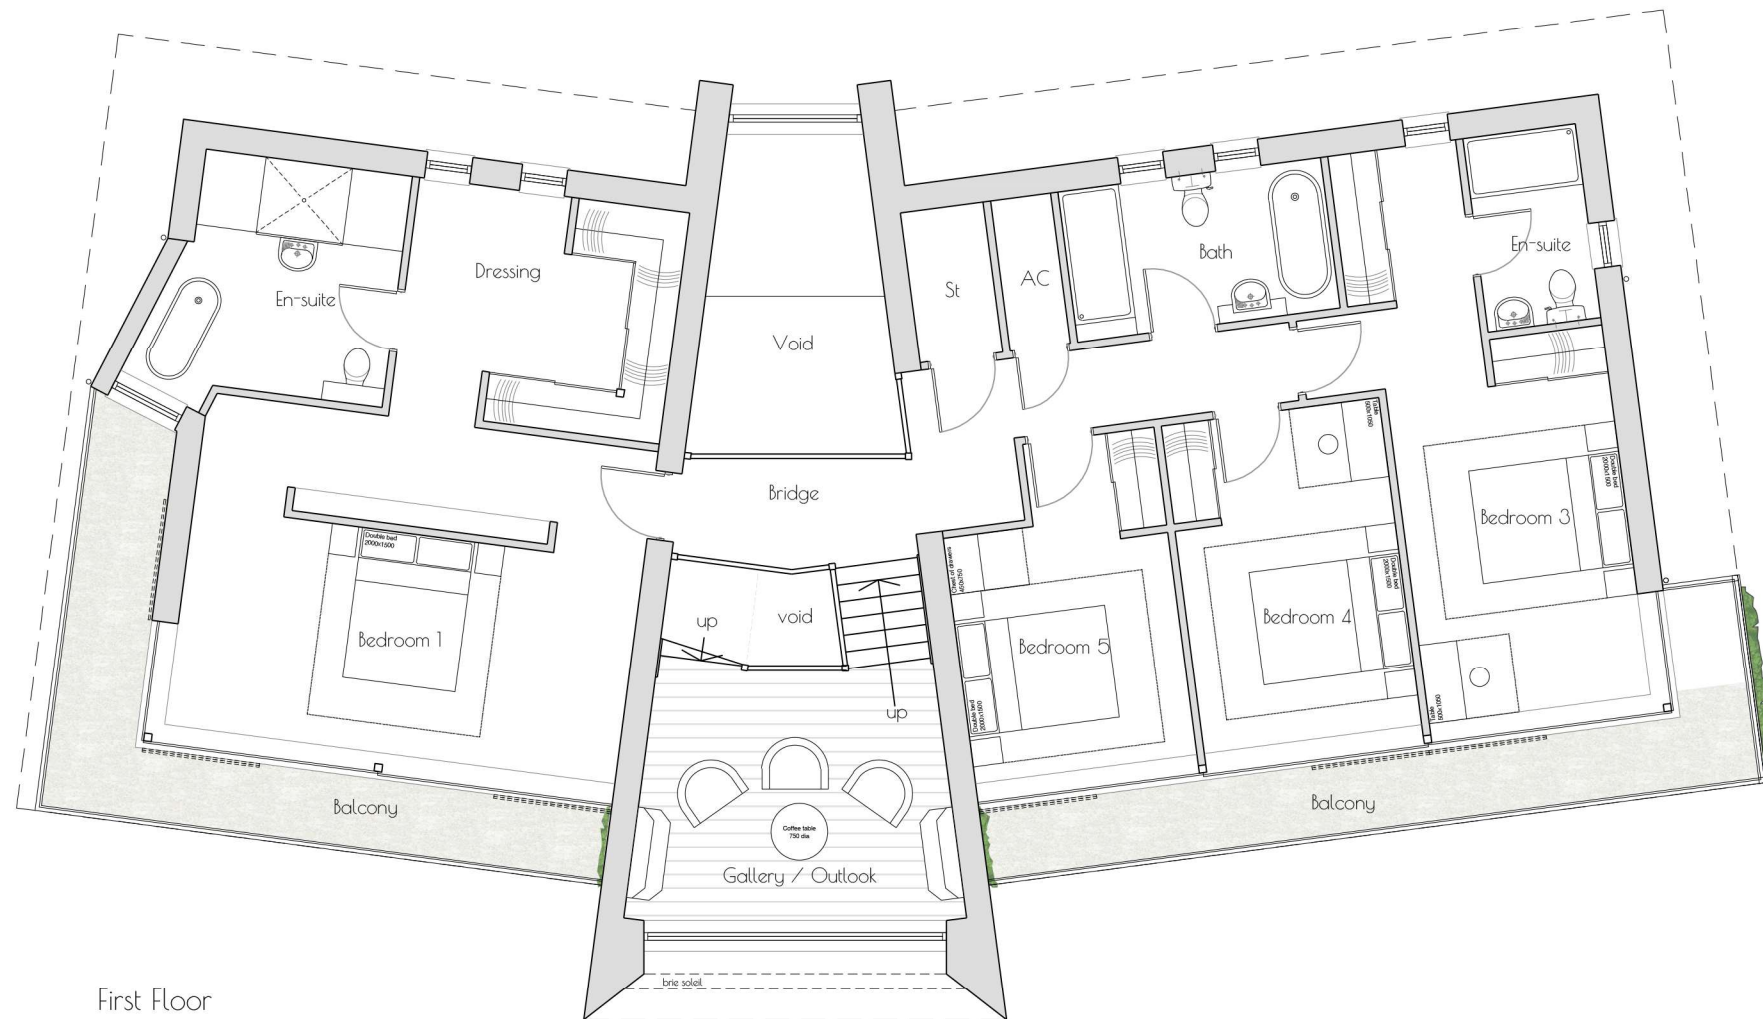

First Floor

scale 1:100

 

B Screening/shading details added
A Dwelling redesigned

Aug 2024
Mar 2024

JON DALE ARCHITECT LTD.

Jon Dale RIBA 12 Crestwood View, Eastleigh, Hampshire, SO50 4NF Tel: 07787 575126 E-mail: jondalearchitect@gmail.com

Project

Cherry Court
Salterns' Lane
Bursledon

Title

First Floor Plan
-
-

Scale

1:100@A3

Date

Mar 24

Drawn

RP

Checked

JD

Job No.

126

Drawing. No.

FP.03

Revision

B