


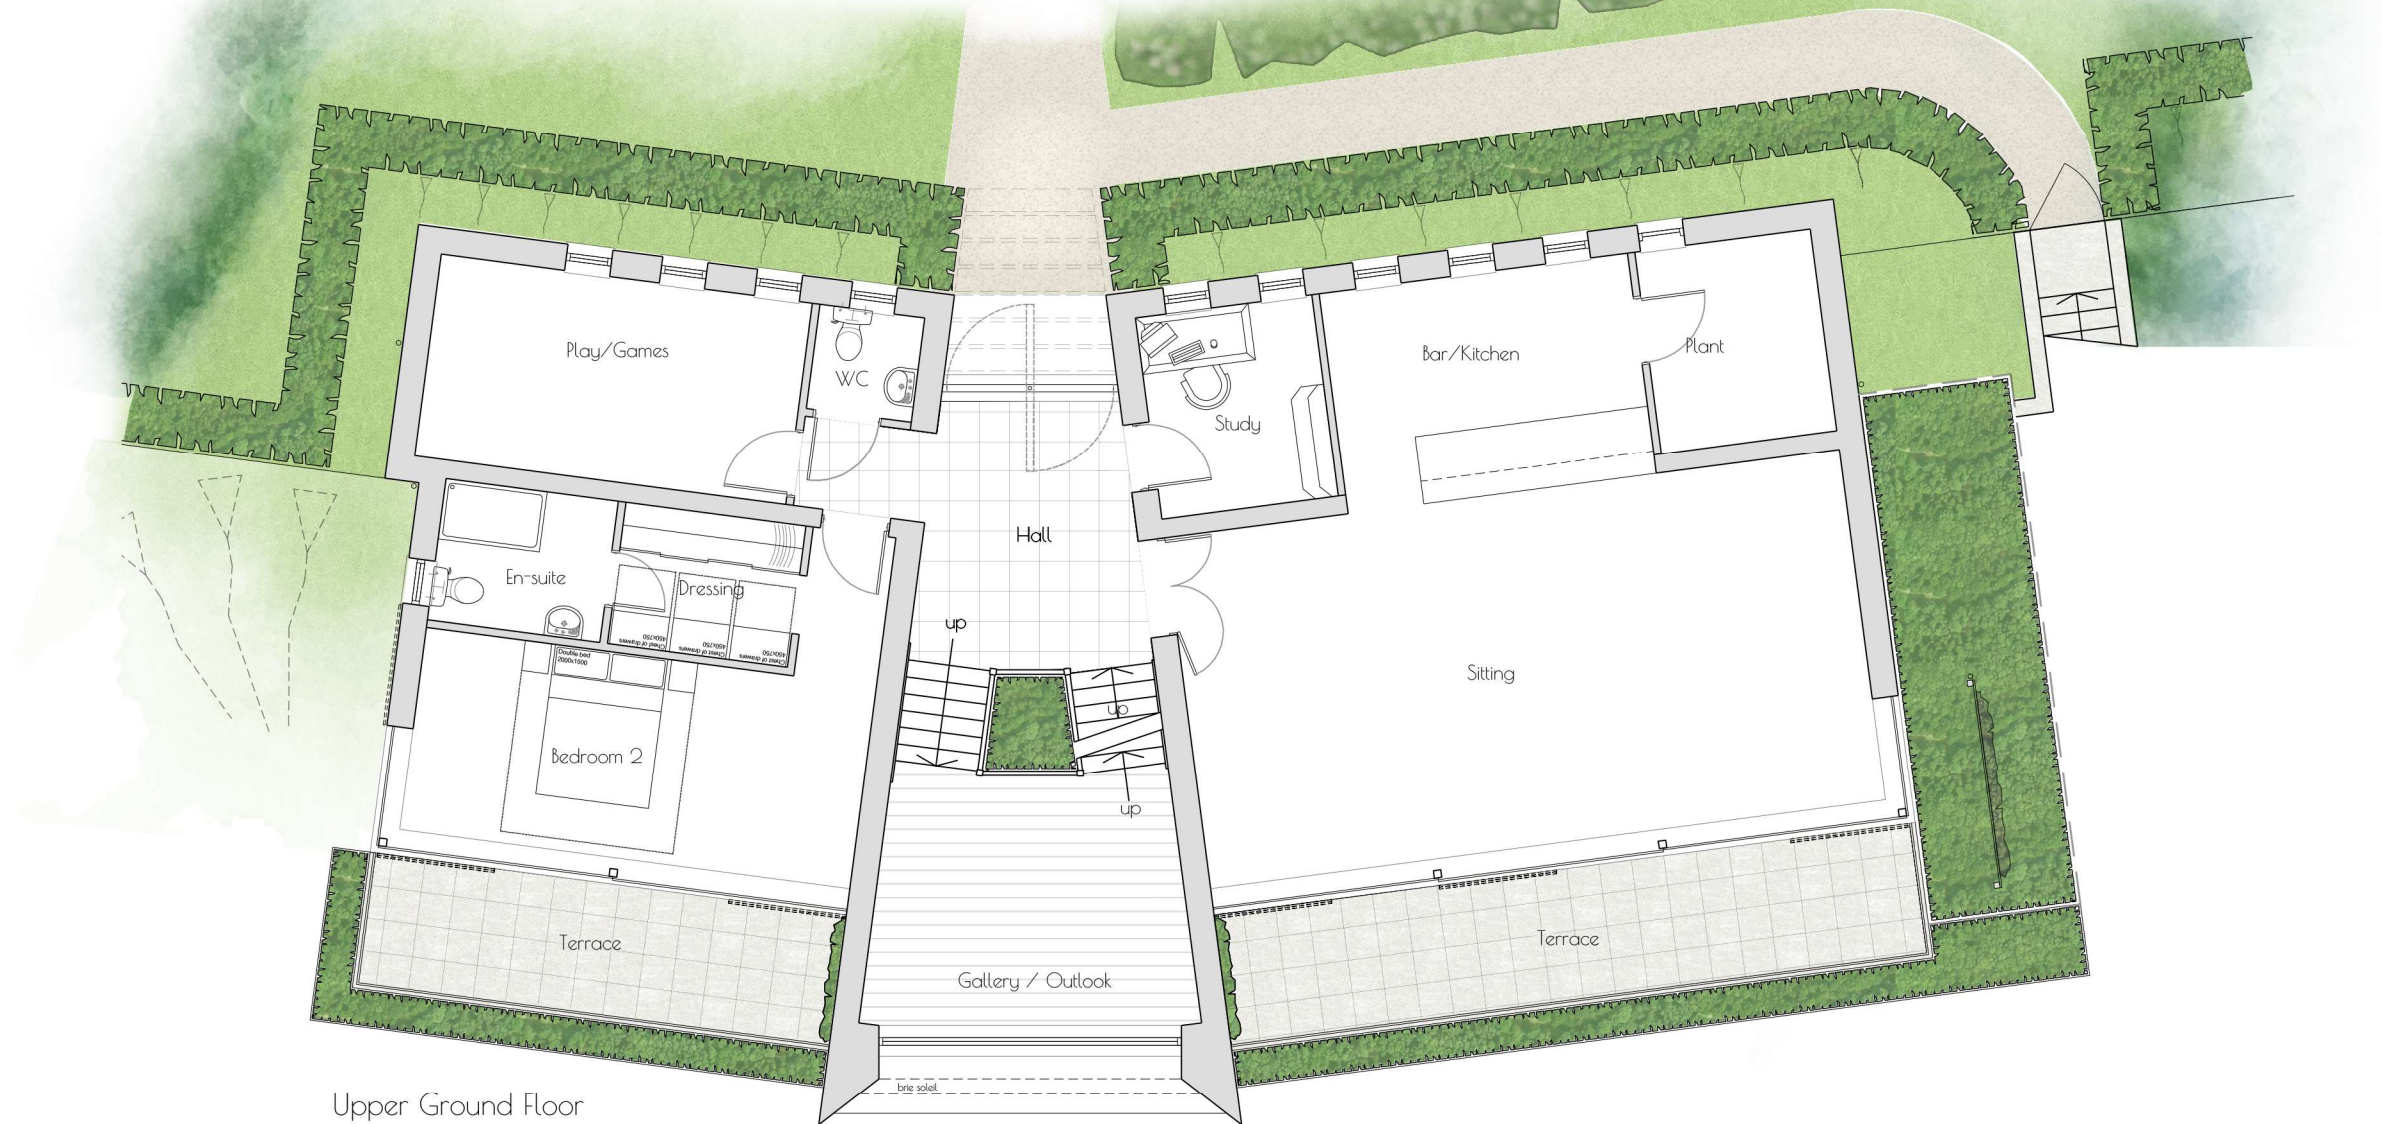

Upper Ground Floor

B Screening/shading details added  
A Dwelling redesigned

Aug 2024  
Mar 2024

## JON DALE ARCHITECT LTD.

Jon Dale RIBA 12 Crestwood View, Eastleigh, Hampshire, SO50 4NF Tel: 07787 575126 E-mail: jondalearchitect@gmail.com

### Project

Cherry Court  
Salterns' Lane  
Bursledon

### Title

Upper Ground Floor Plan

### Scale

1:100@A3

### Date

Mar 24

### Drawn

RP

### Checked

JD

### Job No.

126

### Drawing. No.

FP.02

### Revision

B

scale 1:100

