



	
project	103 Havendale Hedge End Southampton
client	Megan Stone & Alex Howe
title	Tree Constraints Plan
dwg	BJH 01/02
scale	1:100 @ A3
date	July 2024
job	1375
drawn by	bjh
10 Southleigh Grove, Hayling Island, Hampshire PO11 0SH 07875 520881 bernieharverson@gmail.com	

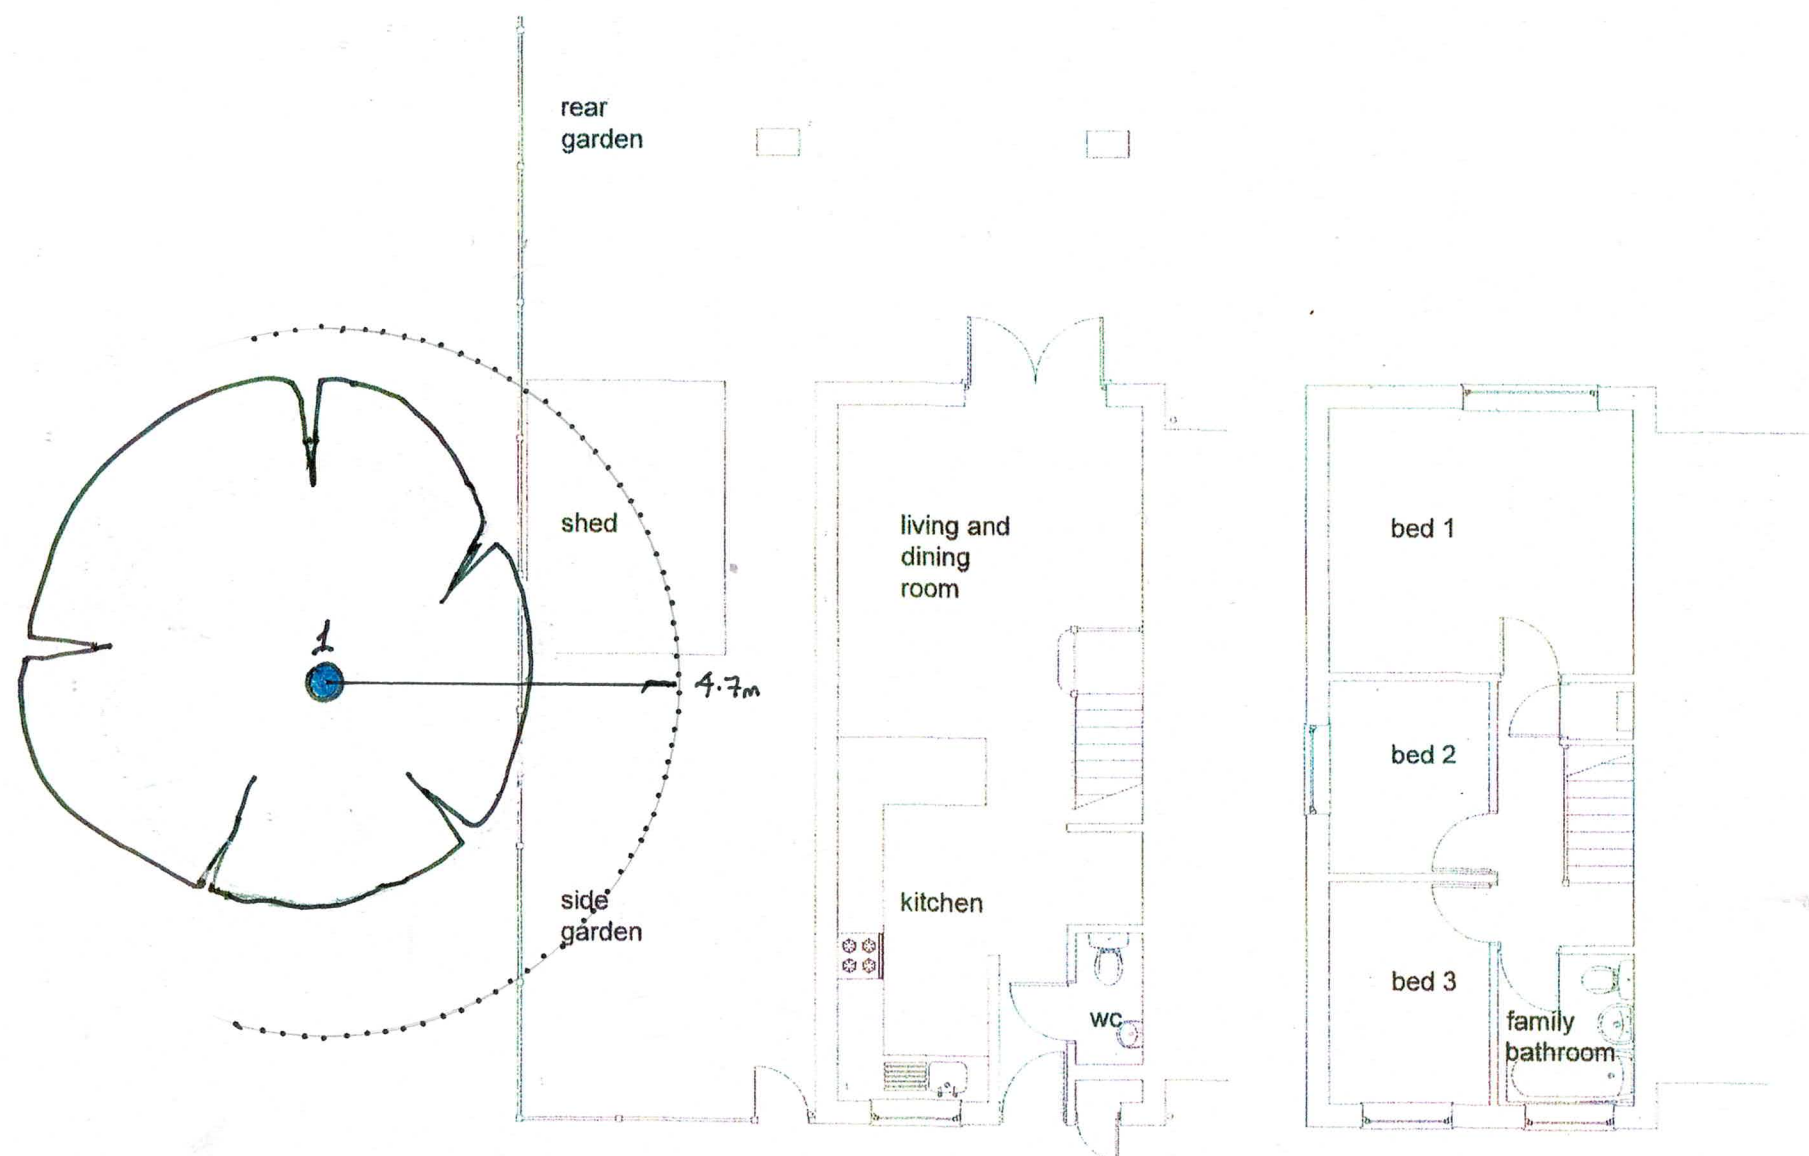

- Key:**
- = Trees of A (high) grading
 - = Trees of B (moderate) grading
 - = Trees of C (low) grading
 - = Trees of U (fell) grading
 - = Radial Root Protection Zone in accordance with Section 6.2 of BS5837:2012.

1 existing ground floor plan
scale 1:100 @ A3

2 existing first floor plan
scale 1:100 @ A3

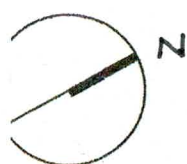

planning

this drawing is not for
construction
this drawing is the
property of:
dwell design

revisions
-/-

scale bars
1:100
0 1 2 5

scale
1:100 @ A3

job name
103 havendale

date
february 24

job number
24012

drawing number
(pl)02

drawing name
existing ground and
first floor plans

status
planning

revision
-

dwell design
ltd