

 


key


proposed new wall

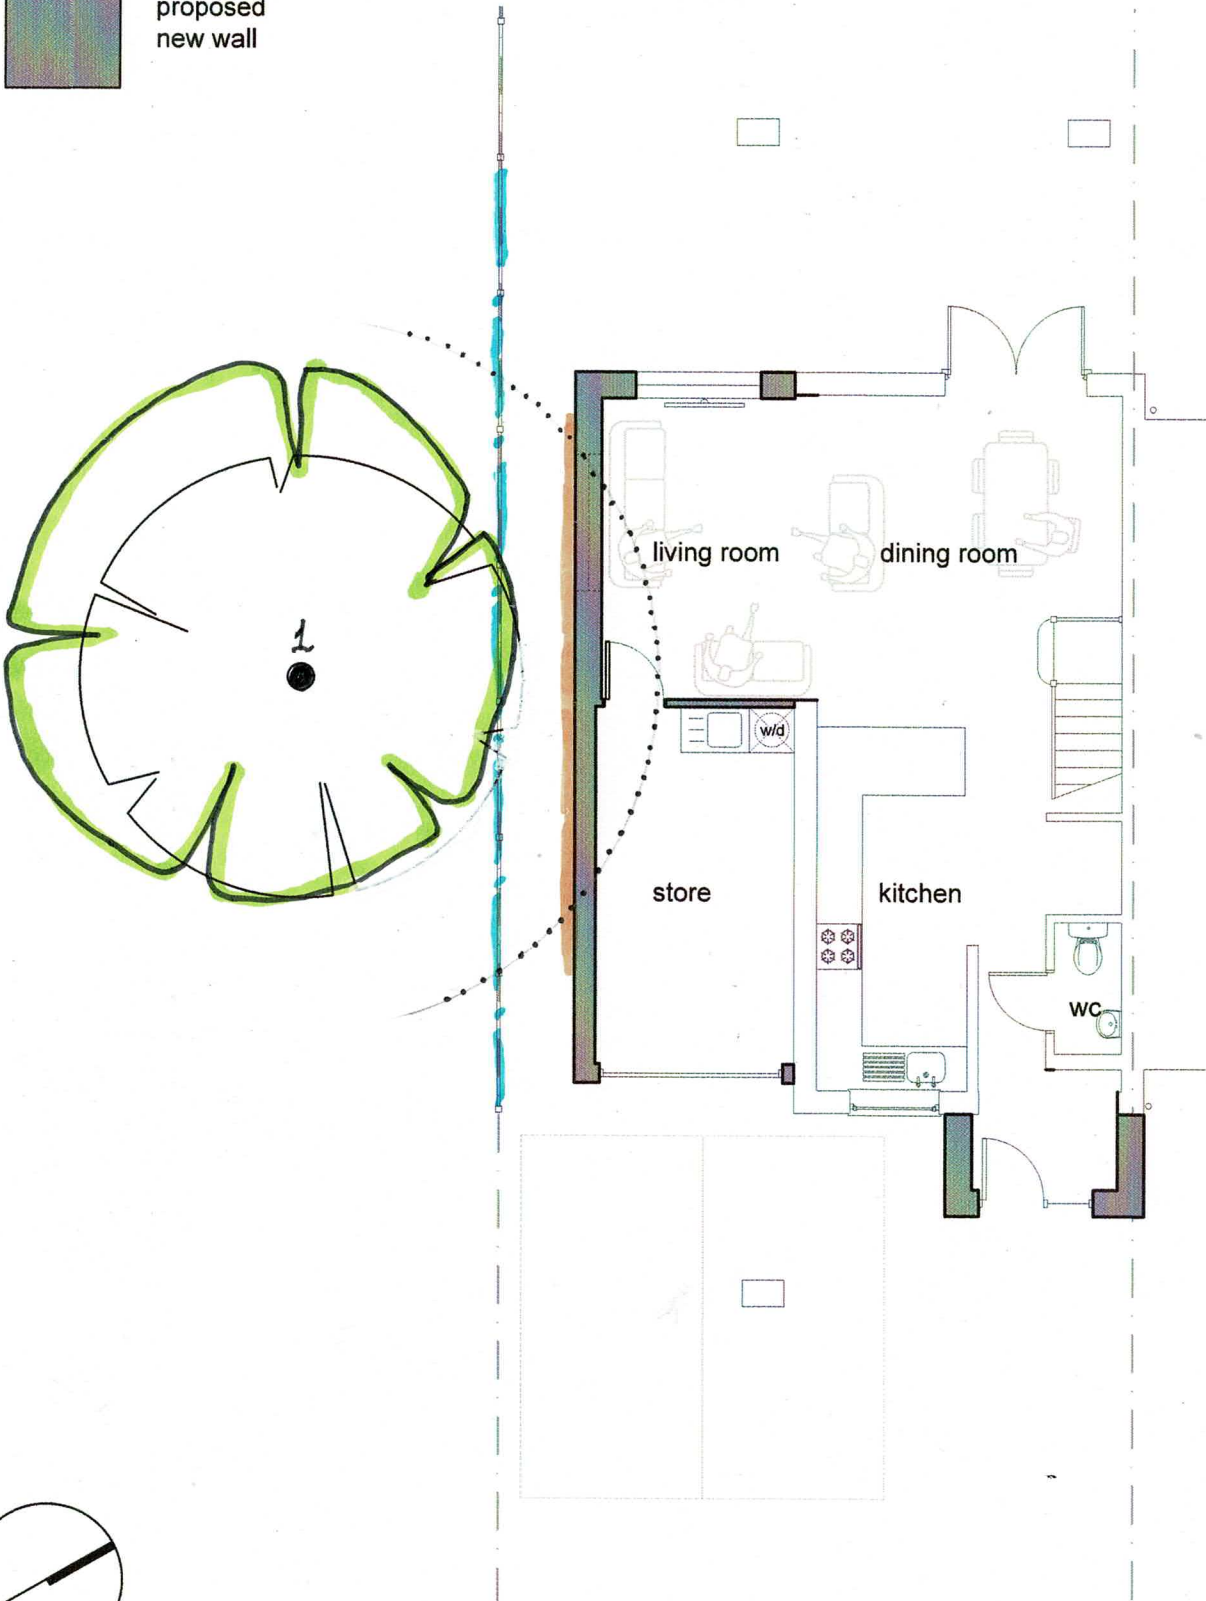

1 proposed ground floor plan
scale 1:100 @ A3

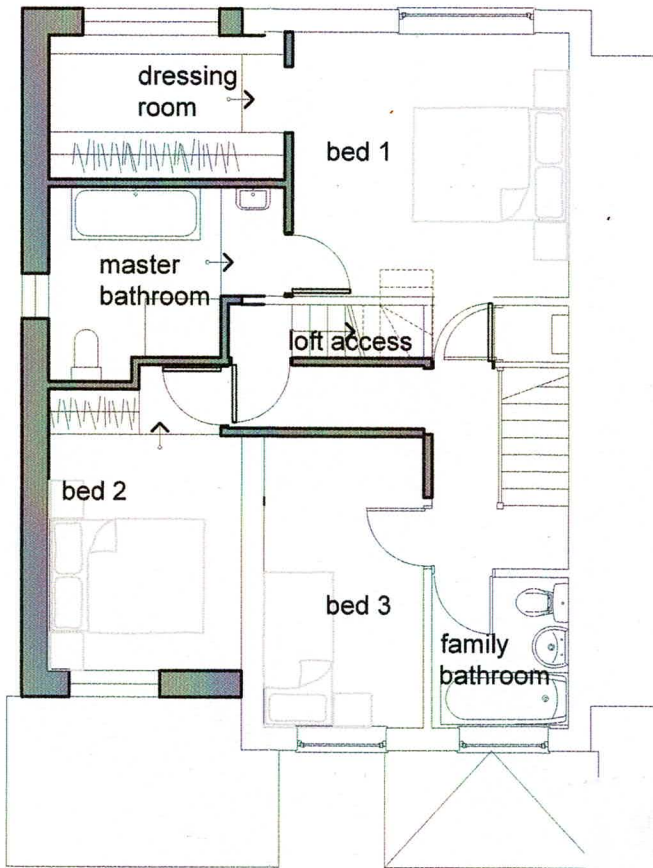

2 proposed first floor plan
scale 1:100 @ A3

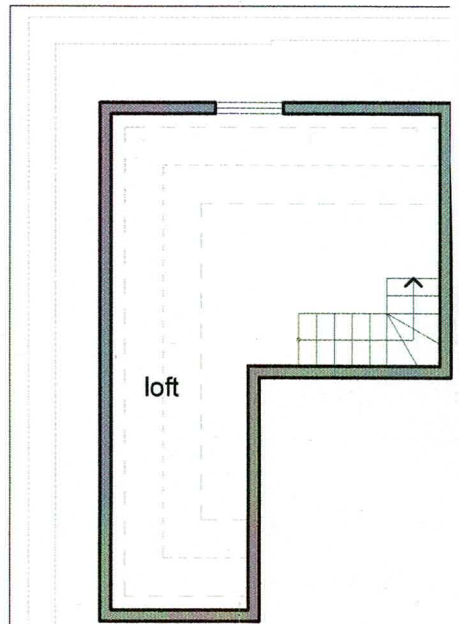


3 proposed loft plan
scale 1:100 @ A3
planning

- Key:
-  = Trees which will be retained and fully protected.
 -  = Trees which cannot be retained with this layout.
 -  = Radial Root Protection Zone in accordance with Section 6.2 of BS5837.
 -  = Boundary fencing that will act as Protective Fencing in this instance.
 -  = Arb Expert supervise Hand Digging of a Slit Trench will take place along this alignment.

	
project	103 Havendale Hedge End Southampton
client	Megan Stone & Alex Howe
title	Tree Protection Plan
dwg	BJH 03/04
scale	1:100 @ A3
date	July 2024
job	1375
drawn by	bjh
10 Southleigh Grove, Hayling Island, Hampshire PO11 0SH 07875 520881 bernieharverson@gmail.com	

this drawing is not for
construction
this drawing is the
property of:
dwell design

revisions
a/07.06.2024/updated proposal shown
b/07.06.2024/updated proposal shown

 

scale
1:100 @ A3

job name
103 havendale

date
february 24

job number
24012

drawing number
(pl)05

drawing name
proposed floor plans

status
planning

revision
b

dwell design
ltd