


LINEAR SCALE 1:50
A2@ 1:50

This drawing is the copyright of ADP Architects Ltd. It may not be altered or reproduced in any form, or passed onto Third Parties without the written consent of ADP Architects Ltd.

Drawing For Construction Purposes Only
Note: This drawing is to be read in conjunction with our Building Notes. The Building Notes are written in a separate A4 document.
All dimensions and details on the drawing should be checked and verified on site by the contractor before fabrication and erection. DO NOT scale from this drawing, use figured dimensions only. Any discrepancies should be highlighted without delay.
Note: This drawing has been produced by the use of a topographical survey carried out by others. All information therefore derived from the survey drawing is assumed to be accurate and ADP Architects Ltd cannot be held accountable for any discrepancies discovered on site.
IF IN DOUBT ASK FOR CONFIRMATION.

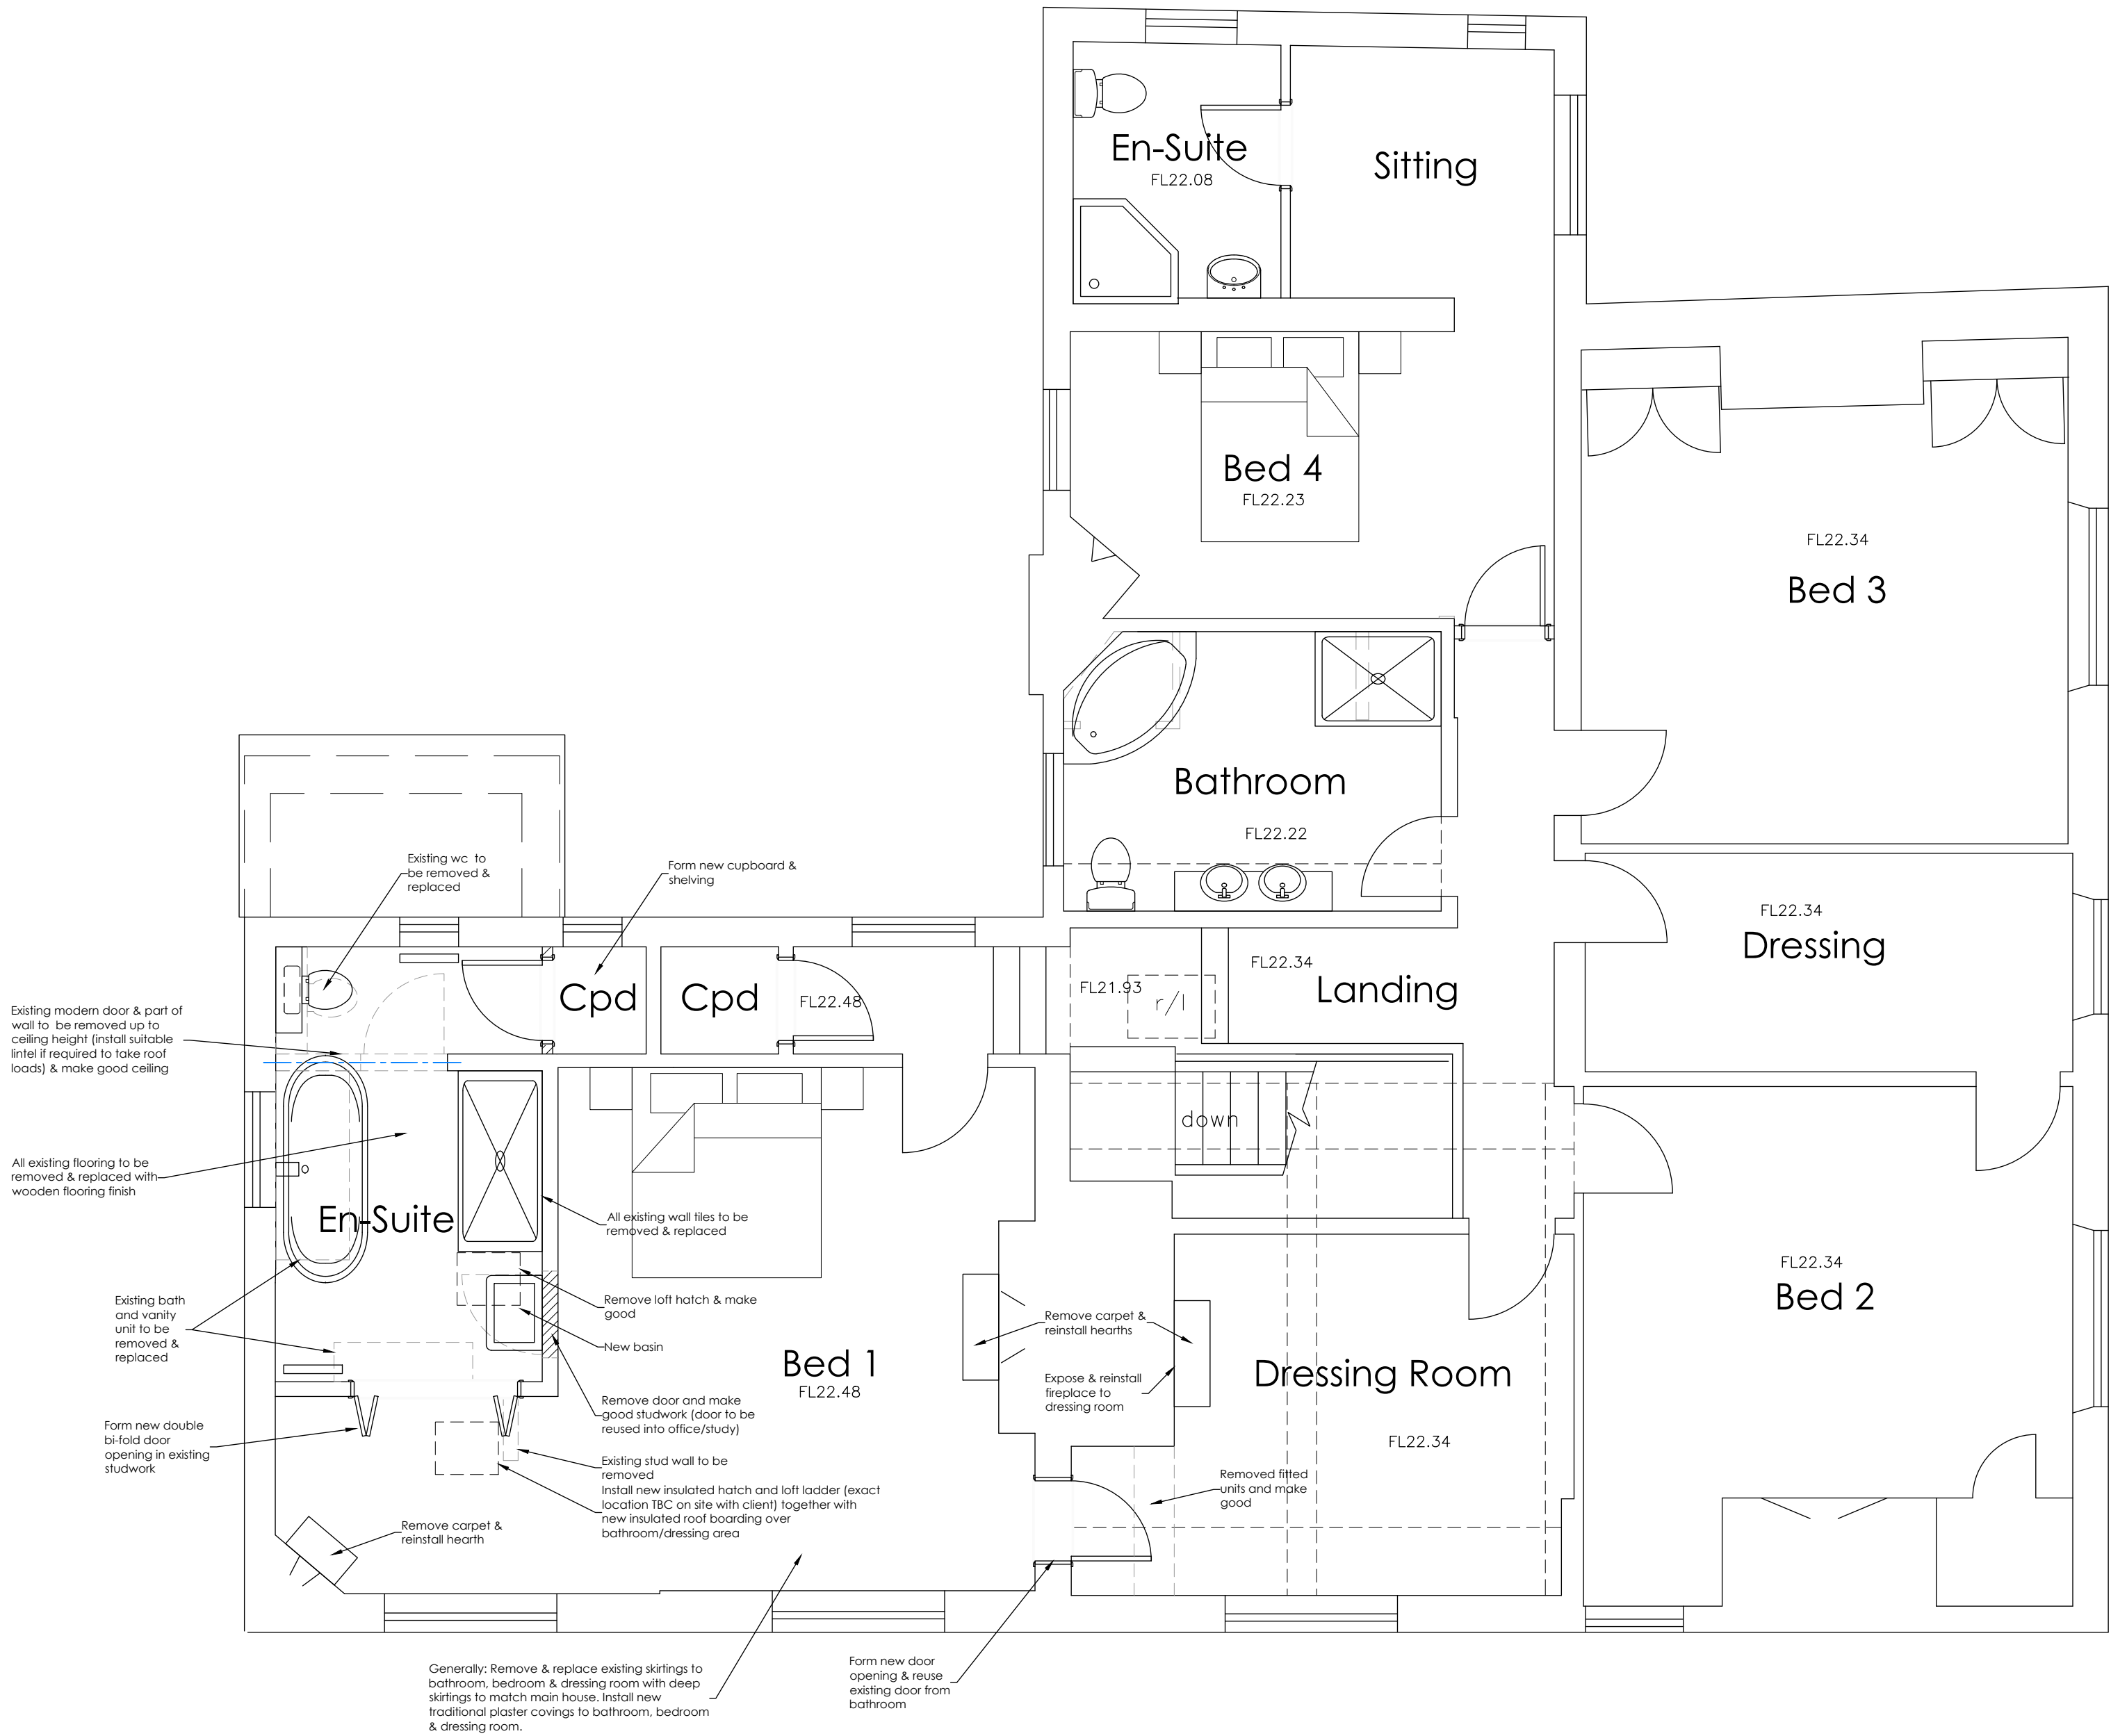

First Floor Plan 1:50

rev: date: note:

adp

architects ltd

architects & urban designers

Tel: 01489 584503
Email: mail@adp-ltd.co.uk
www.adparchitectsltd.co.uk
Richmond Court, 94 Botley Road, Park Gate, Southampton, SO31 1BA

project name/address:		
Internal Alterations Greywell High Street Bursledon SO31 8DL		
client:		
Mr & Mrs Wiegman		
drawing title:		
First Floor Plan – Proposed		
job number:	drawing number:	revision:
2001	22	
drawing scale/size:	date:	drawn:
1:100 (A2)	Aug 24	