



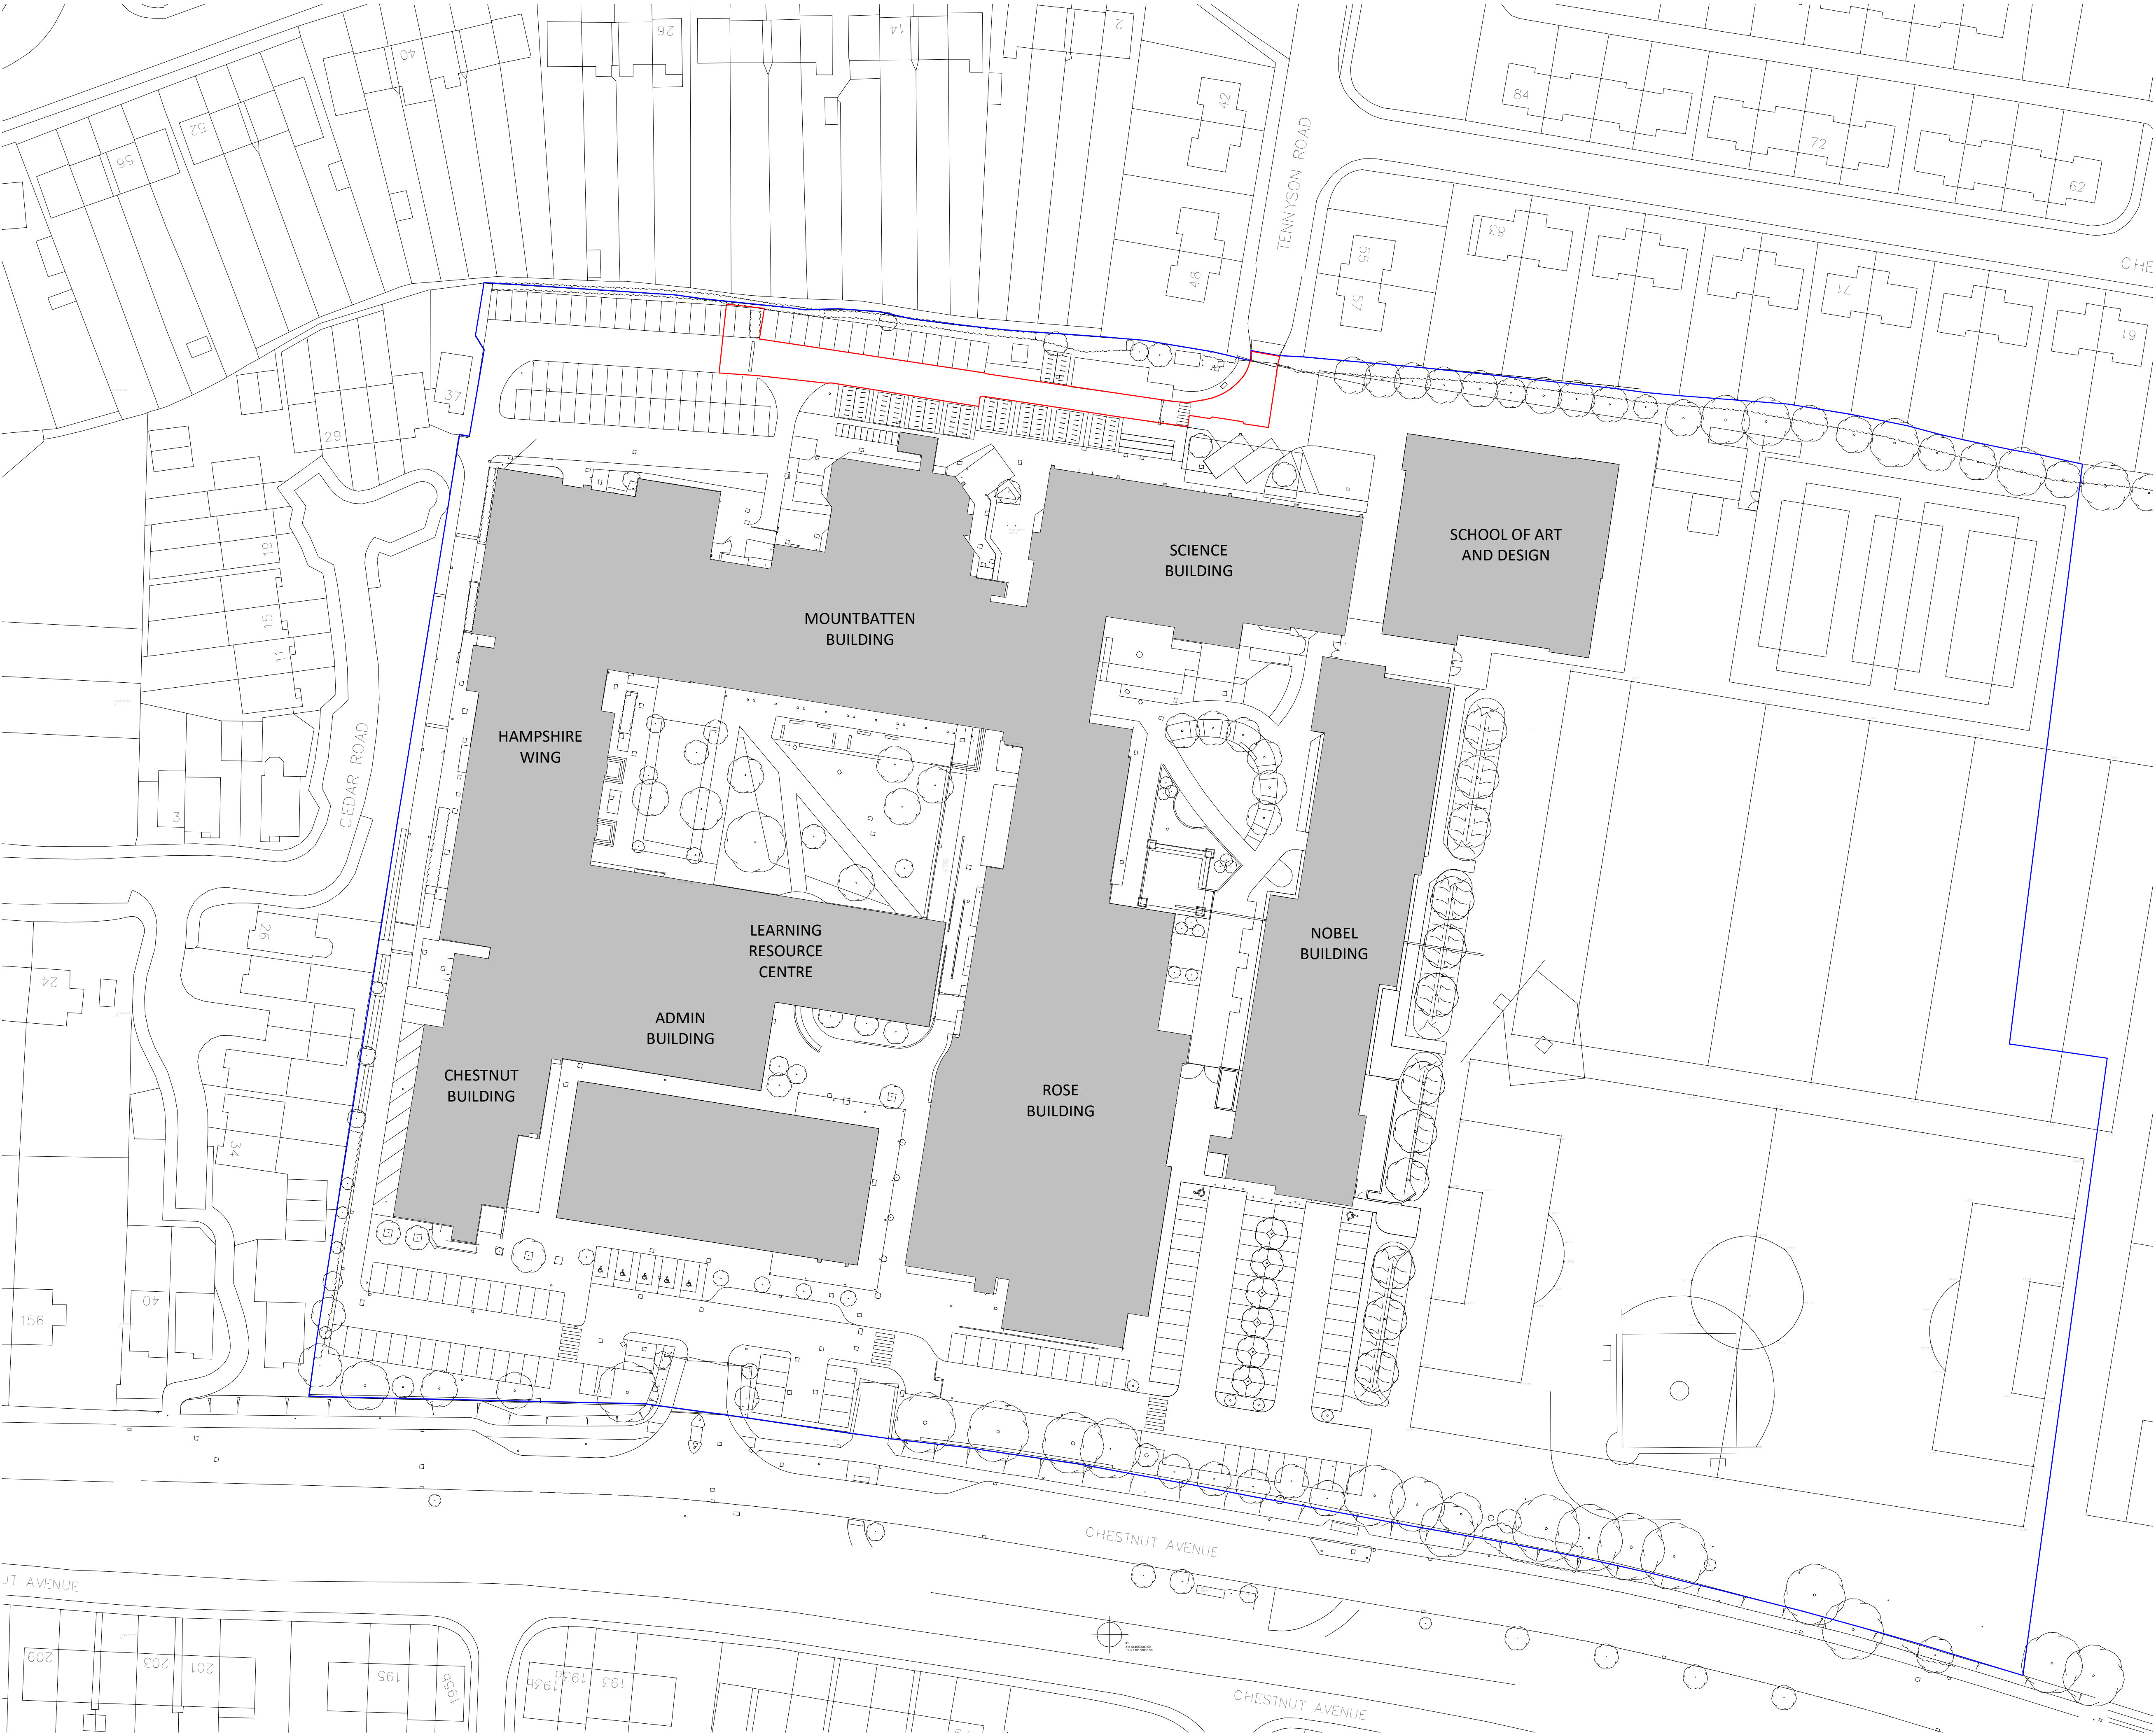

Responsibility is not accepted for errors made by others in scaling from this drawing.
All construction information should be taken from figured dimensions only.

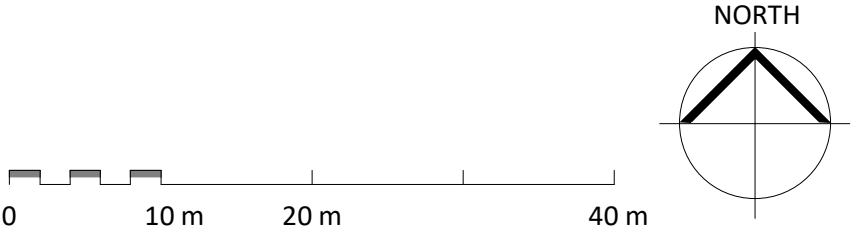

- : Site Boundary
- : Application Boundary

NOTE:
Refer to drawings PL003 and PL004 for details of existing shrub removal and proposed location for enhancement to existing planting.

PL	PL01	08/08/2024	Planning Issue - New Substation	REVISED BY	VG
STATUS	REV	DATE	DESCRIPTION	CHECKED BY	JW
CLIENT	Barton Peveril College				ORIGINATOR NO
				155652	

CONSULTANT
STRIDE TREGLOWN
www.stride-treglow.com © Stride Treglow Limited
PROJECT
BPC School of Art and Design
Chestnut Ave, Eastleigh, SO50 5ZA

DRAWING TITLE
Existing Site Plan - New Substation

STATUS CODE	PL : Authorized and accepted	SCALE	1 : 500@A1
DRAWING USAGE:	Planning Issue		
PROJECT - ORIGINATOR - VOLUME - LEVEL - TYPE - ROLE - CLASS - NUMBER	155652-STL-00-ZZ-DR-A-PL002	STATUS _ REVISION	PL_PL01