

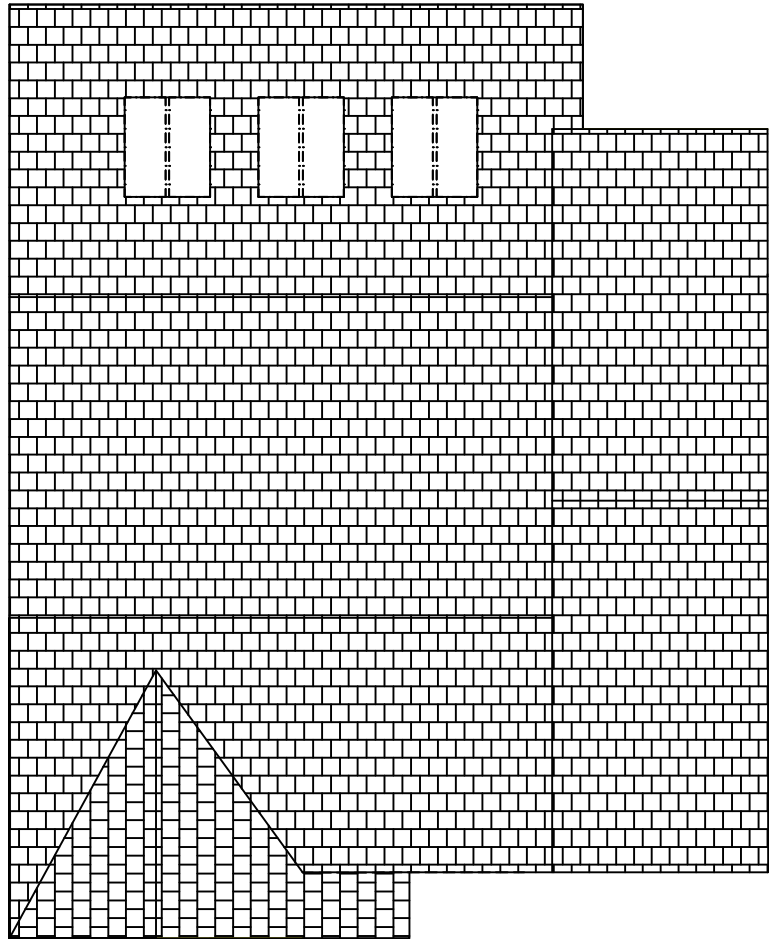
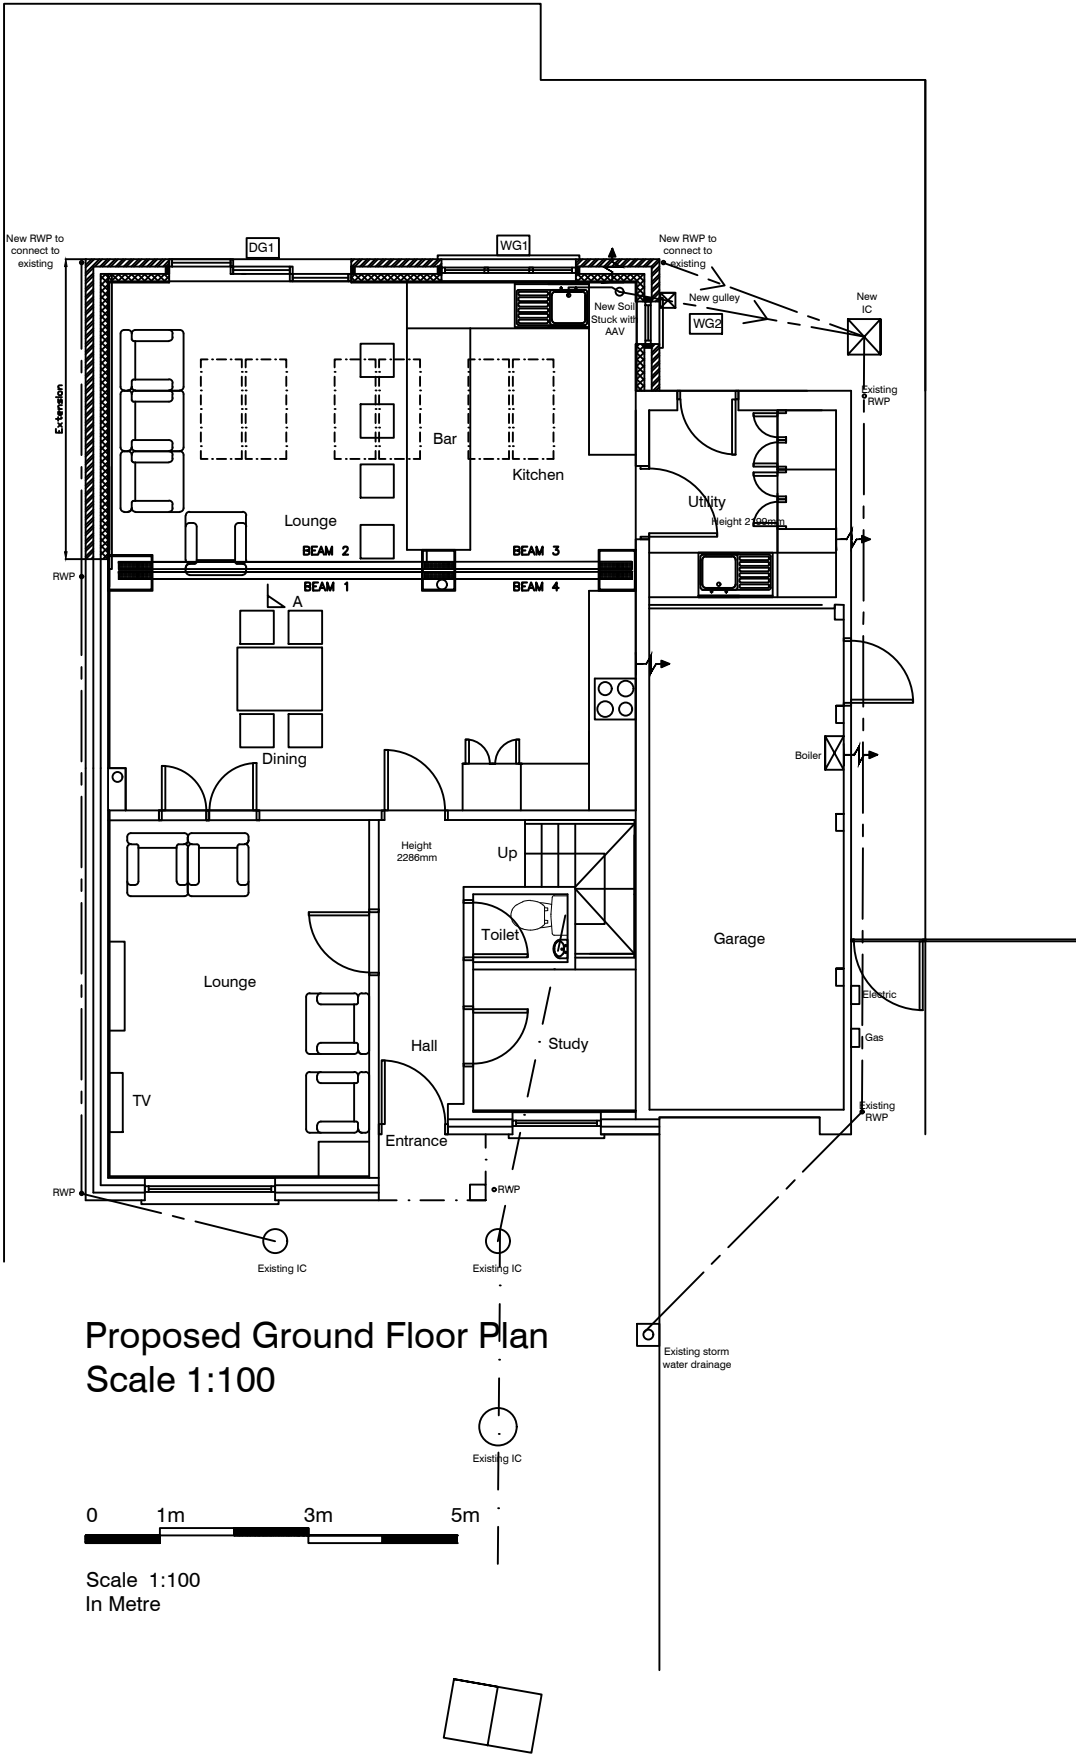


NOTES:

Do not scale.
Verify all dimensions on site.
Except for planning.

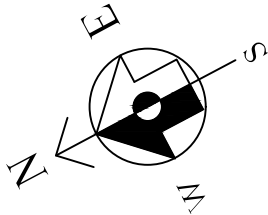

E	21.08.2024	Revised for Planning	SMR
D	11.07.2024	Revised with structural rafters Information added	ARC
C	01.07.2024	Revised with structural Information	ARC
B	21.05.2024	Issued for Approval	ARC
A	25.03.2024	Draft Issue for Client Approval	ARC
Rev	Date	Amendment	Drawn

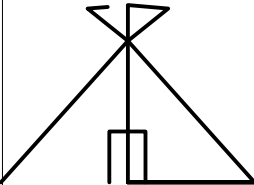

APEX DESIGN STUDIO
354 London Road
North End
Portsmouth
Hampshire
PO2 9JY

PROJECT:
19 Blue Star Garden
Hedge End
Southampton
SO30 2UZ

DRAWING
**PROPOSED
GROUND FLOOR & ROOF PLAN**

Drawn: ARC

Date: 25/03/2024

Job number	Drawing number	Revision	Scale
202401	AB 001	E	1:100 @A3