




North-East Elevation
(Facing Outdoor Play Area)
- As Proposed 1:100

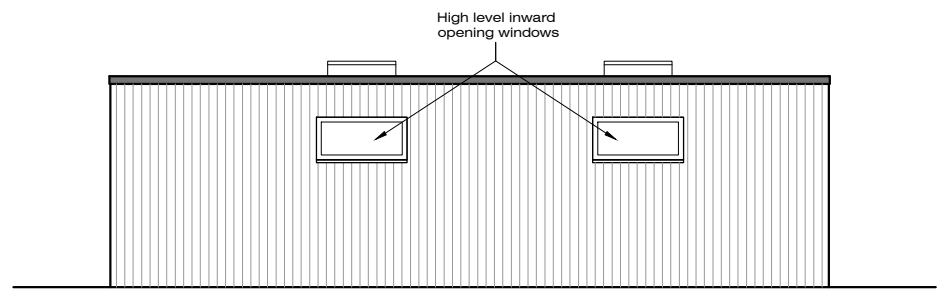



North-West Elevation - As Proposed 1:100

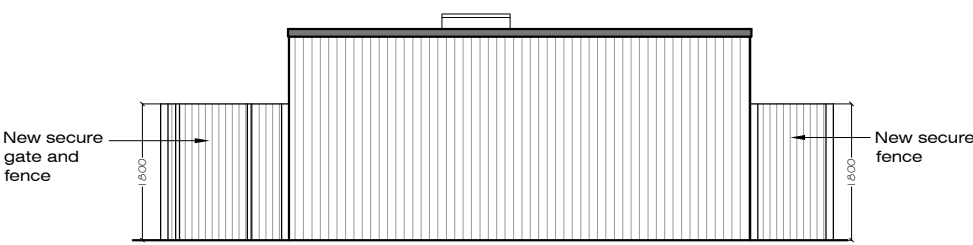

South-West Elevation
(Facing Car Parking)
- As Proposed 1:100

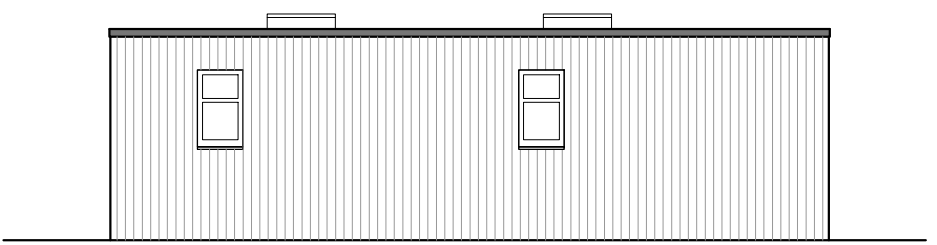


South-East Elevation - As Proposed 1:100

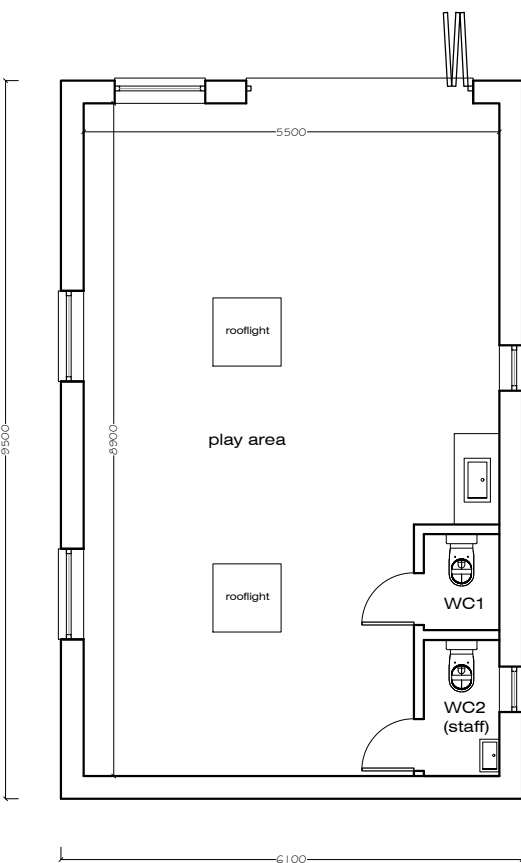 


Floor Plan - As Proposed 1:100



Site Plan - As Proposed 1:100

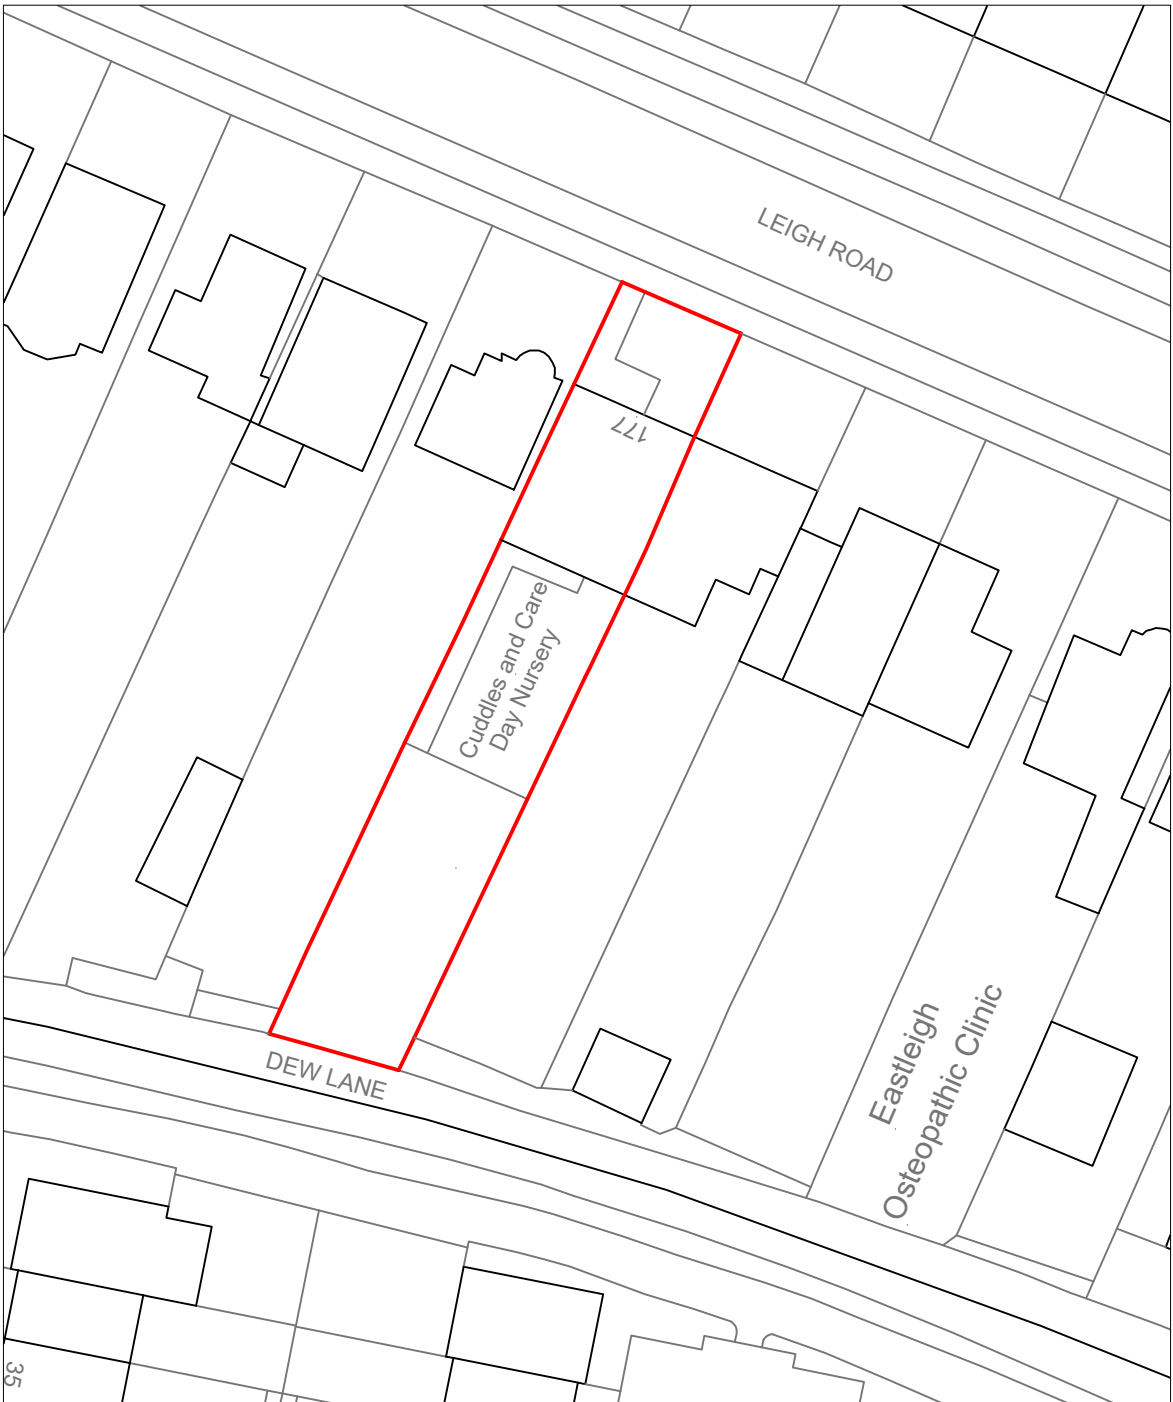

Block Plan - As Existing 1:500

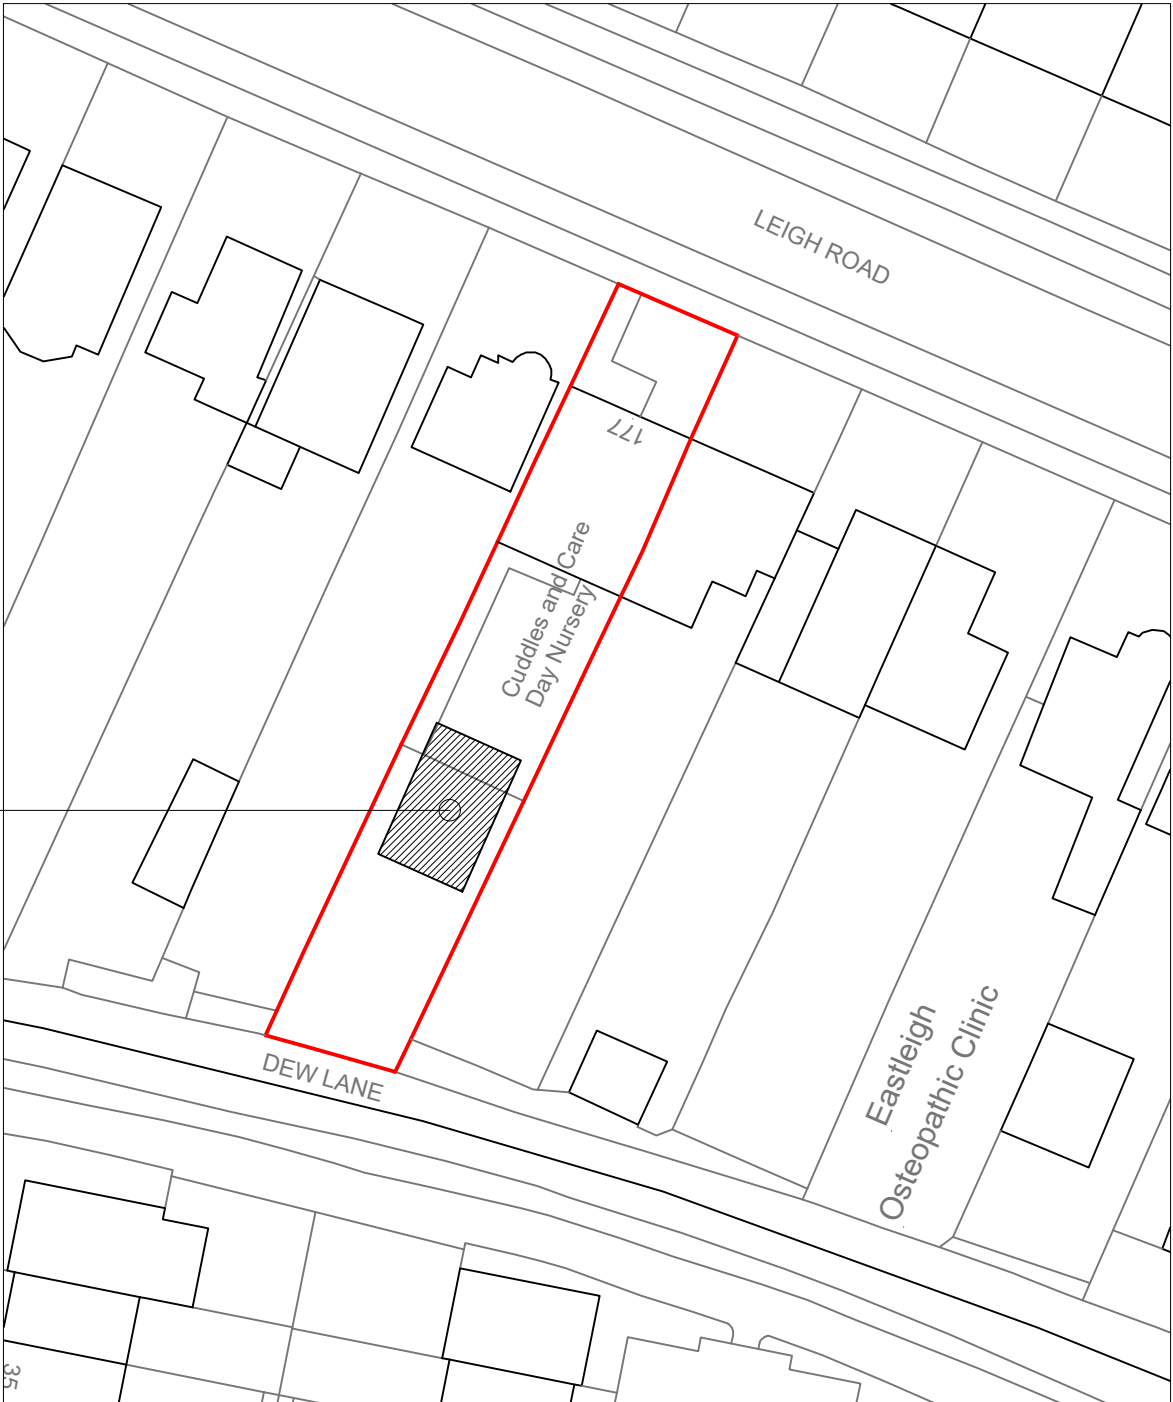

Block Plan - As Proposed 1:500

Proposed single
storey building

-	Issued for Planning Application	NJ	29-07-24
Rev.		By	Date

Wildern Architecture Ltd
The Hawthorns, 105 Dibles Road,
Warsash, Southampton, SO31 9JL
07920 260758

Project
Cuddles and Care Day Nursery, 177
Leigh Road, Eastleigh, SO50 9DW
Client
Cuddles and Care Day Nursery

Title			
Plans and Elevations - As Existing and Proposed			
Date	July 24	Drawn By	NJ
Job No.	W24-012	Scale	1:100 /500@A1
Drawing No.	001	Revision	-