



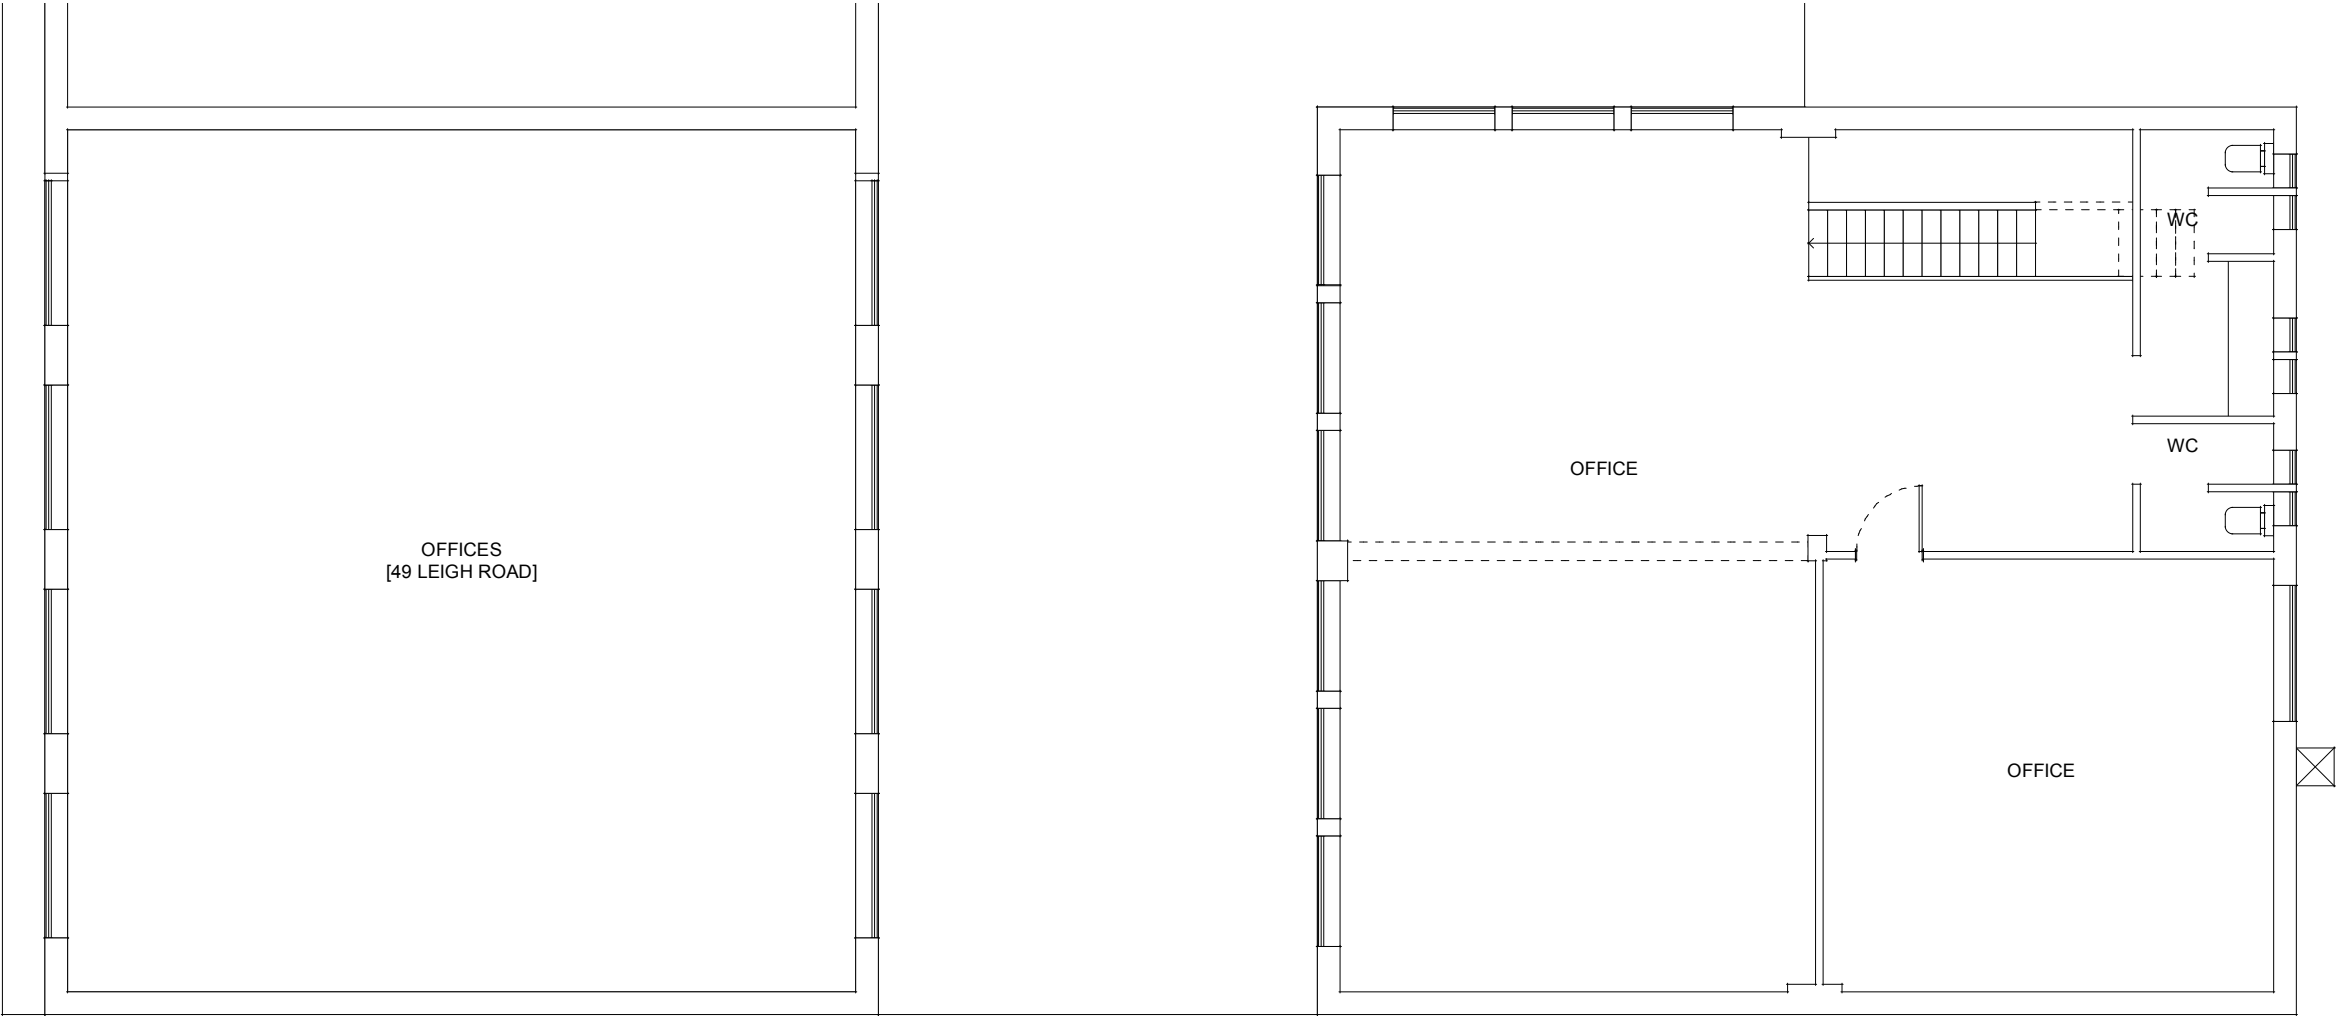

1 Existing First Floor Plan
Scale: 1:100

 

ACCOMMODATION SCHEDULE

EXISTING	
CLASS E	473 m ²
PROPOSED	
CLASS E	124 m ²
FLAT A	39 m ²
FLAT B	39 m ²
FLAT C	39 m ²
FLAT D	40 m ²
FLAT E	39 m ²
FLAT F	40 m ²