


Site Plan. 1:500

Showing frontage of building that
Refers to Application F/24/98003
Window and Door replacement
plus new awning to replace canopy.

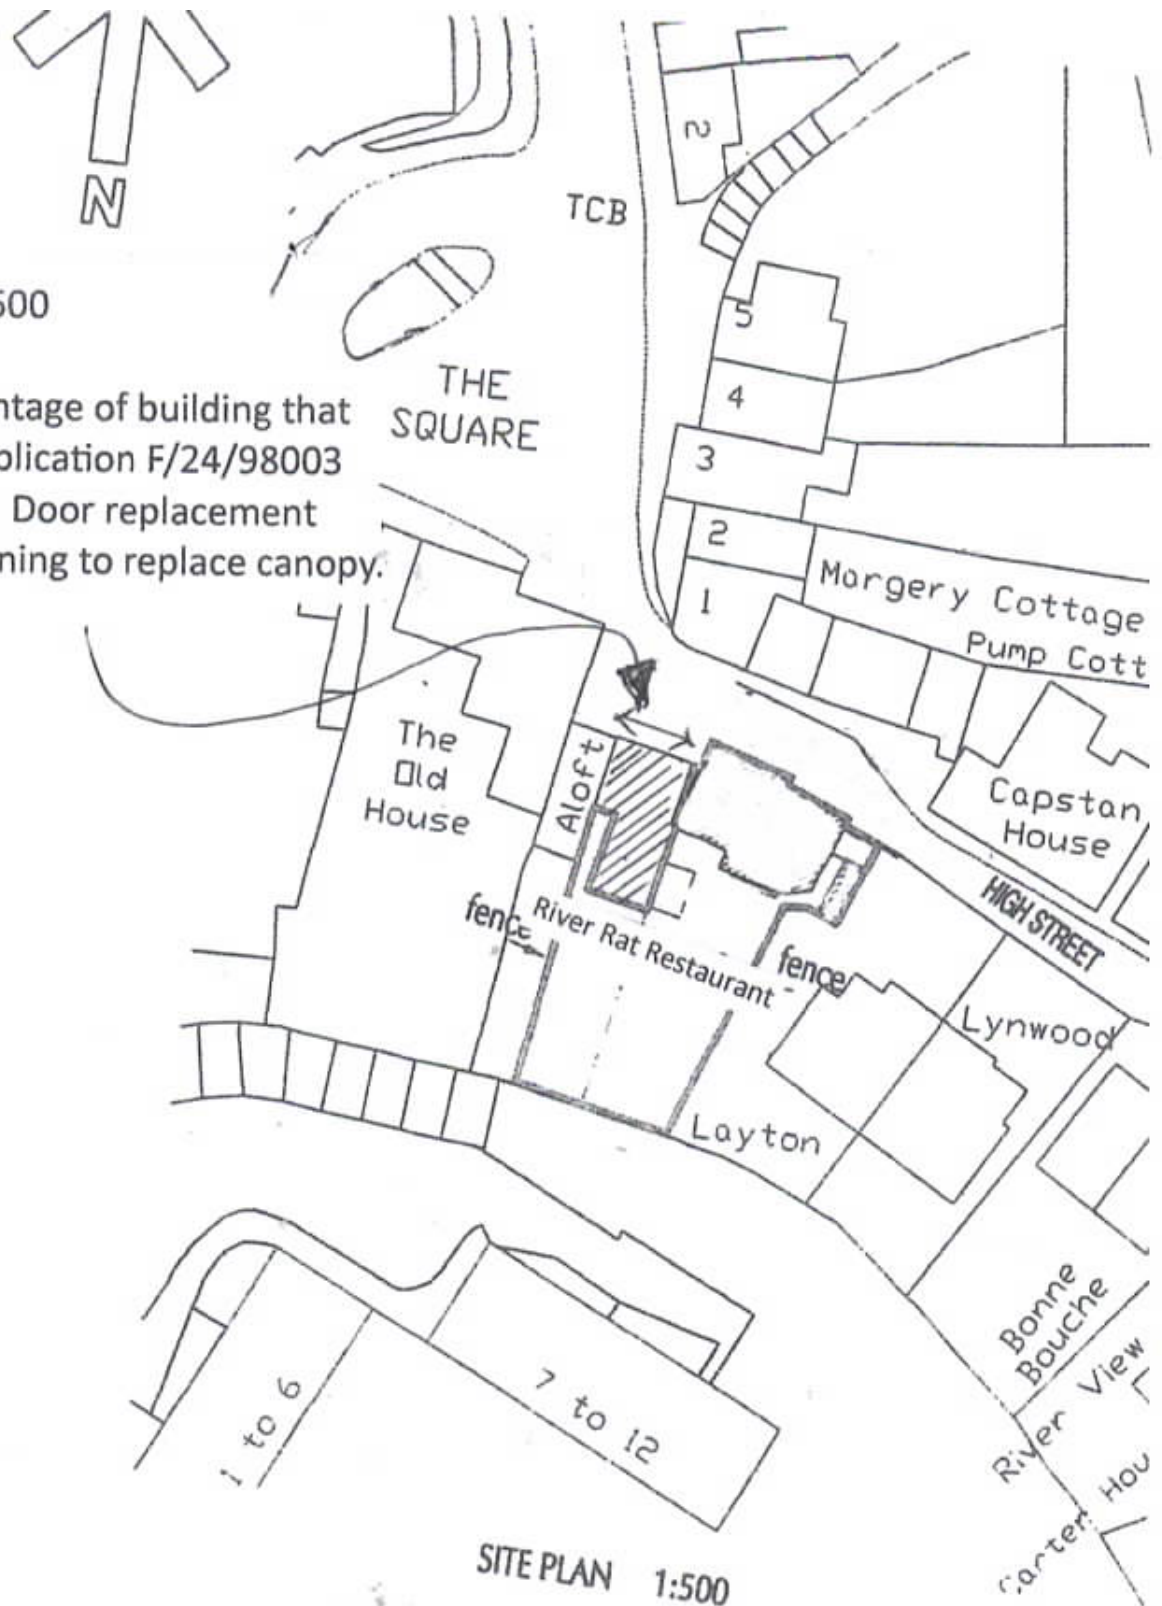

SITE PLAN 1:500

DATE: 10/10/98	BY: [Signature]
PROJECT NO: F/24/98003	CLIENT: Michael Morton
PROJECT: River Rat Restaurant	
LOCATION: High Street Hamble	
DRAWN BY: [Signature]	
CHECKED BY: [Signature]	
DATE: 10/10/98	

PROJECT River Rat Restaurant
High Street Hamble
CLIENT Michael Morton

PROJECT NO Application F/24/98003

DWG TITLE site plan

SCALE as shown REV