


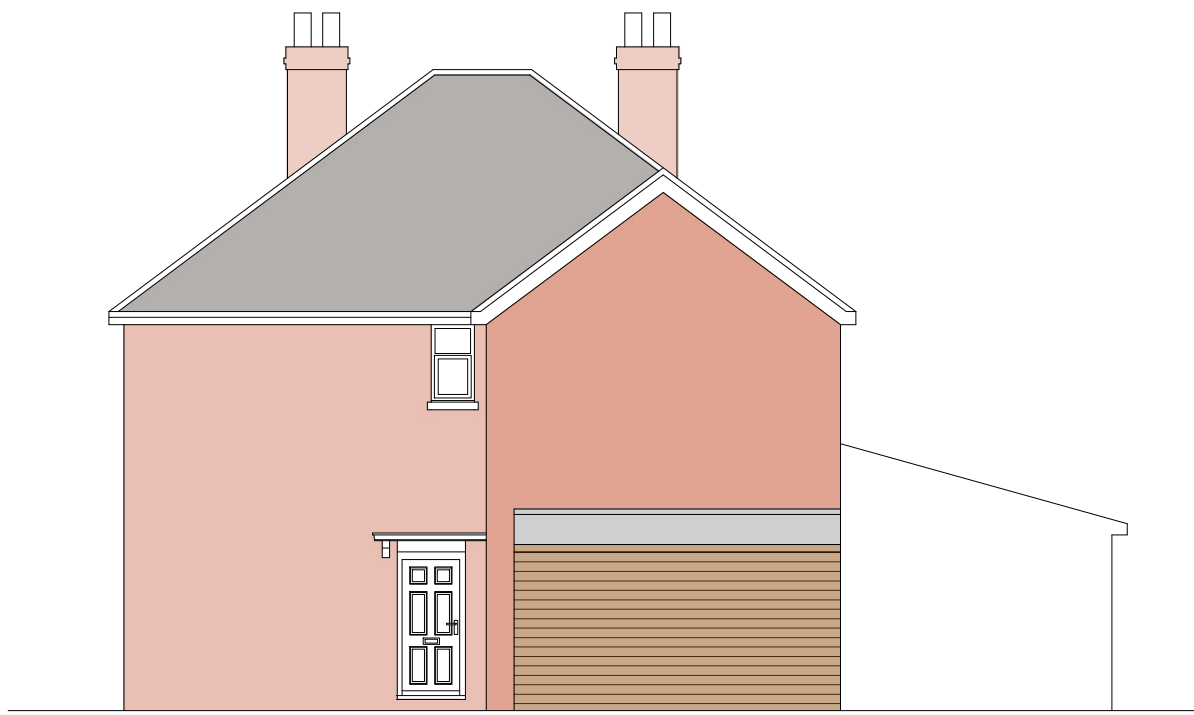


West
Scale 1:100



South




East

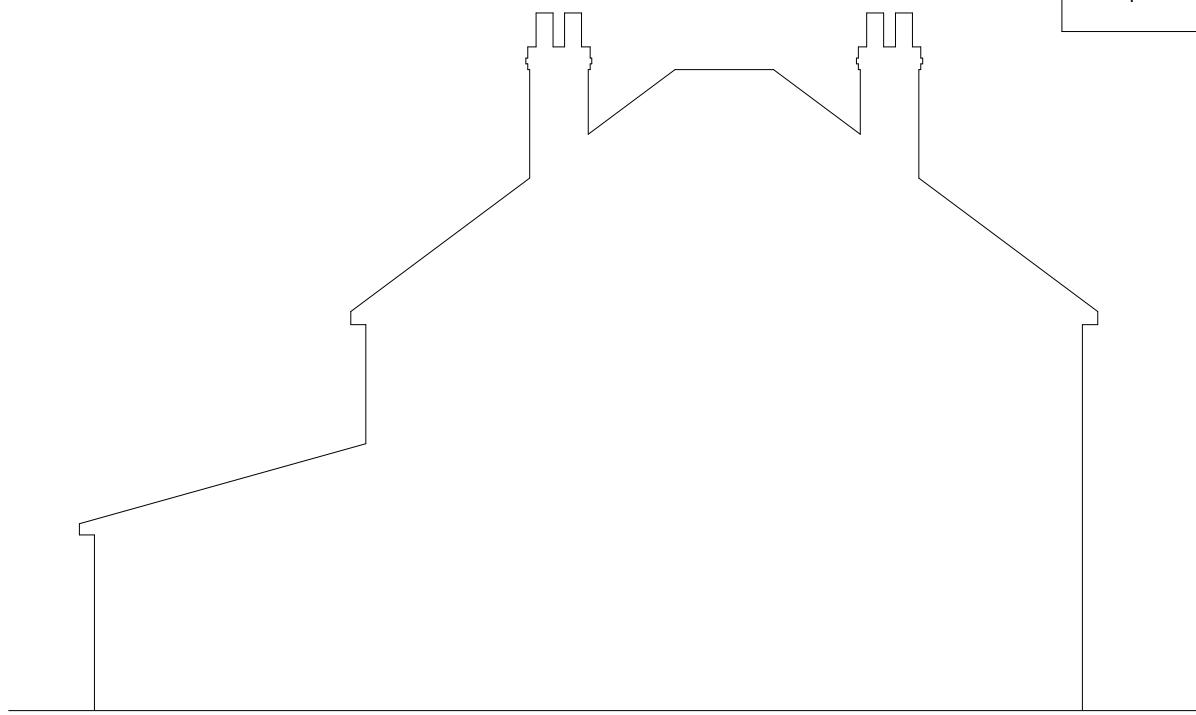

North (including adjoining neighbours extension)

- GENERAL NOTES**
1. This drawing is © copyrighted. No unauthorised reproduction of any kind is permitted.
 2. No dimensions to be scaled from this drawing. Verify all dimensions prior to construction. Immediately report any discrepancies on the document to the Architect / Contract Administrator.
 3. Drawing to be read with all associated consultants drawings and specifications.

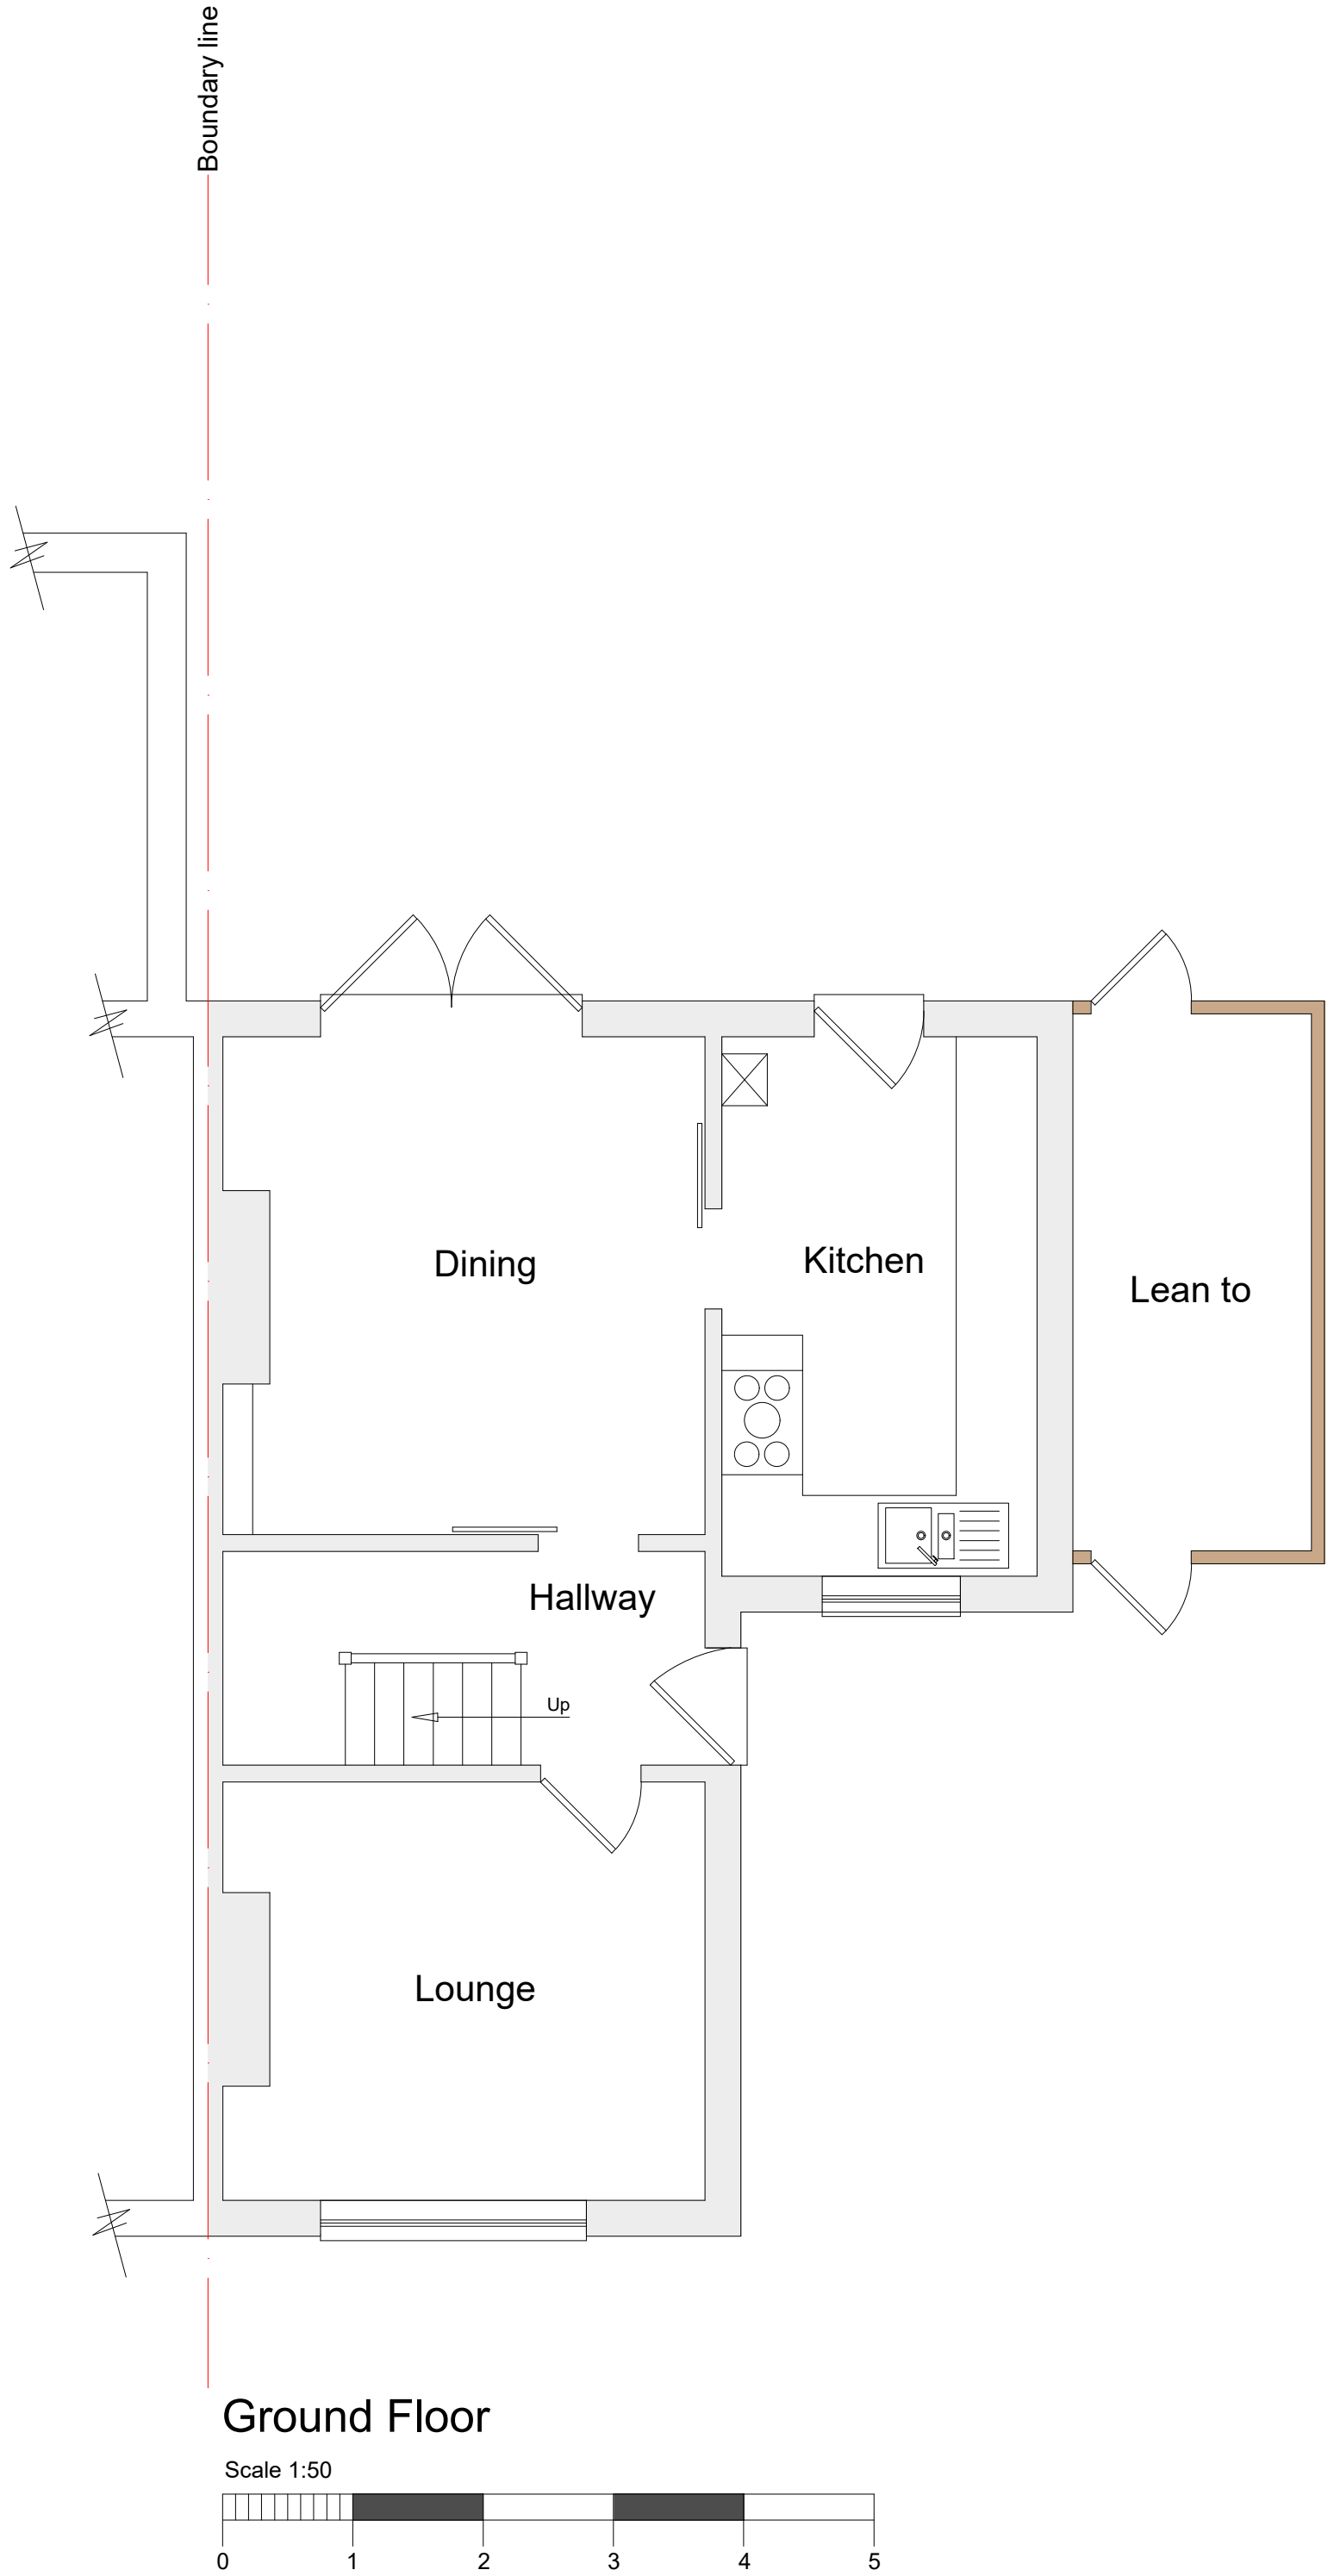


Ground Floor

Scale 1:50



First Floor

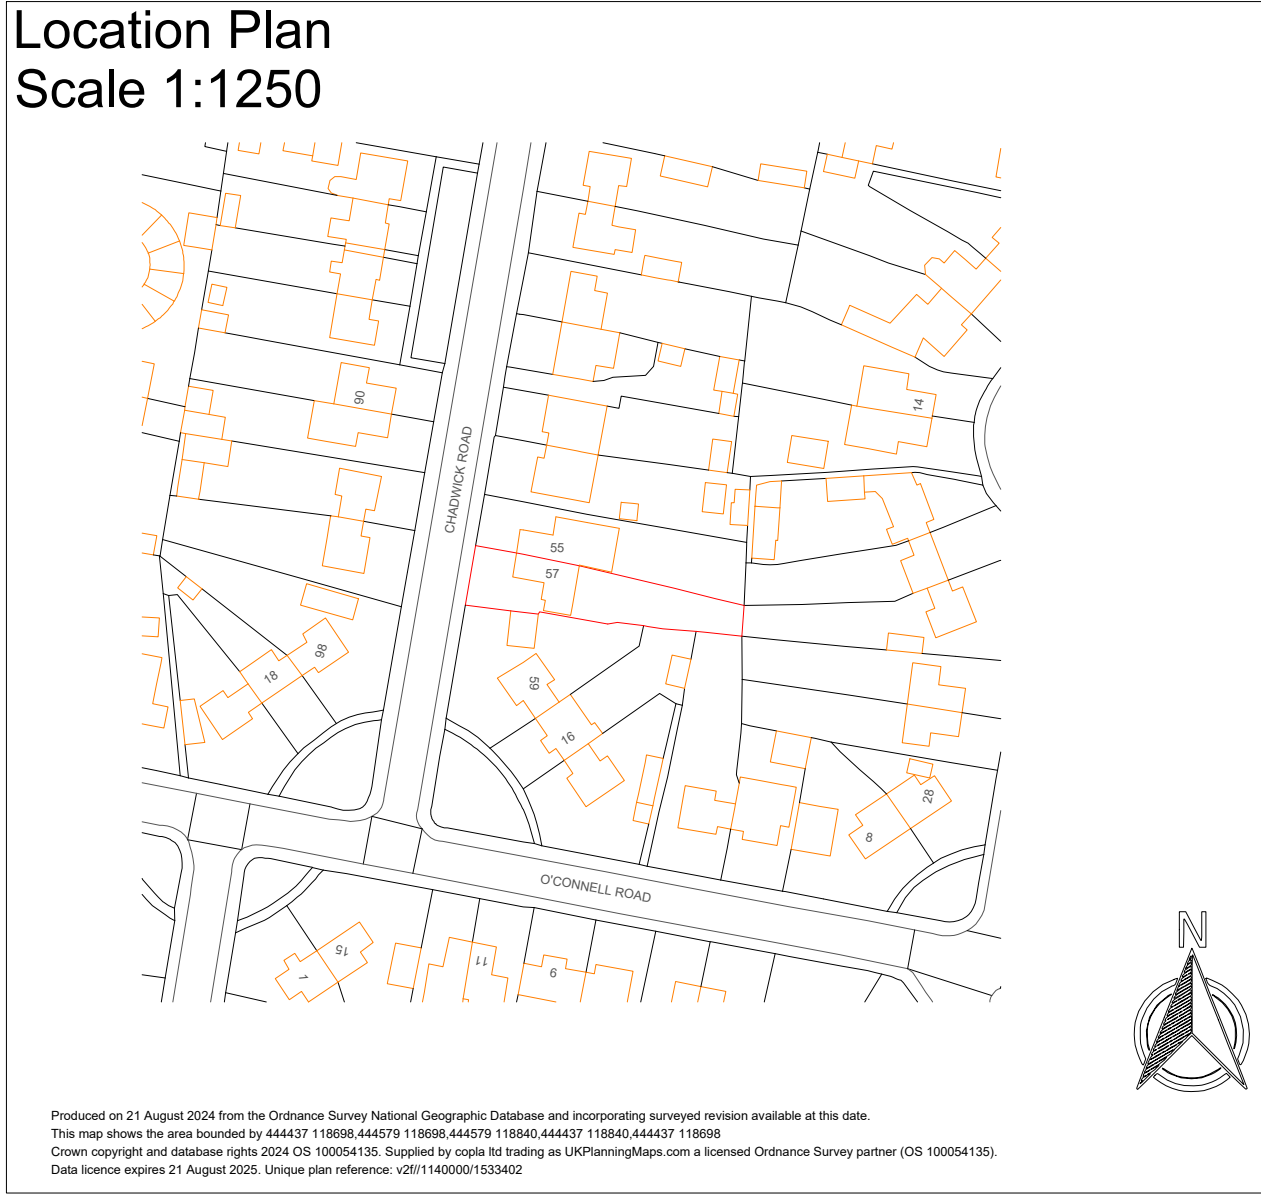

- Revisions**
- A - 29.08.24 - North elevation added



PROJECT
57 Chadwick Road, Eastleigh, SO50 9GJ

Single storey rear extension

SHEET
Plans showing:

Existing floor plans and elevations
Location Plan

DATE
August 2024

SCALE	DRAWN	CHKD
1:50 / 1:100 / 1:1250 @A1	AP	AP
DRAWING NUMBER	REVISION	
57CR 01	A	

SUITABILITY
Planning