
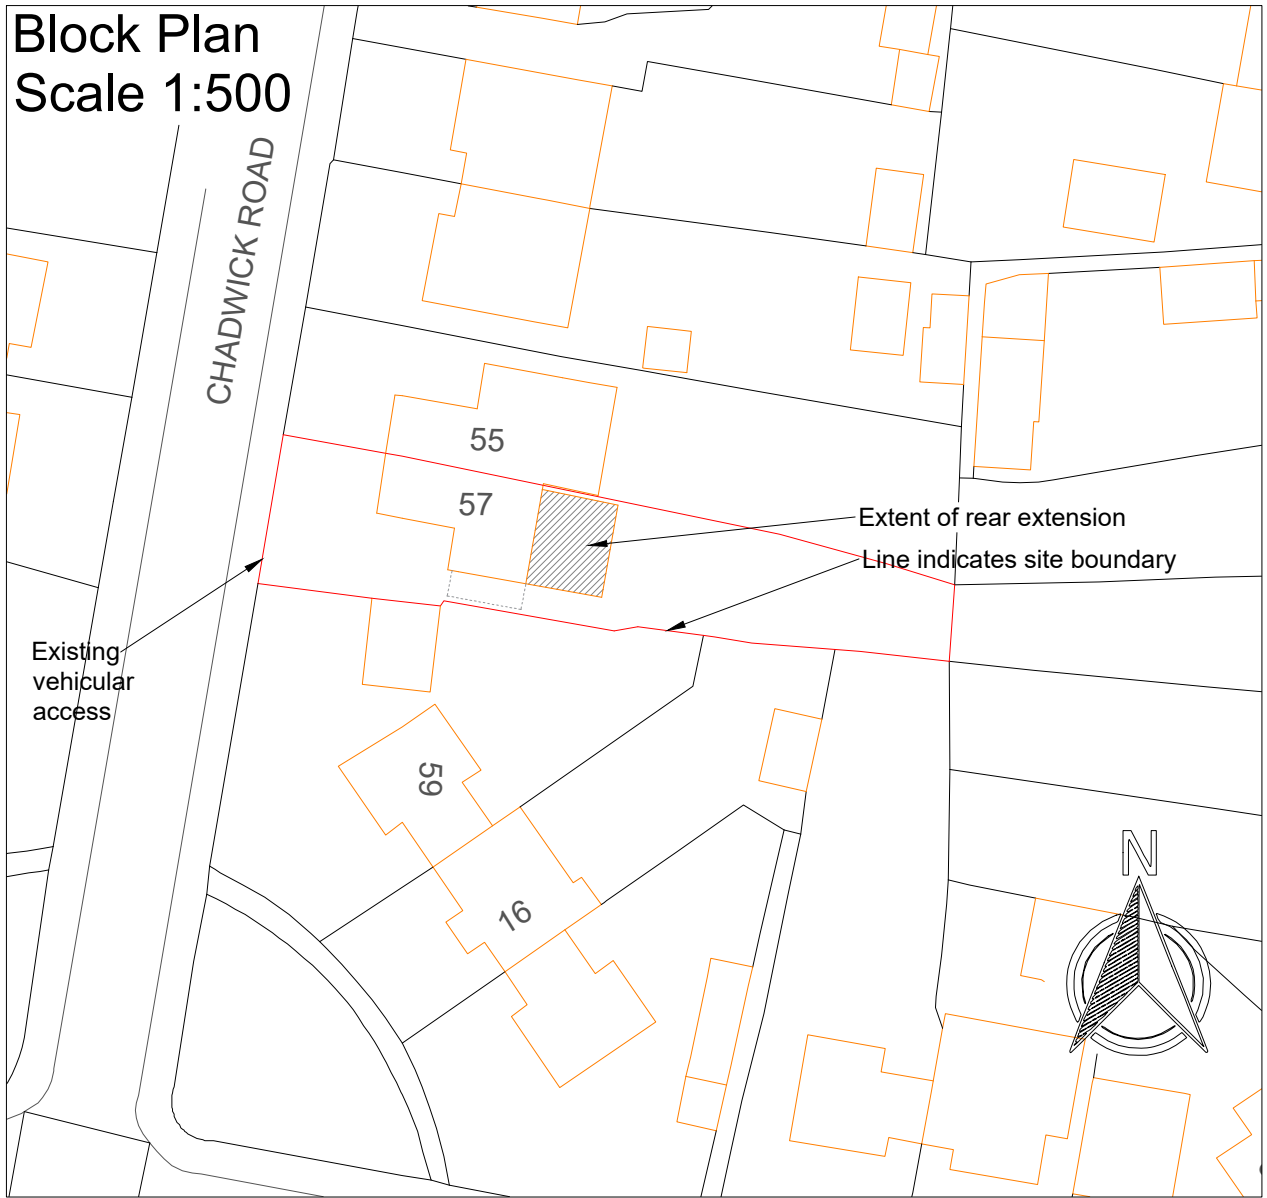
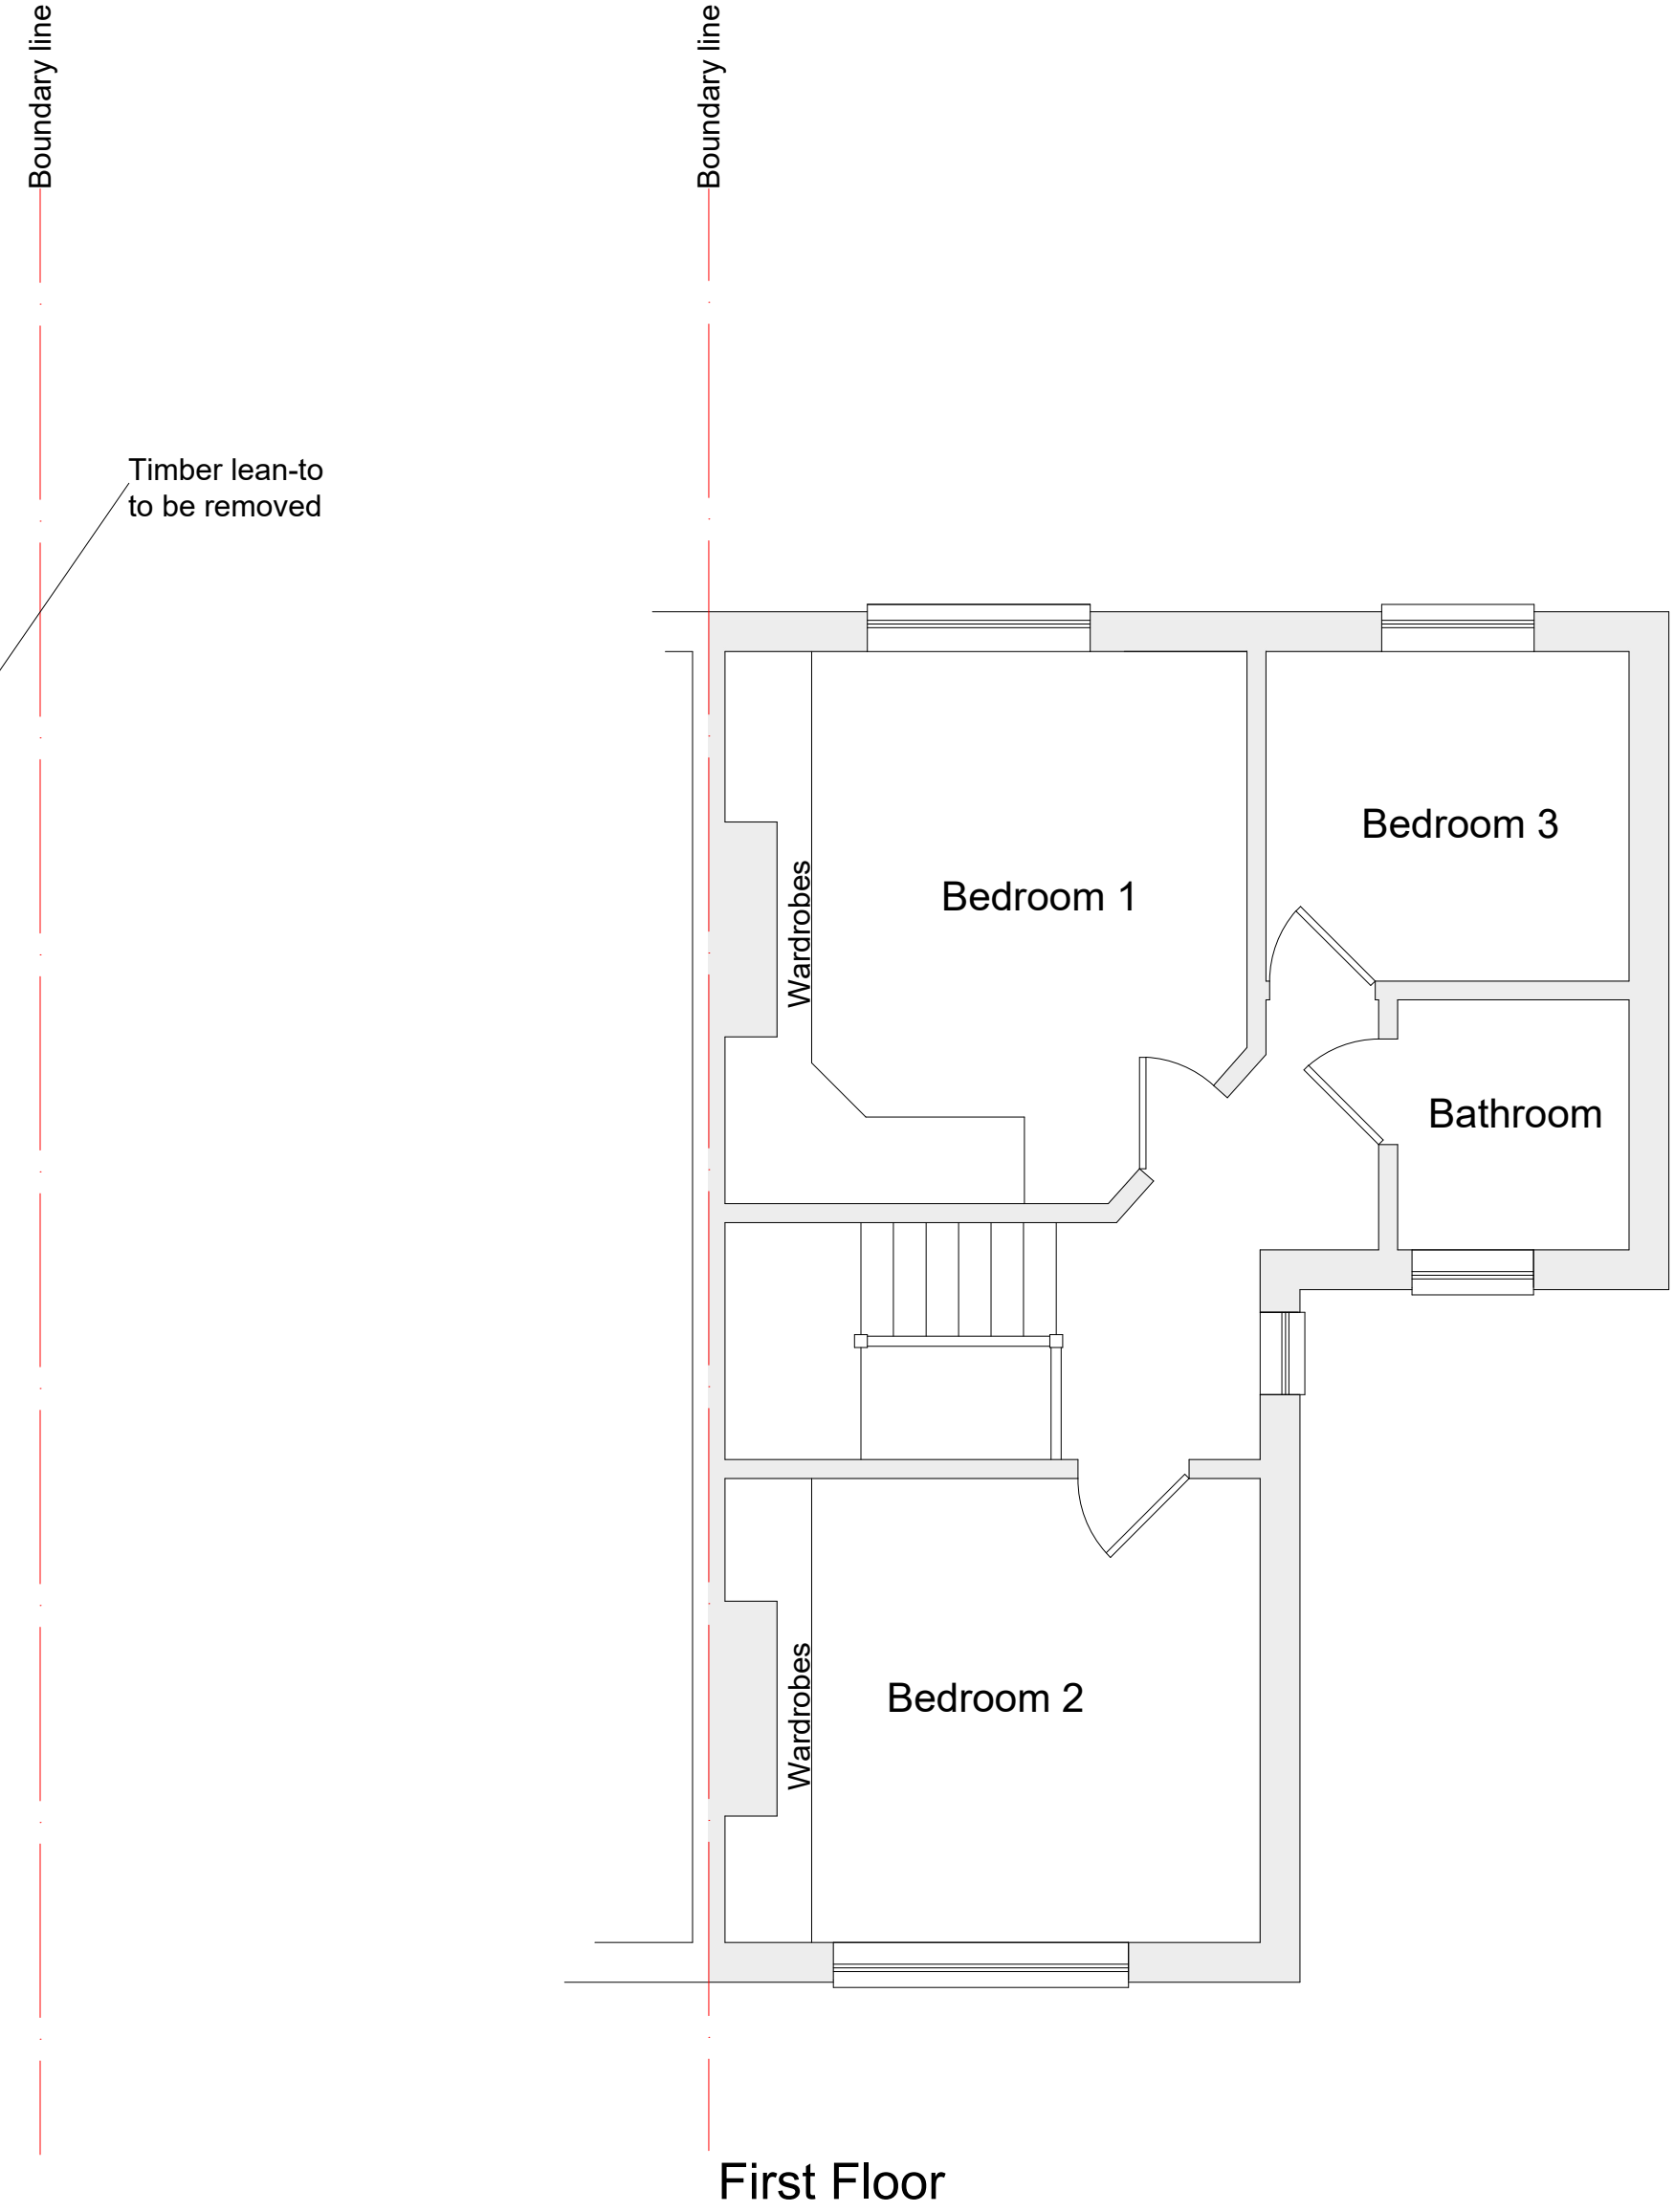


- GENERAL NOTES
1.

This drawing is © copyrighted. No unauthorised reproduction of any kind is permitted.
2.

No dimensions to be scaled from this drawing. Verify all dimensions prior to construction. Immediately report any discrepancies on the document to the Architect / Contract Administrator.
3.

Drawing to be read with all associated consultants drawings and specifications.

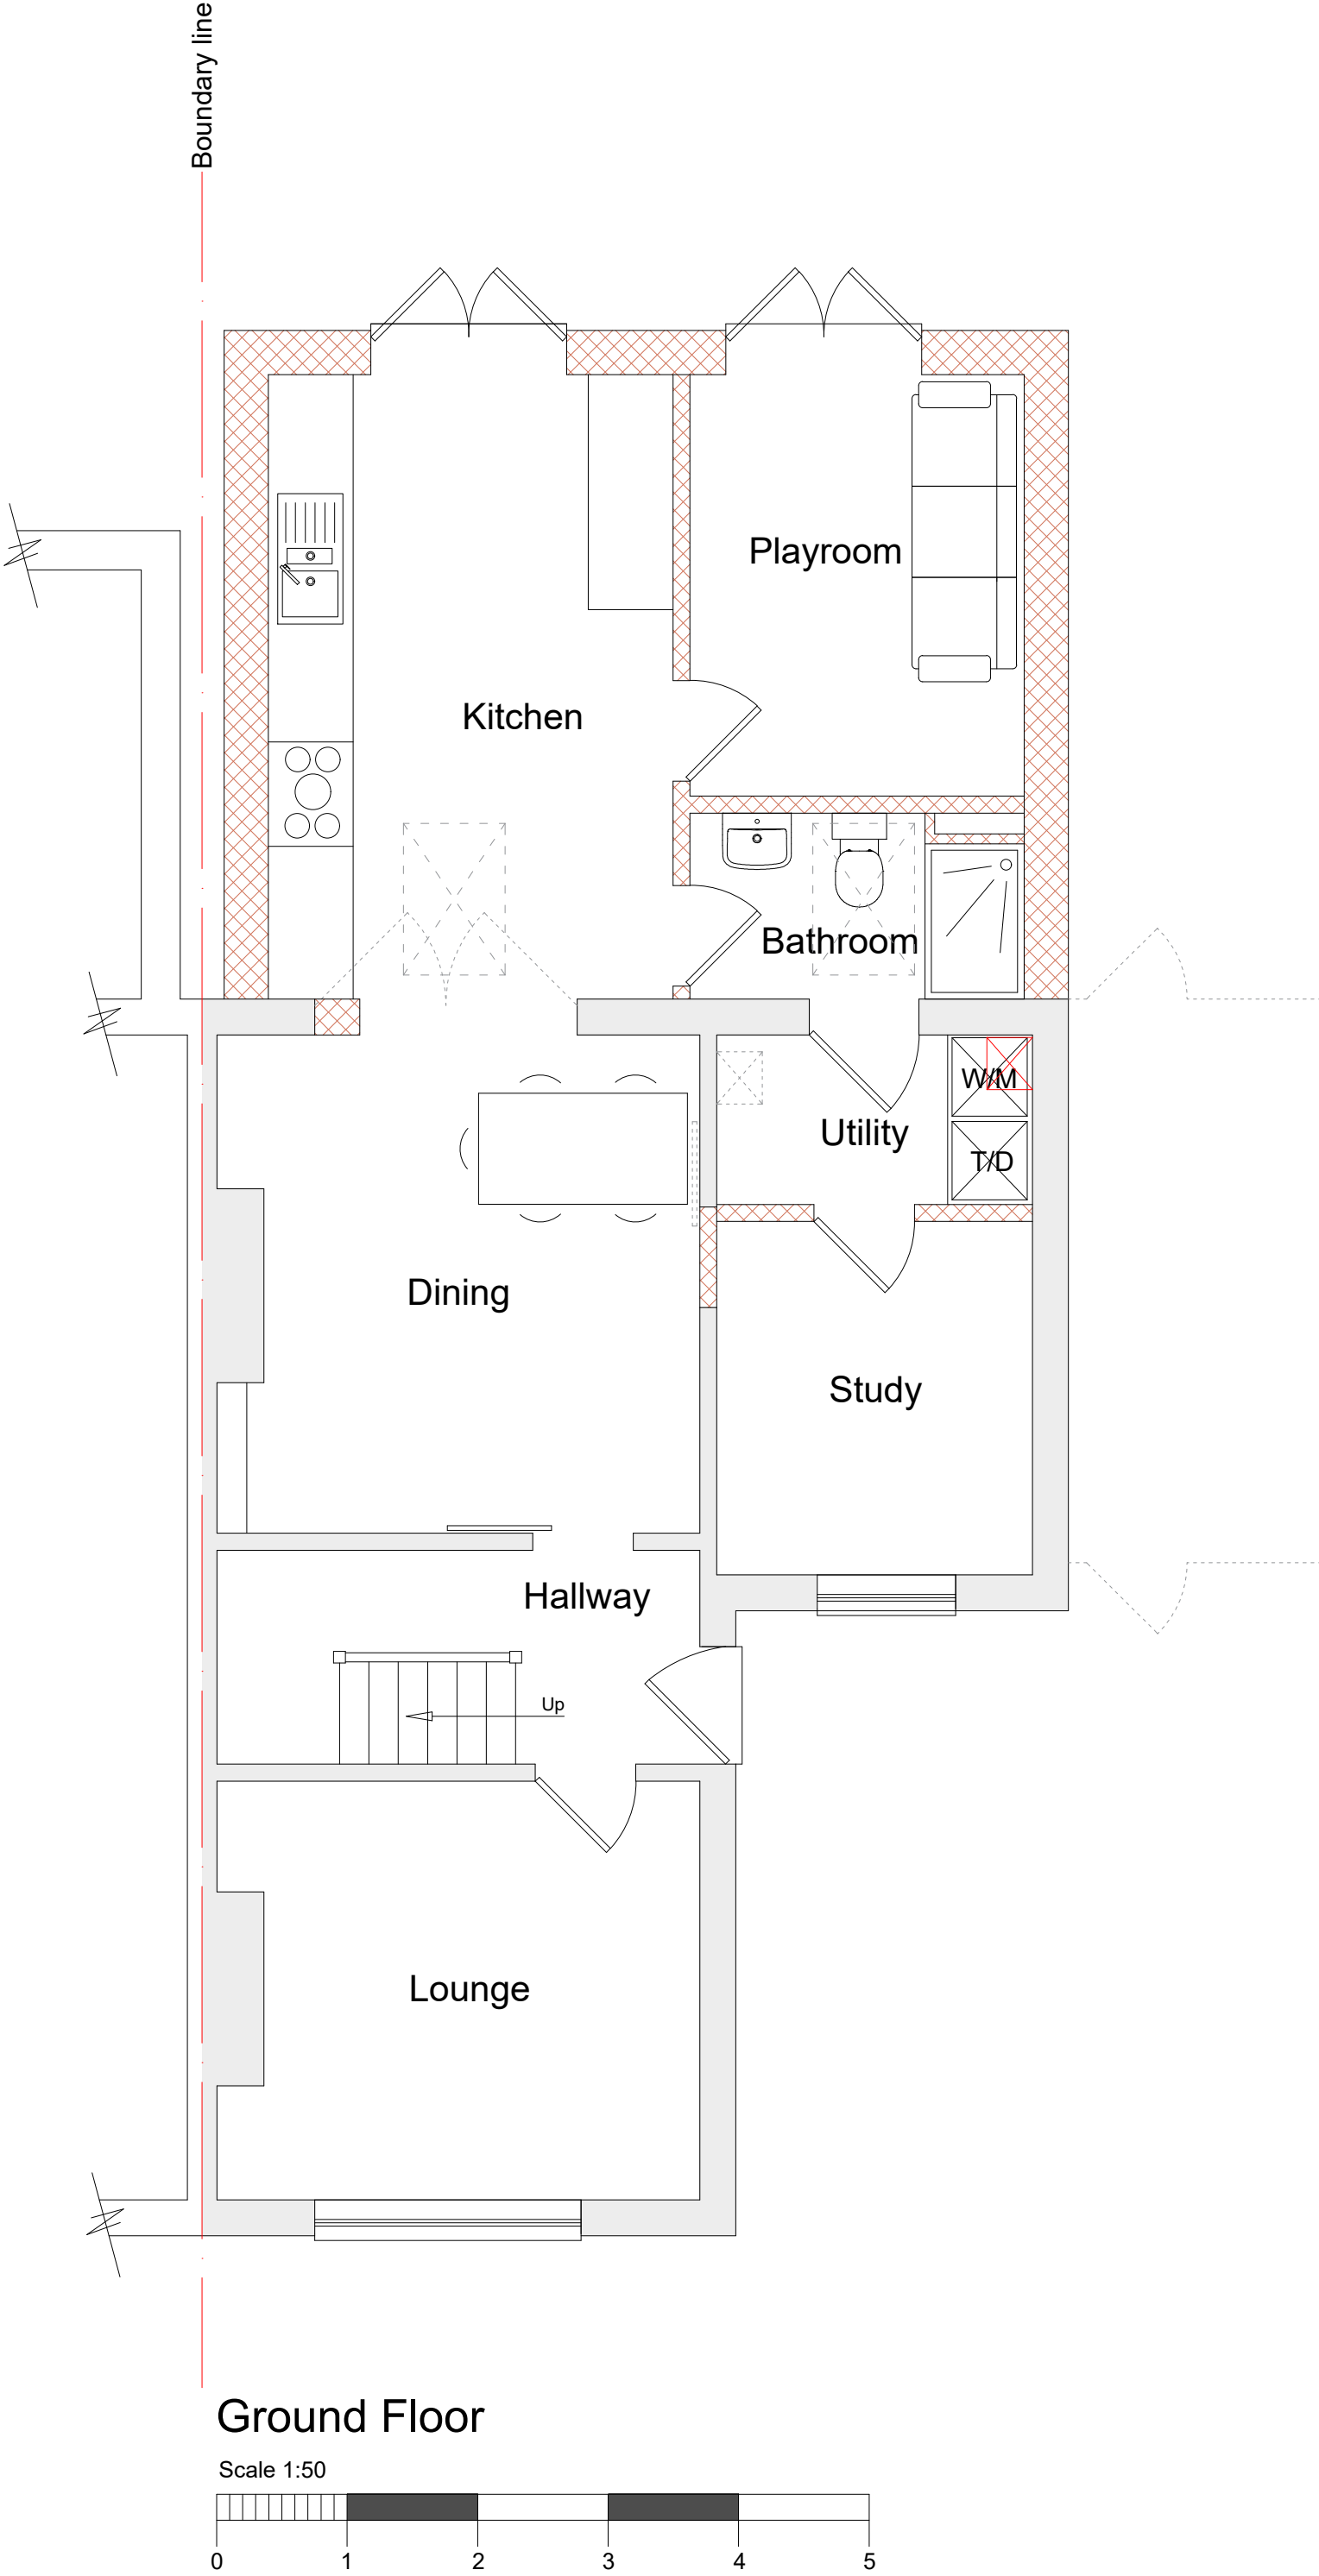

- Revisions
- A

-

29.08.24

-

North elevation added. Note added for timber lean-to



PROJECT
57 Chadwick Road, Eastleigh, SO50 9GJ

Single storey rear extension

SHEET
Plans showing:

Proposed floor plans and elevations
Block Plan

DATE
August 2024

SCALE
1:50 / 1:100 / 1:500 @A1

DRAWN
AP

DRAWING NUMBER
57CR 02

SUITABILITY
Planning