


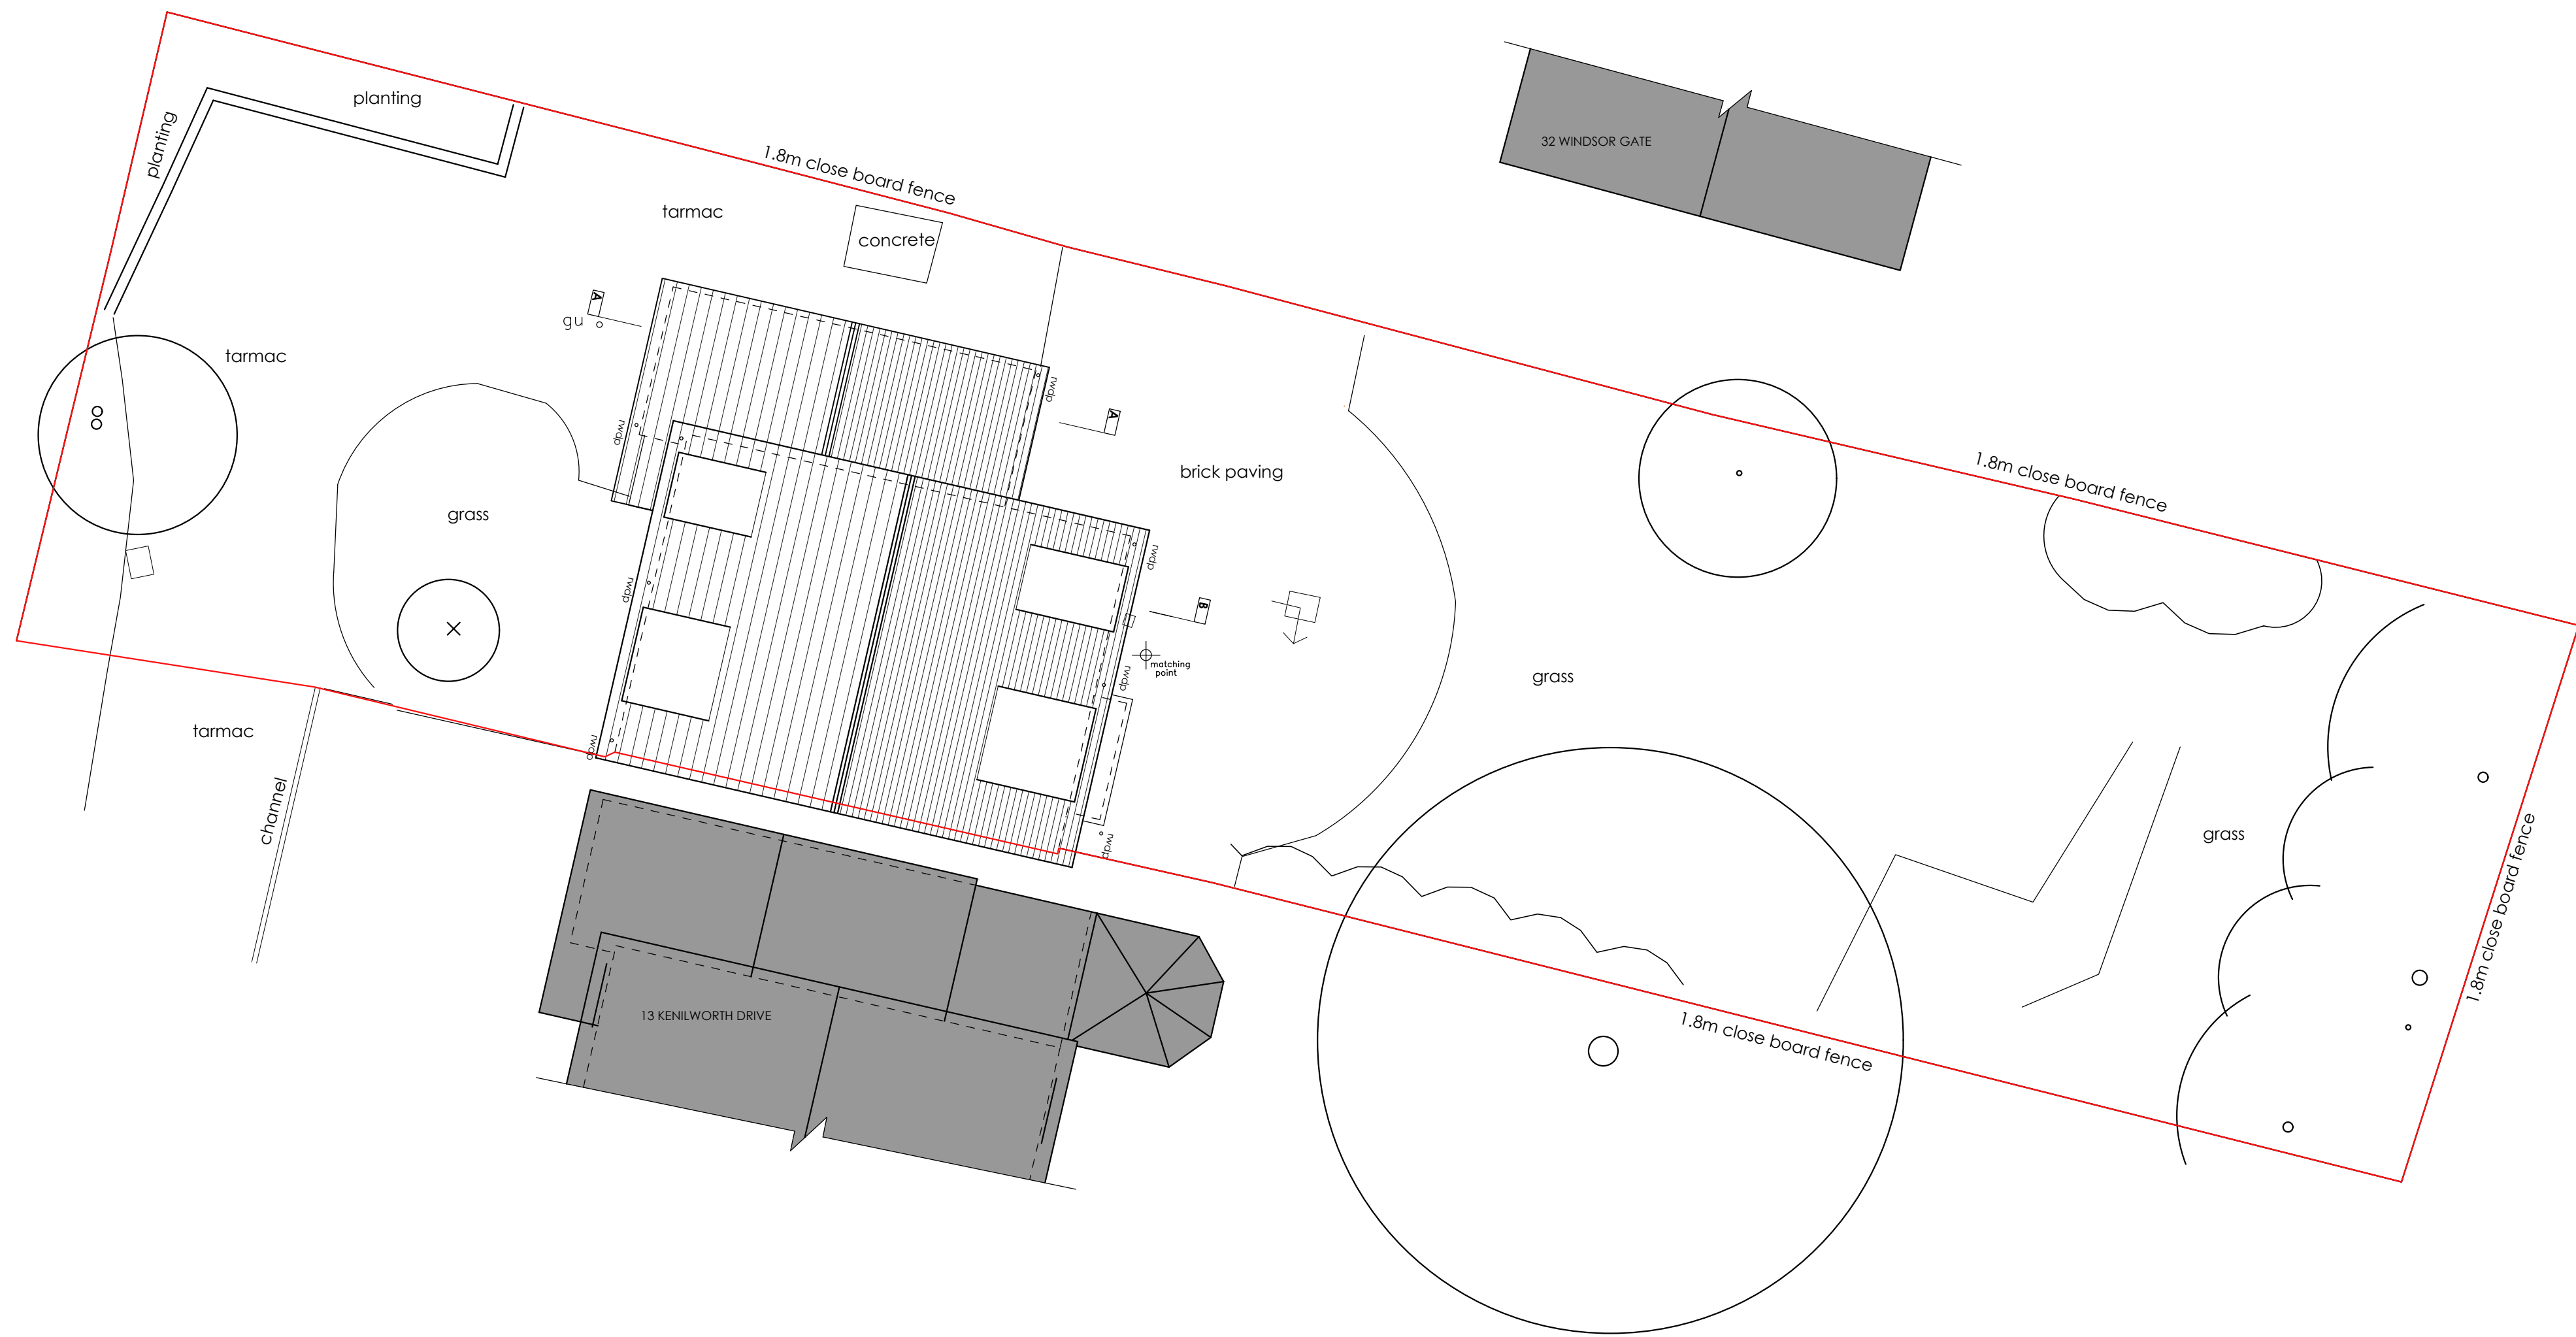

EXISTING SITE LAYOUT/ BLOCK PLAN & ROOF PLAN

Scale @ 1:100
Assumed Site Boundary

Project Title
12 Kenilworth Drive, Eastleigh, SO50 4PT

Drawing Title
Existing Site Layout/ Block Plan & Roof Plan.

Drawing No
WG228 100-02

Issue Status
PLANNING ISSUE

Revision
P01

Scale
1:100 @A1

Date
Aug 2024

Scale @ 1:100

KEY

- Building Outline/ Landscaped Areas To Be Demolished
- Obscured Windows
- Site boundary

WGADD

WHITE + GRAYARCHITECTURE / DESIGN / DEVELOP LTD

Address159 Chamberlayne Road, Eastleigh, SOUTHAMPTON, SO50 5JG.

Telephone16 Truleigh Drive, Portslade, BRIGHTON, BN41 2YQ.

EmailSTEVEN (SOUTHAMPTON) 07909961007,
MARTIN (BRIGHTON) 07788175278

Websitewhiteandgray@wgadd.co.uk
www.wgadd.co.uk

Address

Telephone

Email

Website