



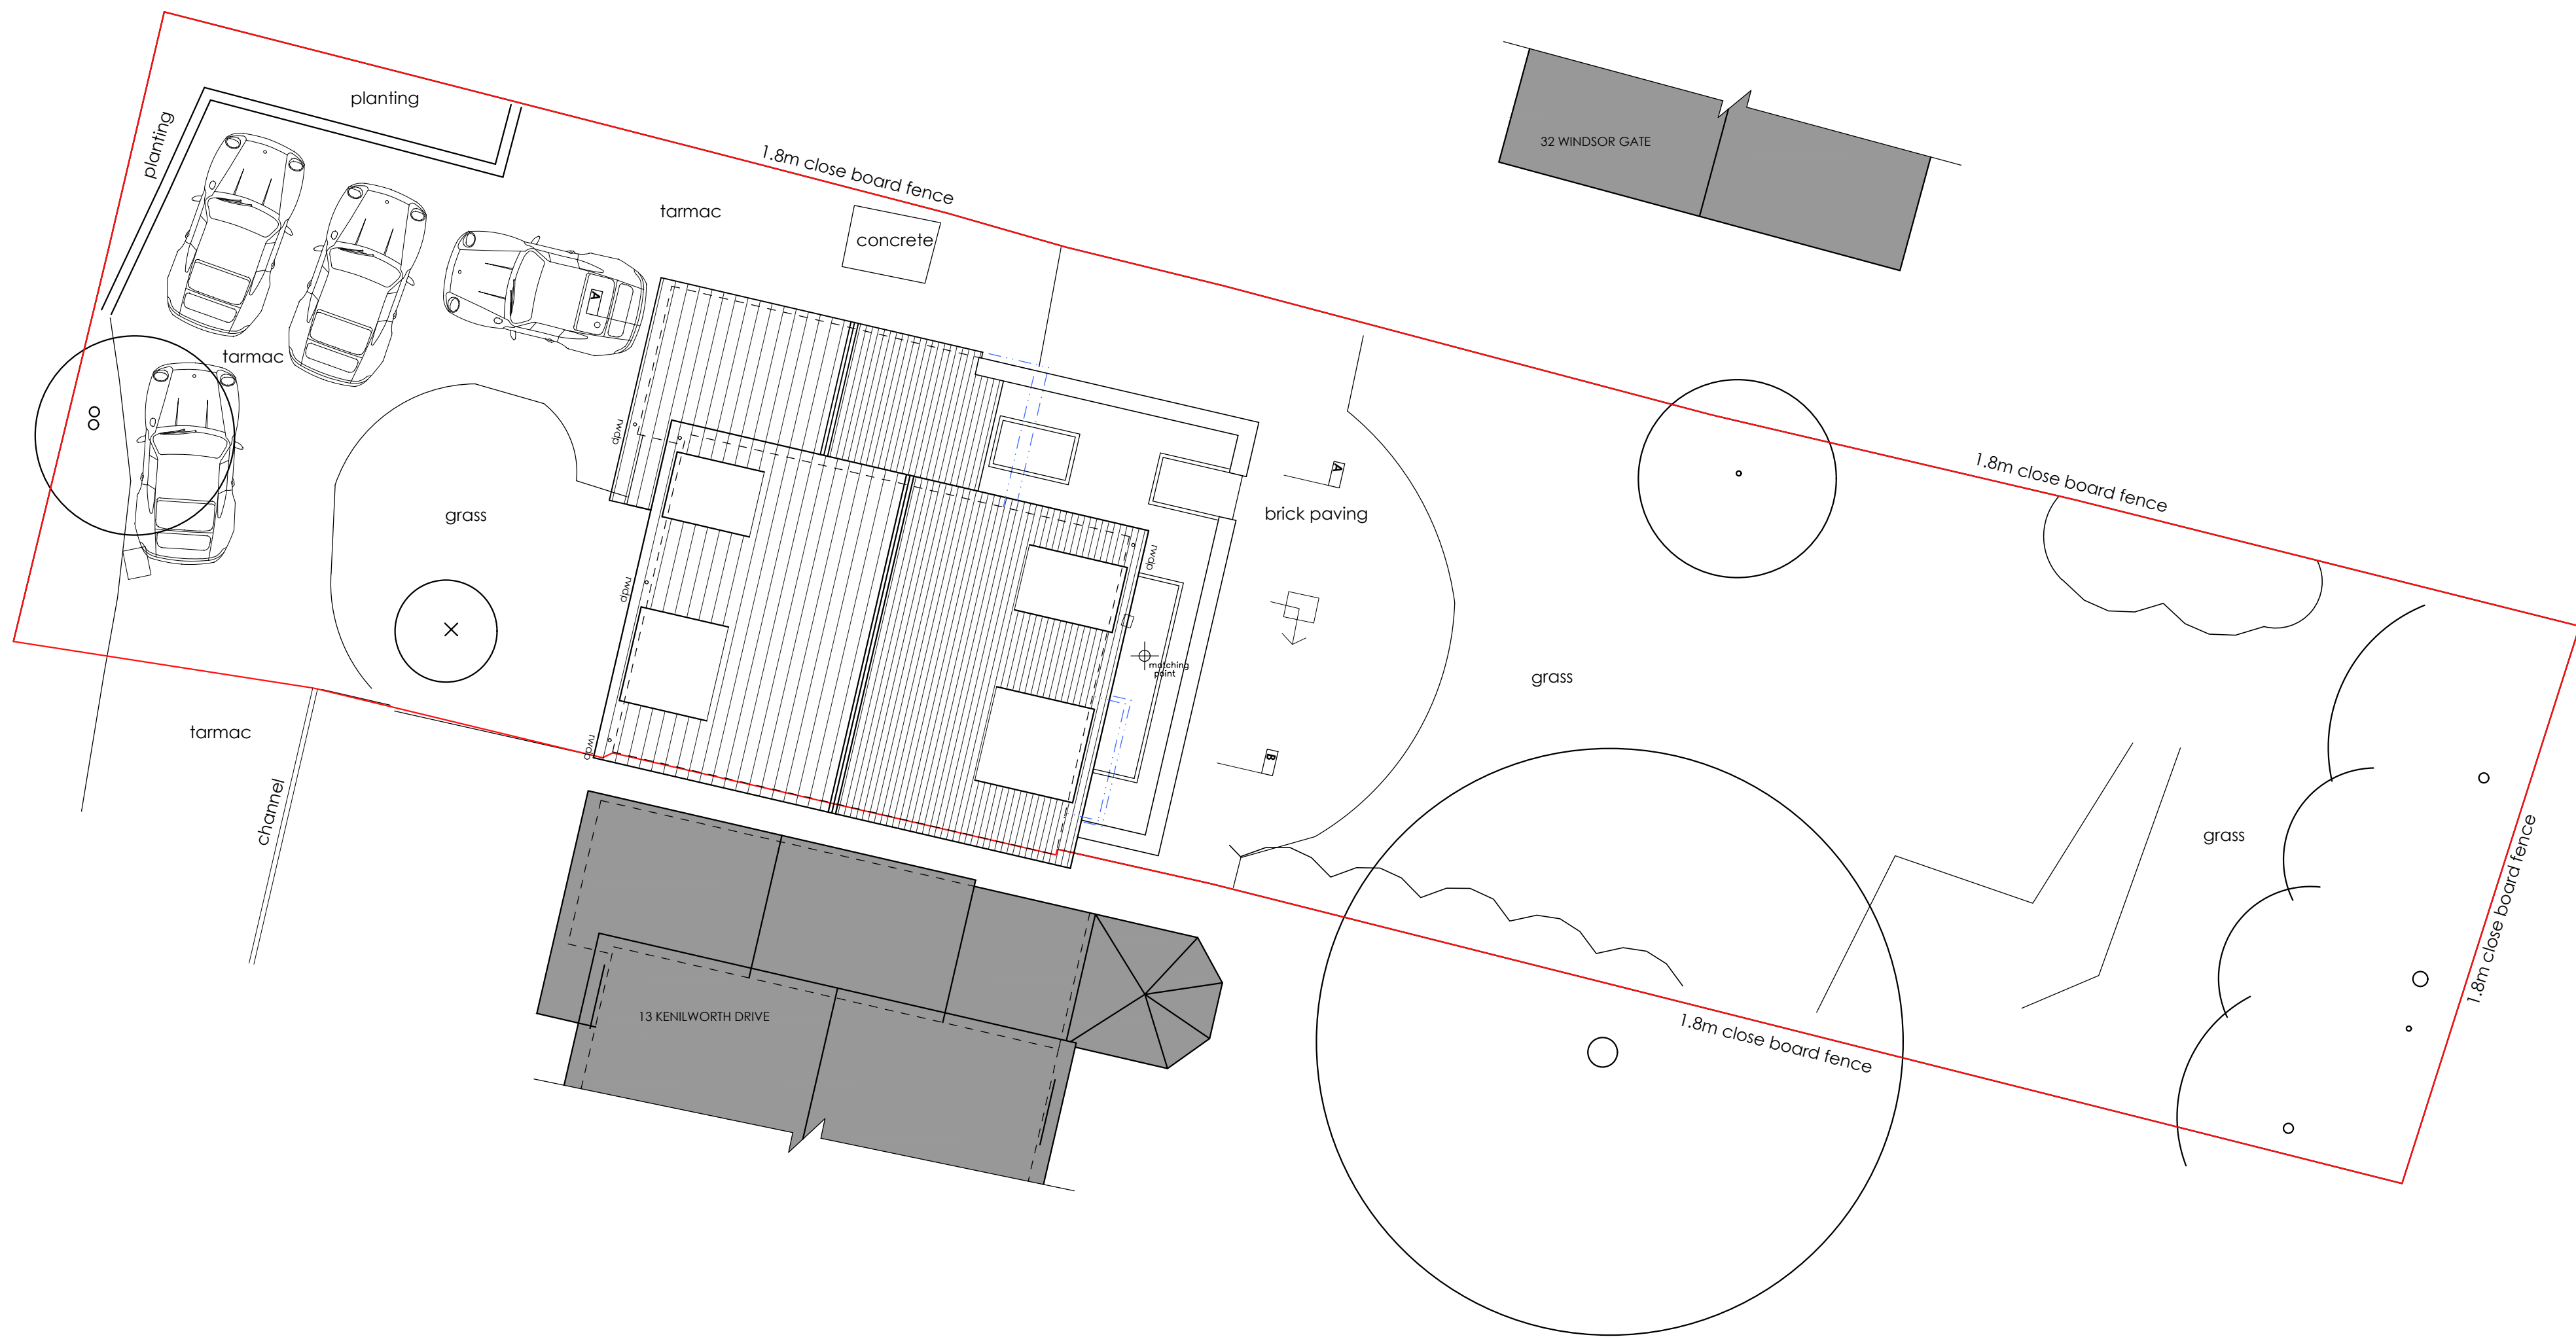

PROPOSED SITE LAYOUT/ BLOCK PLAN & ROOF PLAN

 

Project Title

12 Kenilworth Drive, Eastleigh, SO50 4PT

Drawing No


WG228 100-04

Revision

P01

Scale

1:100 @A1

 

Drawing Title

Proposed Site Layout/ Block Plan & Roof Plan.

Issue Status

PLANNING ISSUE

Date

Aug 2024

KEY

- Building Outline/ Landscaped Areas To Be Demolished
- Obscured Windows
- Site boundary

WGADD

WHITE + GRAYARCHITECTURE / DESIGN / DEVELOP LTD
159 Chamberlayne Road, Eastleigh, SOUTHAMPTON,
SO50 5JG.

16 Truleigh Drive, Portslade, BRIGHTON, BN41 2YQ.

Telephone STEVEN (SOUTHAMPTON) 07909961007,
MARTIN (BRIGHTON) 07788175278

Email whiteandgray@wgadd.co.uk
Website www.wgadd.co.uk

This drawing has been produced for planning purposes only do not use for any other reason without prior consent of WGADD LTD, this drawing is copyright.