


River Rat Restaurant
High Street
Hamble
SO31 4HA

Not To Scale

PROPOSED GROUND FLOOR PLAN

SHEET No 06

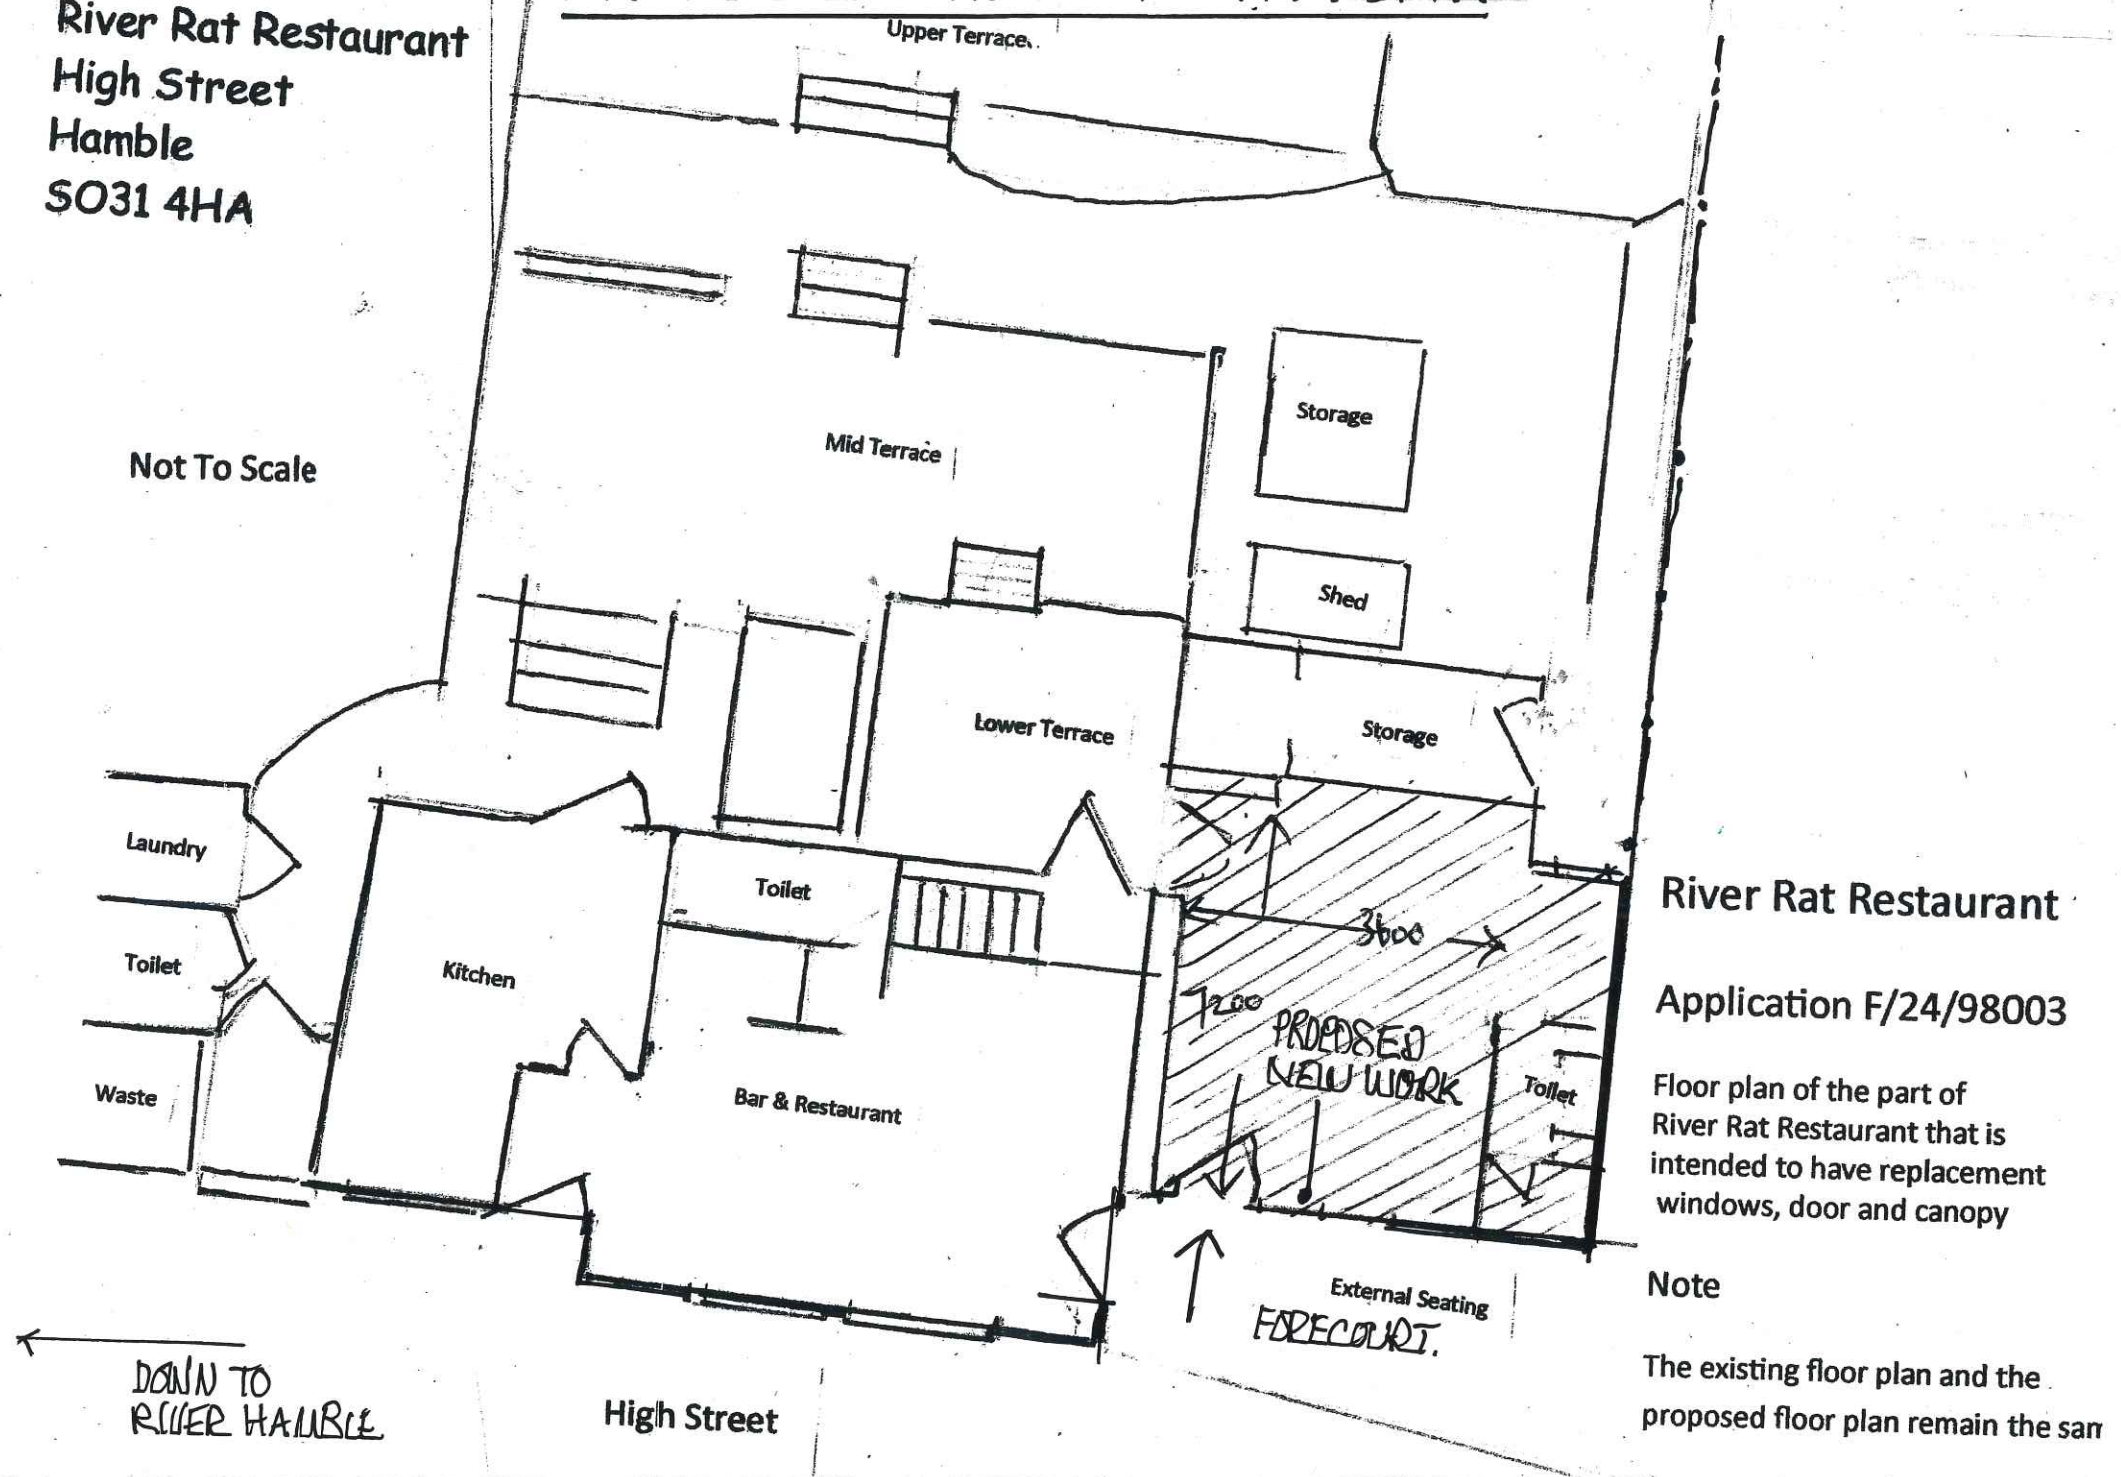

River Rat Restaurant

Application F/24/98003

Floor plan of the part of
River Rat Restaurant that is
intended to have replacement
windows, door and canopy

Note

The existing floor plan and the
proposed floor plan remain the same