



Note:
Viridian Solar has produced this design based on information and drawings supplied by the client. It remains the client's responsibility to ensure that shading from nearby buildings and trees does not affect the system.

Weight of solar panels:


PV16-M10 (Fusion PV)	25kg
PV16-G1 (Fusion PV)	22kg

Where the panels are fitted into a pitched tiled/slate roof, they sit directly on the roof battens with a uniformly distributed load of 13kg per m² for PV16. Therefore, they almost certainly weigh less than the roof covering they replace. Roof structure modifications are unlikely to be necessary.

Notes:

 Location of PV Array

Source Drawing:

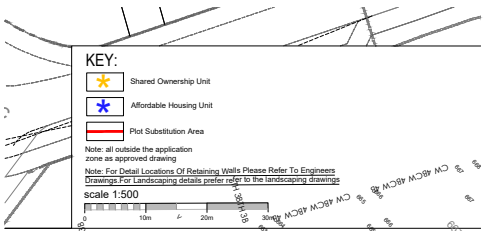

Project BOORLEY GARDENS
Drawing Plot Substitution Identification Plan for RM1A 1B & 1C

Client	Bellway Wessex	Date	20.06.21
Job no.	BELL201131	Rev.	N
Dwg no.	SL-01	Scale	1:500
Author	brd/CL	Checked	
Status	PLANNING	Office	Romsey
Client ref.			

Revisions: Date: By:



Viridian Solar
Atlas Building, 68 Stirling Way
Papworth Everard, Cambs.
Tel: 01480 839 865
enquiries@viridiansolar.co.uk
www.viridiansolar.co.uk

TITLE
Viridian Clearline fusion
PV Site Plan for
Bellway Homes
Boorley Gardens RM1

DRAWN AV	CHECKED N/A
DRAWING NUMBER 24825 / SK1	SHEET NUMBER 1 of 3
DATE 19.10.23	SCALE NTS

Romsey Office
Building 300, The Grange,
Romsey Road,
Michelmersal, Romsey,
Hampshire, SO51 0AE
T:01794 367703 F:01794 367276

Portsmouth Office
Unit 5, Middle Bridge Business Park
Bristol Road,
Portsmouth,
Bristol, BS20 6PN
T:01275 407000 F:01794 367276

www.thrivearchitects.co.uk

This drawing is the copyright of Thrive Architects Ltd ©. All rights reserved. Ordnance Survey Data © Crown Copyright. All rights reserved. Licence No. 100007359. DO NOT scale from this drawing. Contractors, Sub contractors and suppliers are to check all relevant dimensions and levels of the site and building, before commencing any shop drawings or building work. Any discrepancies should be recorded to the Architect. Where applicable this drawing is to be read in conjunction with the Consultants' drawings.

Rev	Description	Date	Au	Ch
A	Planning issue	17.11.21	brd	CL
B	Amendment to ACD comments	07.01.22	CL	
C	Layout amended to show updated landscaping	13.01.22	CJB	
D	HT Ballister substituted by HT Fletcher to Client's and Housing Enabler officer's comment	22.02.22	CL	
E	PL and PL154. CU replaced with TEN, garden sizes, access and distances adjusted in acc to LPA comments	10.06.22	ZC	
F	roofs p24/25 and 95/96 adjusted, garden sizes, access and distances adjusted in acc to LPA comments	23.06.22	ZC	
G	bays added as response to comments received, fence lines adjusted	08.07.22	ZC	
H	block names and side paths adjusted	20.07.22	ZC	
J	Landscape base updated	22.07.22	ZC	
K	Landscape base updated	03.08.22	ZC	

Rev	Description	Date	Au	Ch
L	Plot 75 side gate added, plot 37 parking spaces 39 renumbered to plot 37, parking number under top shown	17.08.22	ZC	
M	Plot 19 move to provide gap between plots 18 and 19, chimney added to plot 68, side gable added to plots 13,28,33,46,50,57,66,68,84,90, picket fence by plot 90 realigned, close board fence to plot 16 removed and driveway extended. TA note shown as 28, side gable added to plot 54,55,60,61,77,80,97,82,93,94	05.10.22	ZC	
N	revision raised to N with garages 81and 82 shown the same	21.10.22	ZC	

Project BOORLEY GARDENS
Drawing Plot Substitution Identification Plan for RM1A 1B & 1C

Client	Bellway Wessex	Date	20.06.21
Job no.	BELL201131	Rev.	N
Dwg no.	SL-01	Scale	1:500
Author	brd/CL	Checked	
Status	PLANNING	Office	Romsey
Client ref.			



Sheet 2

Note:
Viridian Solar has produced this design based on information and drawings supplied by the client. It remains the client's responsibility to ensure that shading from nearby buildings and trees does not affect the system.

Weight of solar panels:


PV16-M10 (Fusion PV)	25kg
PV16-G1 (Fusion PV)	22kg

Where the panels are fitted into a pitched tiled/slate roof, they sit directly on the roof battens with a uniformly distributed load of 13kg per m² for PV16. Therefore, they almost certainly weigh less than the roof covering they replace. Roof structure modifications are unlikely to be necessary.

Notes:

 Location of PV Array

Source Drawing:

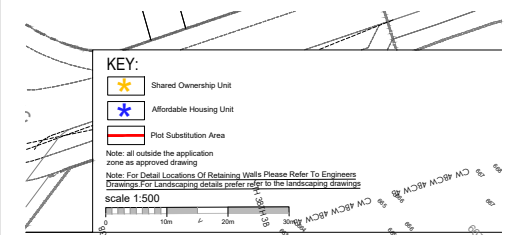

Project	BOORLEY GARDENS		
Drawing	Plot Substitution Identification Plan for RM1A 1B & 1C		
Client	Bellway Wessex		
Job no.	BELL201131	Date	20.06.21
Dwg no.	SL-01	Rev.	N
Author	brd/CL	Checked	Scale 1:500
Status	PLANNING	Office	Romsey
Client ref.			


Revisions: Date: By:



Viridian Solar
Atlas Building, 68 Stirling Way
Papworth Everard, Cambs.
Tel: 01480 839 865
enquiries@viridiansolar.co.uk
www.viridiansolar.co.uk

TITLE
Viridian Clearline fusion
PV Site Plan for
Bellway Homes
Boorley Gardens RM1

DRAWN	AV	CHECKED	N/A
DRAWING NUMBER	24825 / SK1	SHEET NUMBER	2 of 3
DATE	19.10.23	SCALE	NTS

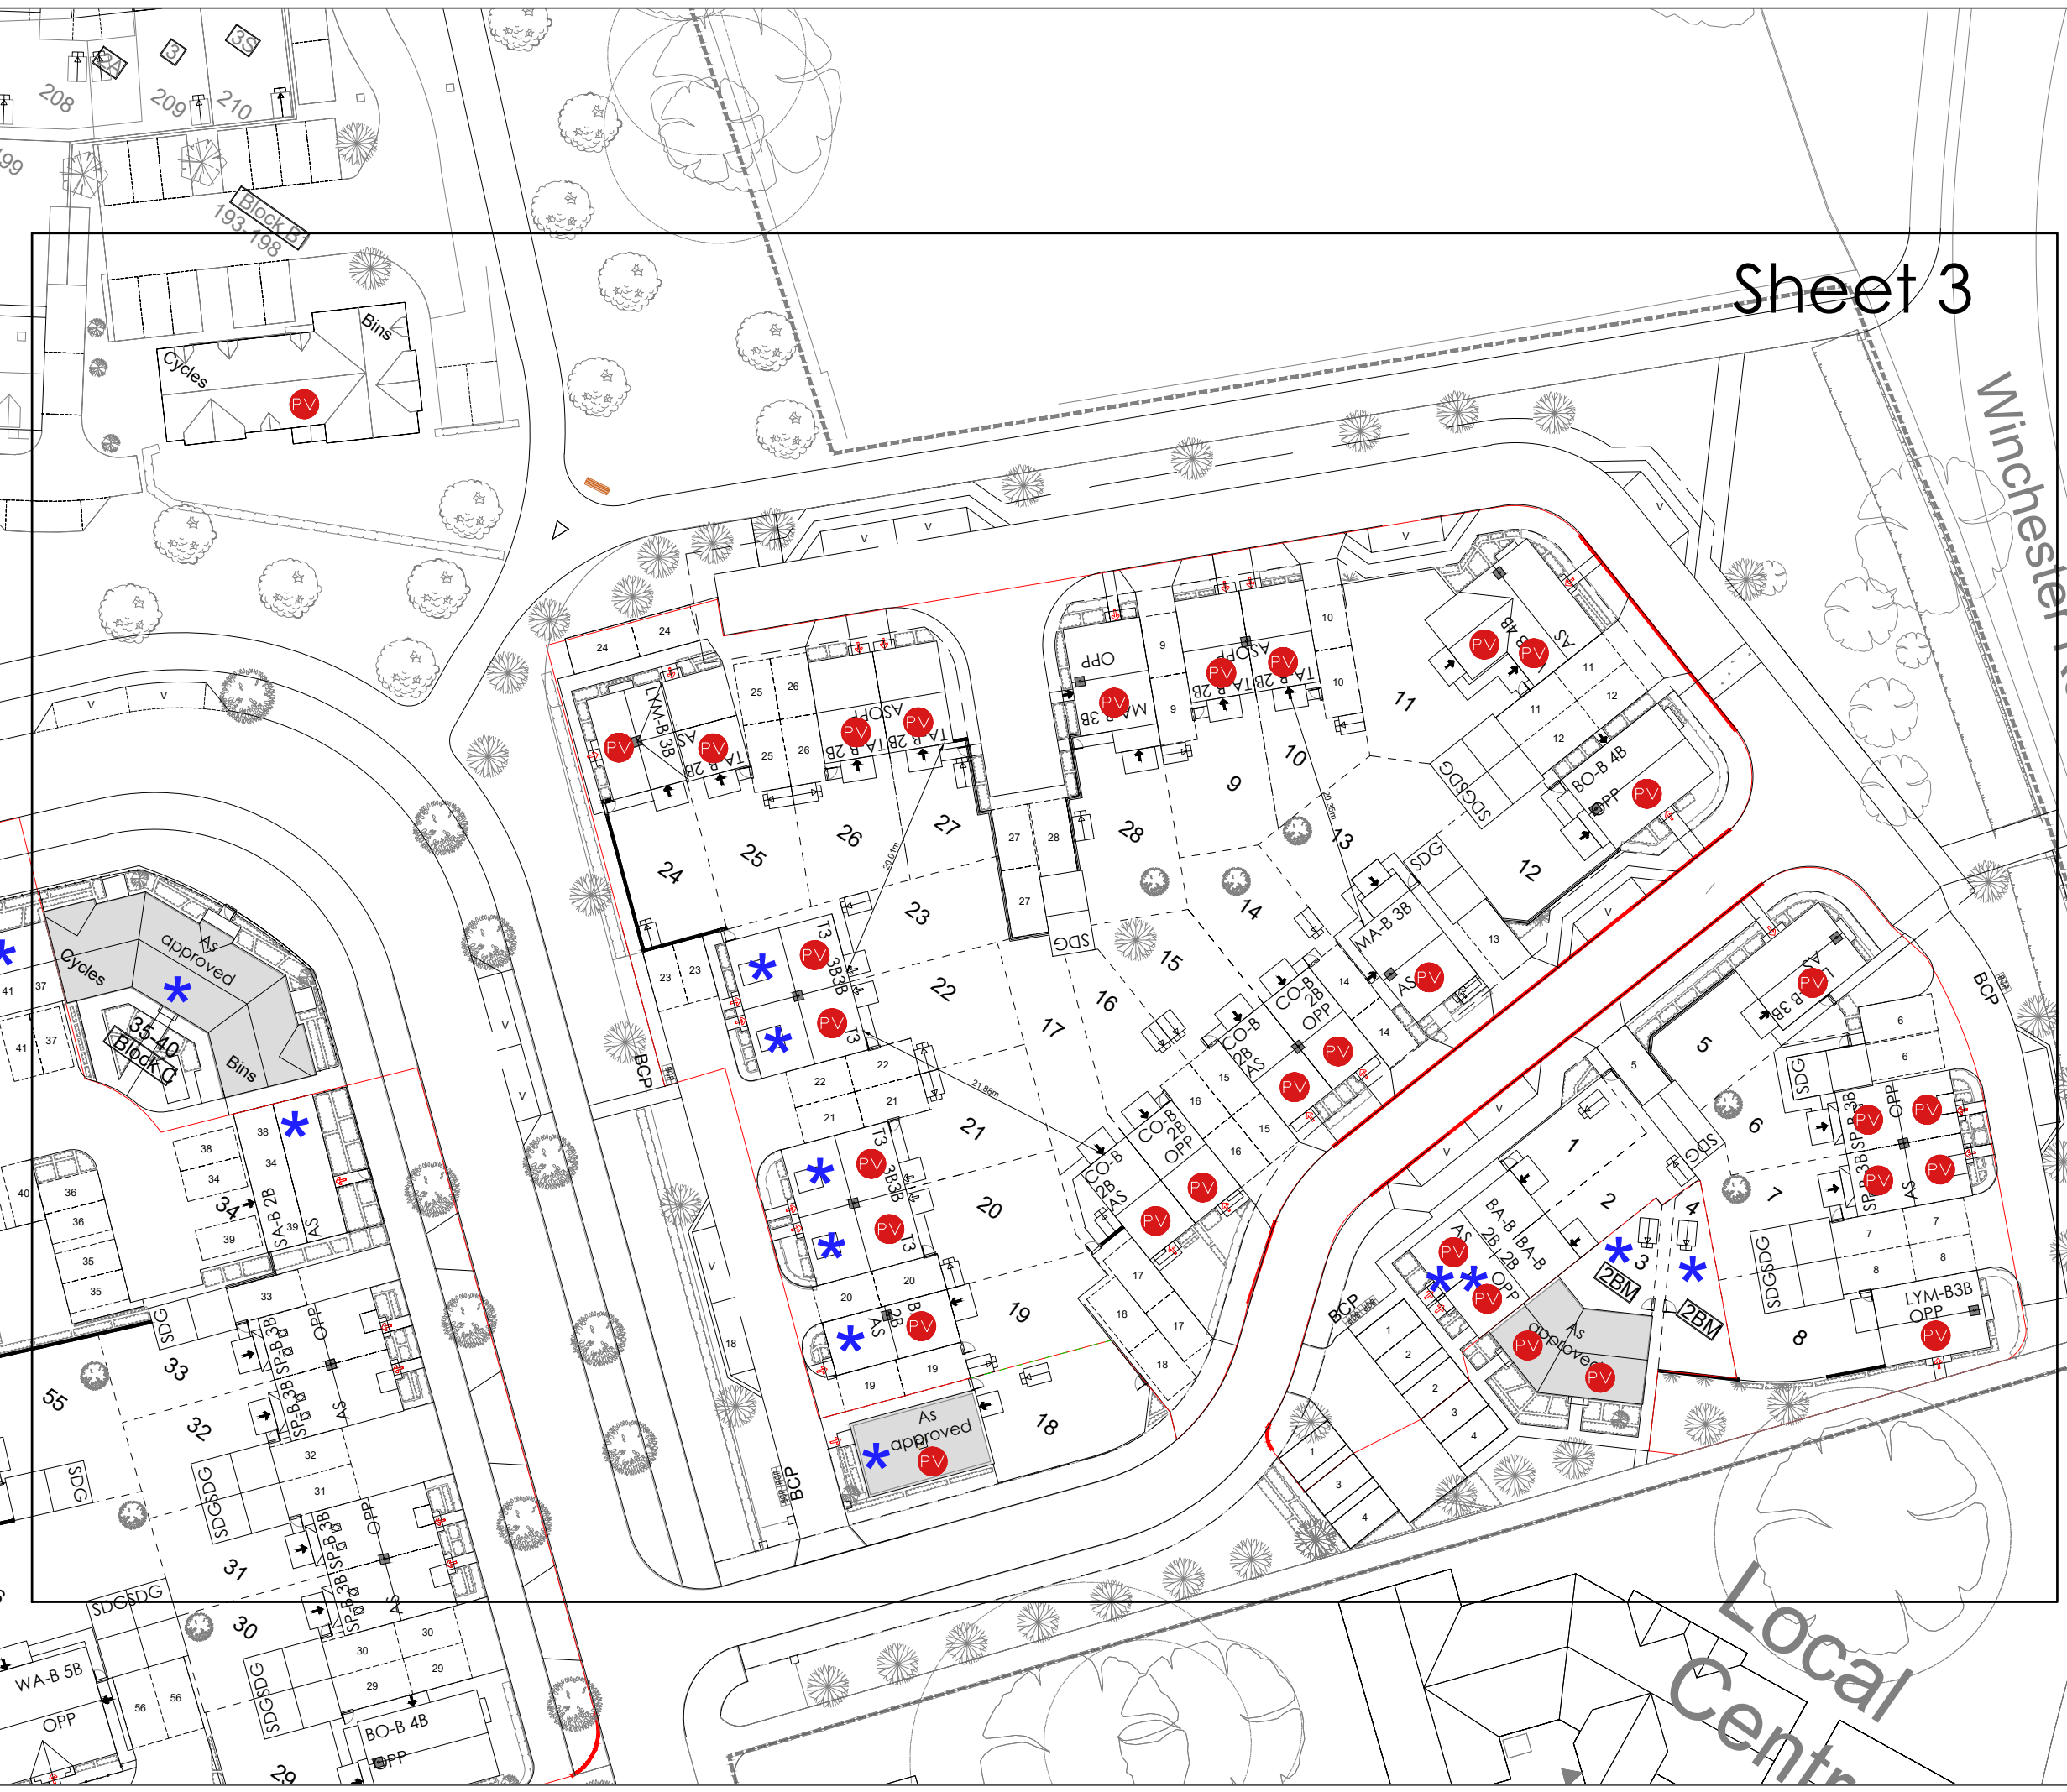

Sheet 3

Note:
Viridian Solar has produced this design based on information and drawings supplied by the client. It remains the client's responsibility to ensure that shading from nearby buildings and trees does not affect the system.

Weight of solar panels:


PV16-M10 (Fusion PV)	25kg
PV16-G1 (Fusion PV)	22kg

Where the panels are fitted into a pitched tiled/slate roof, they sit directly on the roof battens with a uniformly distributed load of 13kg per m² for PV16. Therefore, they almost certainly weigh less than the roof covering they replace. Roof structure modifications are unlikely to be necessary.

Notes:

Location of PV Array

Source Drawing:

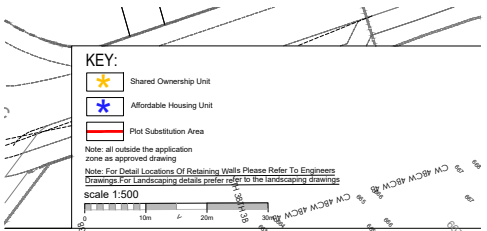

Project BOORLEY GARDENS
Drawing Plot Substitution Identification Plan for RM1A 1B & 1C

Client	Bellway Wessex	Date	20.06.21
Job no.	BELL201131	Rev.	N
Dwg no.	SL-01	Scale	1:500
Author	brd/CL	Checked	
Status	PLANNING	Office	Romsey
Client ref.			

Revisions: Date: By:

Viridian Solar
Atlas Building, 68 Stirling Way
Papworth Everard, Cambs.
Tel: 01480 839 865
enquiries@viridiansolar.co.uk
www.viridiansolar.co.uk

TITLE
Viridian Clearline fusion
PV Site Plan for
Bellway Homes
Boorley Gardens RM1

DRAWN	AV	CHECKED	N/A
DRAWING NUMBER	24825 / SK1	SHEET NUMBER	3 of 3
DATE	19.10.23	SCALE	NTS