


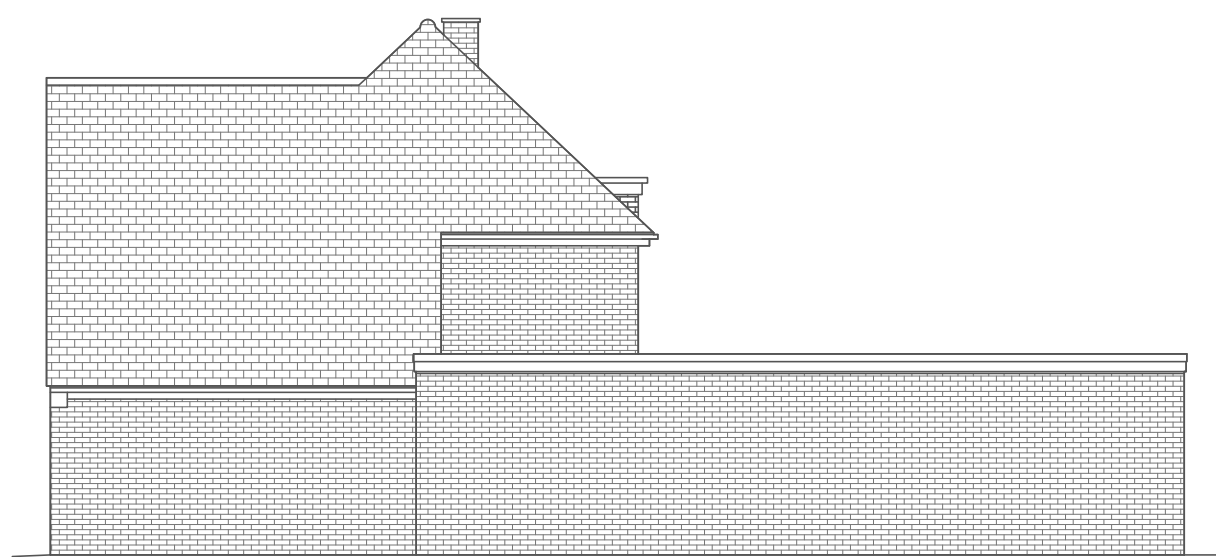

EXISTING NORTH ELEVATION
(from No 37) 1:100




EXISTING WEST ELEVATION
(rear) 1:100



EXISTING SOUTH ELEVATION
(from No 41) 1:100




EXISTING EAST ELEVATION
(Front) 1:100

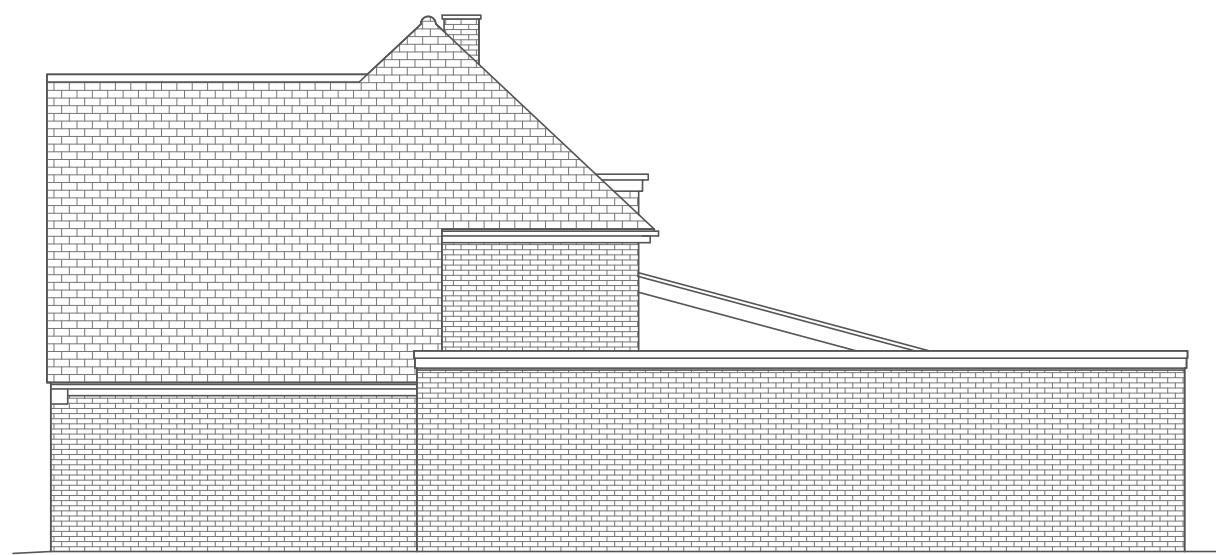

PROPOSED NORTH
ELEVATION (from No 37) 1:100




PROPOSED WEST
ELEVATION (rear) 1:100

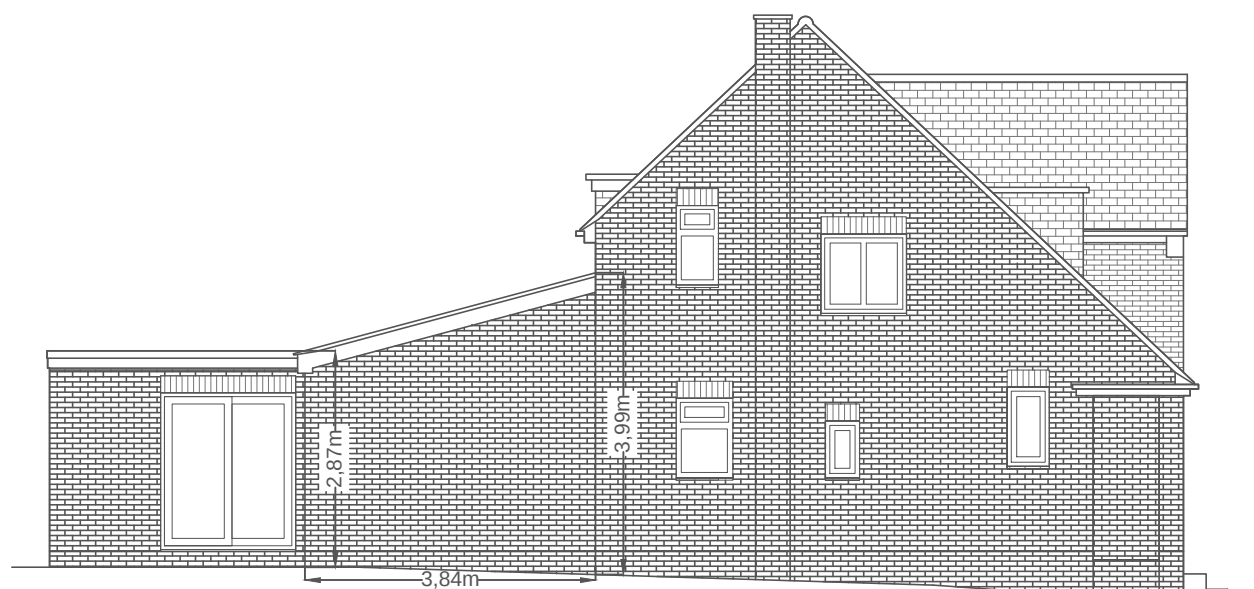


PROPOSED SOUTH
ELEVATION (from No 41) 1:100




PROPOSED EAST
ELEVATION (Front) 1:100

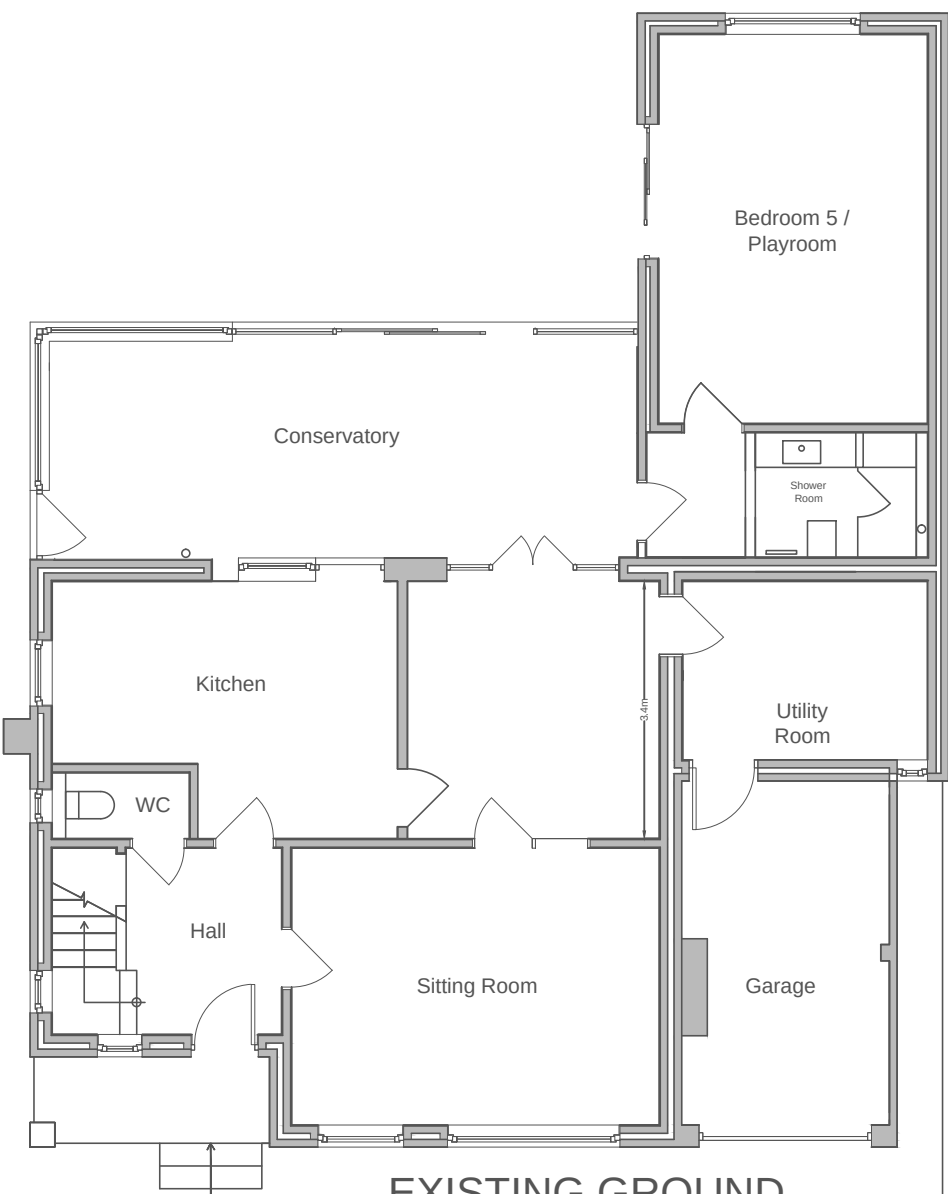


EXISTING GROUND
FLOOR PLAN 1:100

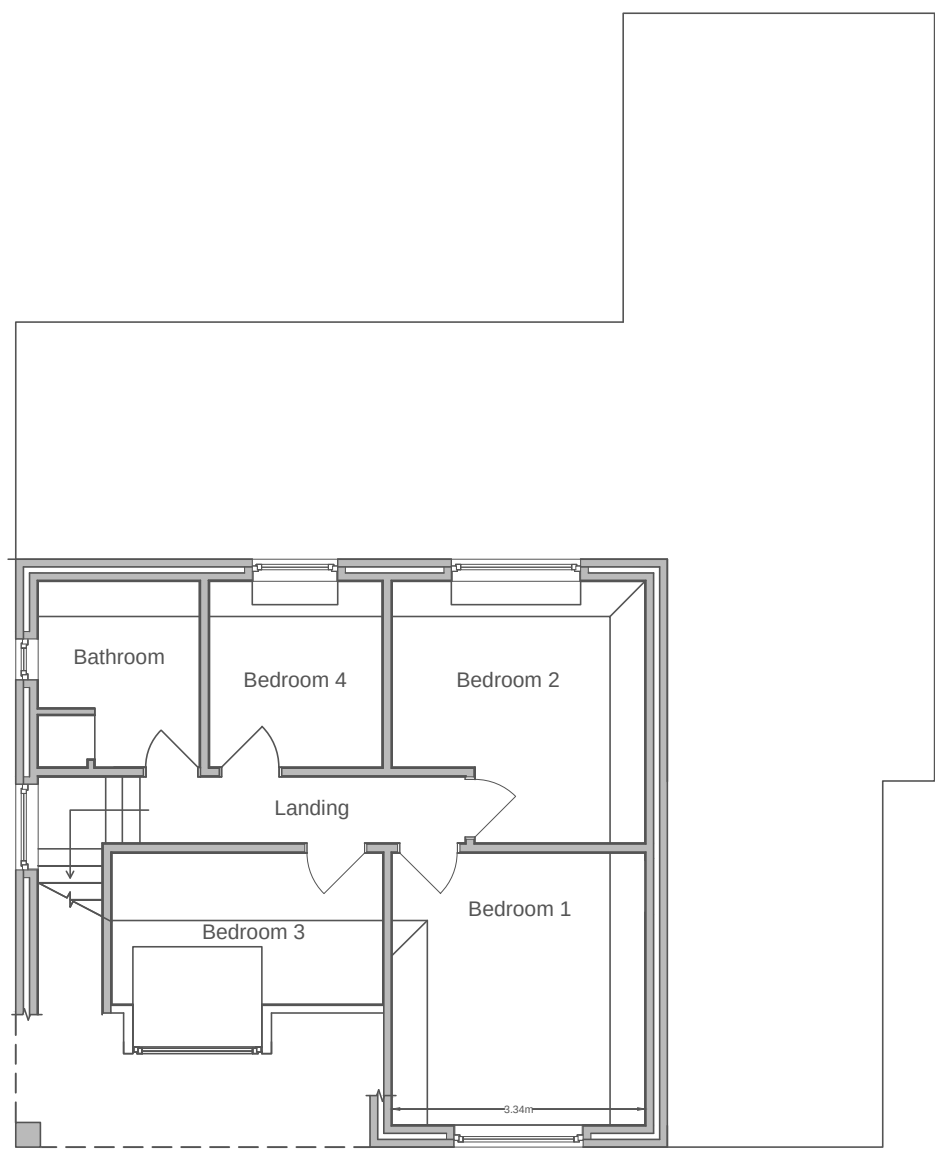

EXISTING FIRST
FLOOR PLAN 1:100

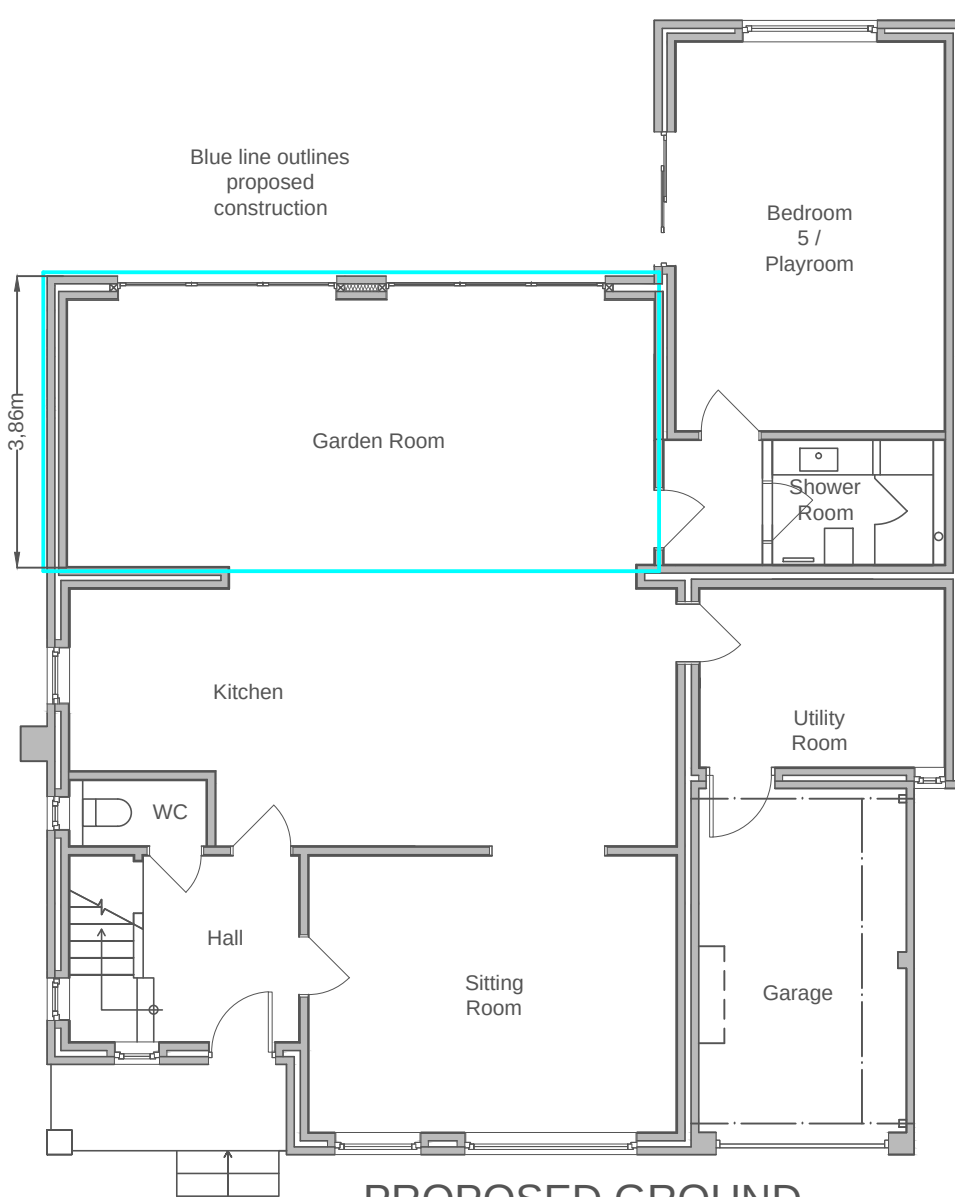

PROPOSED GROUND
FLOOR PLAN 1:100

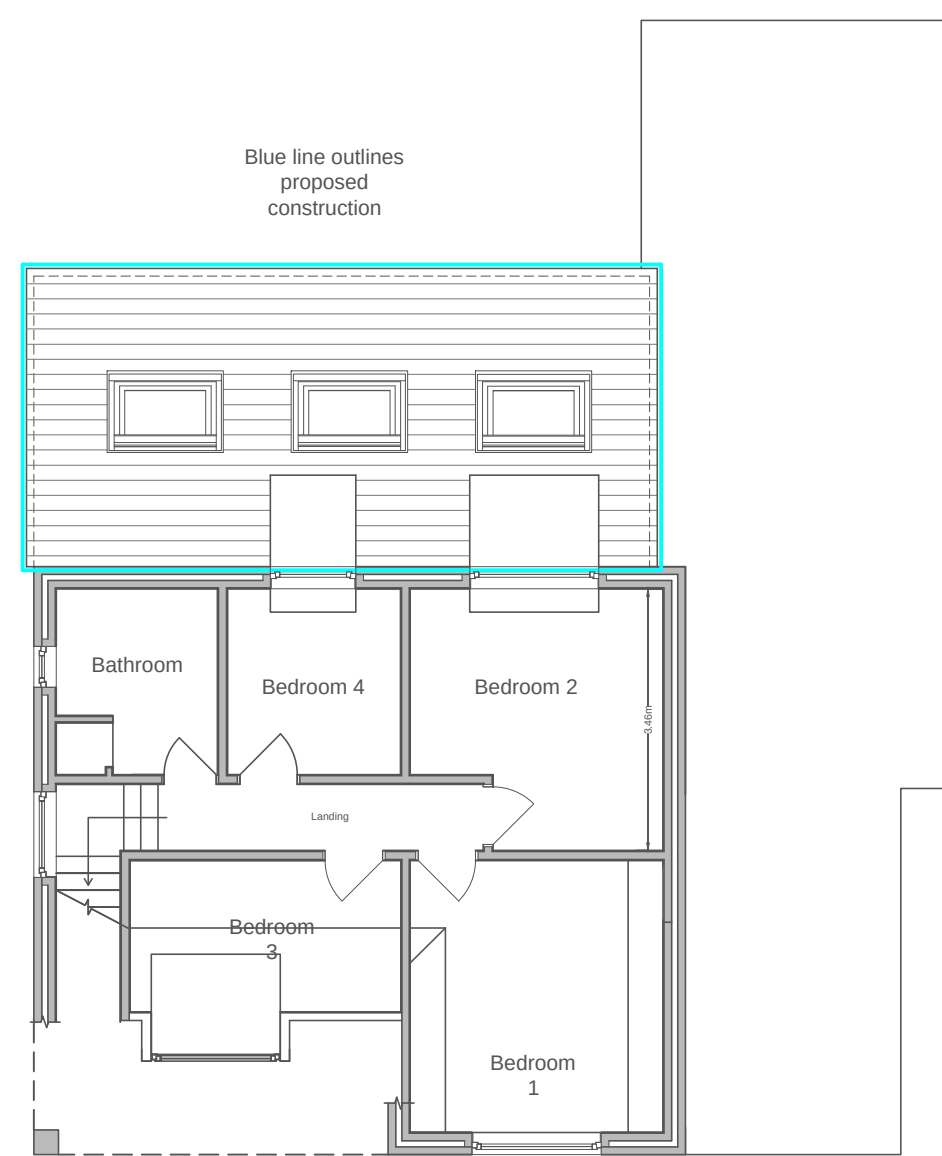

PROPOSED FIRST
FLOOR PLAN 1:100

Revisions:

Drawing by:
unsted design
3D Computer Aided
Architectural Design

Unsted Design Ltd
16 Hazel Close,
Chandlers Ford,
EASTLEIGH,
SO53 5RF.
Tel: 023 80274720
Fax: 023 8027 4720
Email: info@UnstedDesign.co.uk
Web Site: www.UnstedDesign.co.uk
Company Number 8013235

Legend	
Support Beam	=====
Property Boundary	-----
Existing Masonry	=====
Existing Timber Stud/Frame	=====
Face Brickwork	=====
Dense Concrete Blockwork	=====
Aerated Blockwork	=====
Timber Stud Partition	=====

Utilities/Highways/Environment: It is the responsibility of the client or their contractor to liaise with Utility Providers, Highways Authority's and Environment Agency and to ensure that all approvals are in place unless Unsted Design Ltd have been given written instructions to act your behalf.

Dimensions: All dimensions to be checked on site prior to the commencement of any work. Do not scale from this drawing for construction purposes.

Copyright: The copyright for this drawing remains the property of Unsted Design. It cannot be copied, altered or reproduced in any form without the written consent of Unsted Design Ltd. It cannot be passed to a third party without the written consent of Unsted Design Ltd.

Party Wall Agreements: It is the sole responsibility of the building owner or their contractor to draw up any agreements or notices required to comply with the Party Wall Act. This drawing does not guarantee the position of the boundary.

Client: MR AND MRS STEVENS
Project Address: 39 RANDALL ROAD
CHANDLERS FORD
EASTLEIGH
SO53 5AJ

Drawing Contents: EXISTING AND PROPOSED FLOOR PLANS AND ELEVATIONS

Purpose: LAWFUL USE CERTIFICATE APPLICATION

Scale: 1:100

Date: 9th August 2024 **Drawn by:** MKU

004- STEVENS LU- 1591-A1