


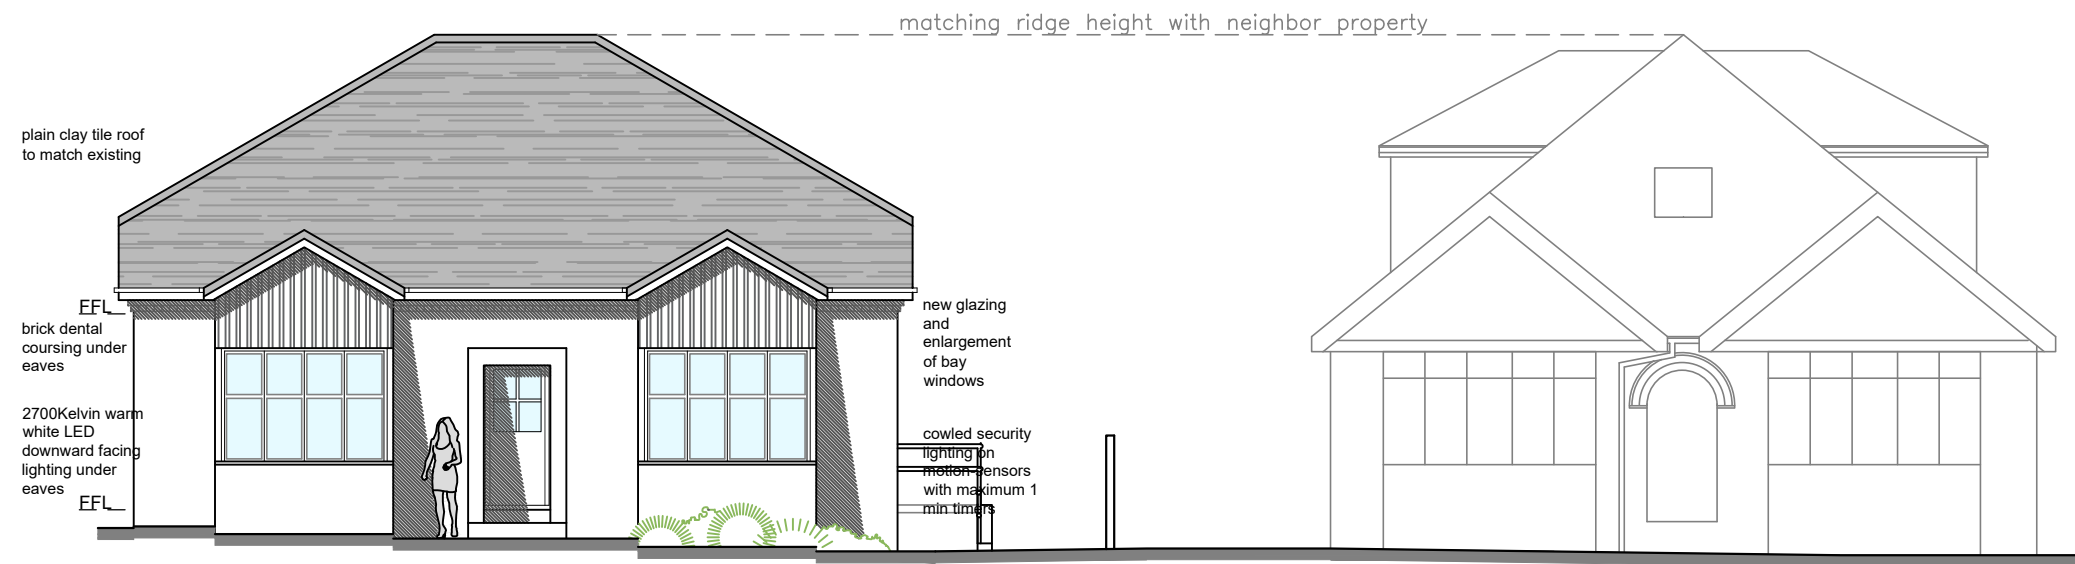

Notes


Report any discrepancies to the author.

This drawing is copyrighted to Temple Ford Design LTD.

Scale 1/100 (in metres)



SOUTH ELEVATION

37.0m DATUM

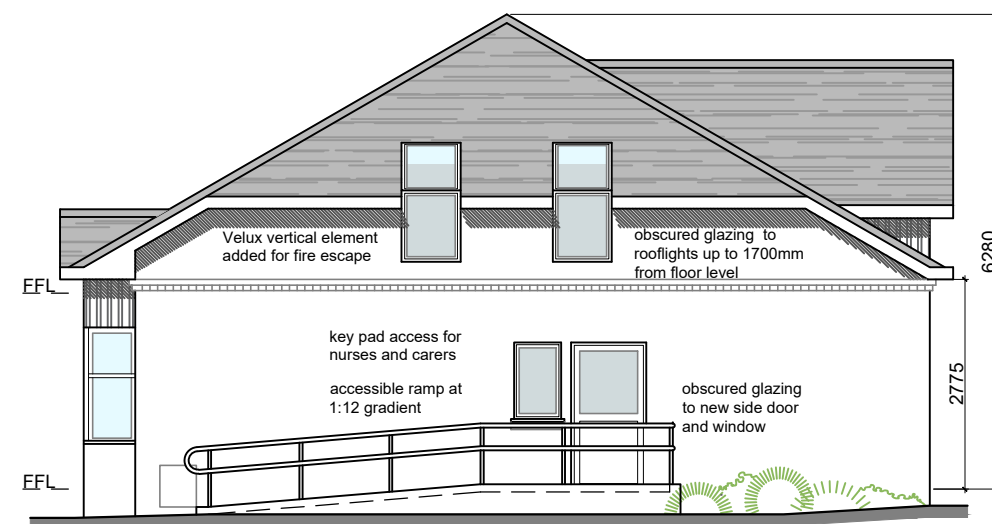


EAST ELEVATION

37.0m DATUM

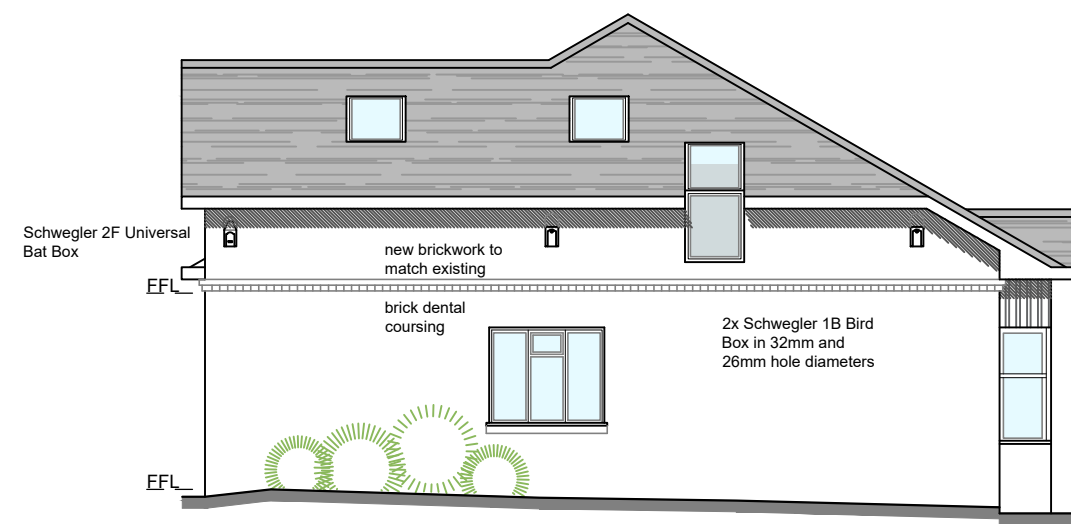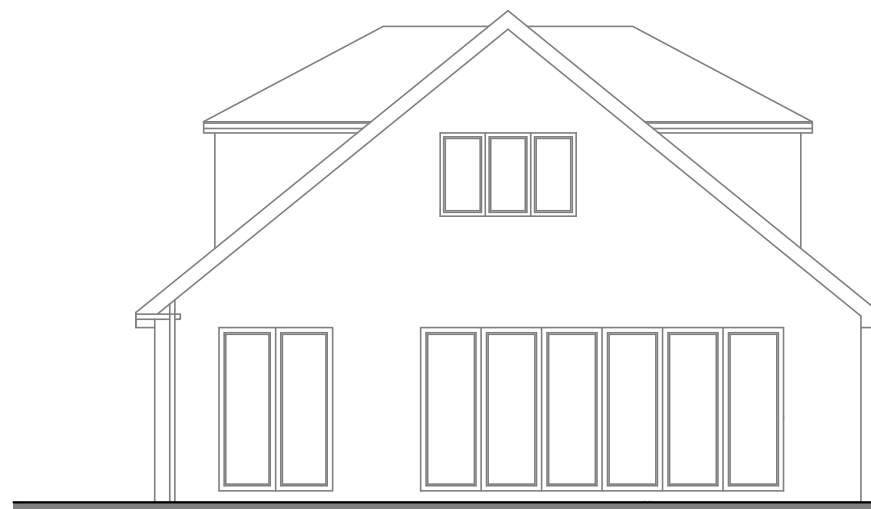

WEST ELEVATION

37.0m DATUM

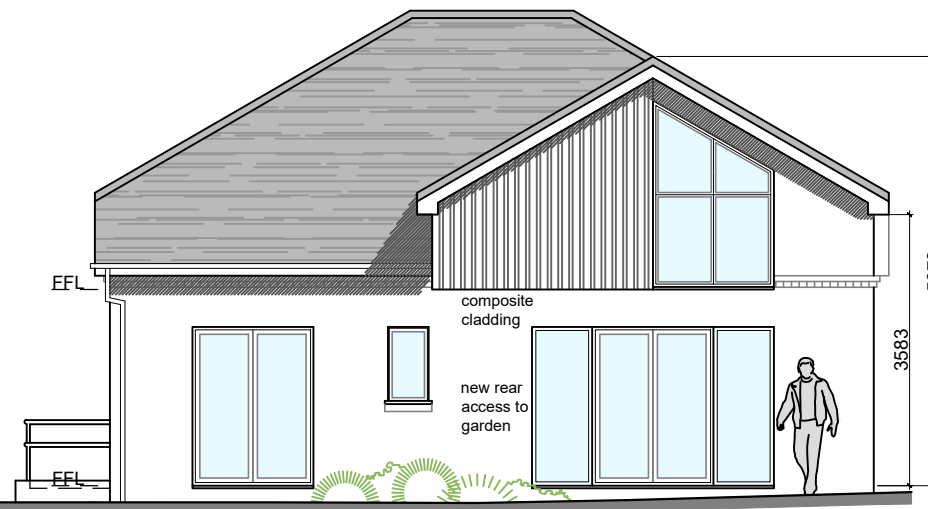

NORTH ELEVATION

37.0m DATUM

B	04 09 24	ramp added
A	11 07 24	lighting notes added
Rev:	Date:	Description:

Client:

Mr J Pateman

Project:

First Floor Extension to
37 Upper North Road, SO30 4EA

Drawing Title:

Elevations
As Proposed

Project:	Dwg No:	Rev:
2255	D03	B

Status:	Drawn:	Checked:
Design	JC	dmm

Date:	Scale @ A3:
June 2024	1/100

Temple Ford Design Ltd
architects



T 023 8027 6393
E templeforddesign@gmail.com W templeforddesign.co.uk