


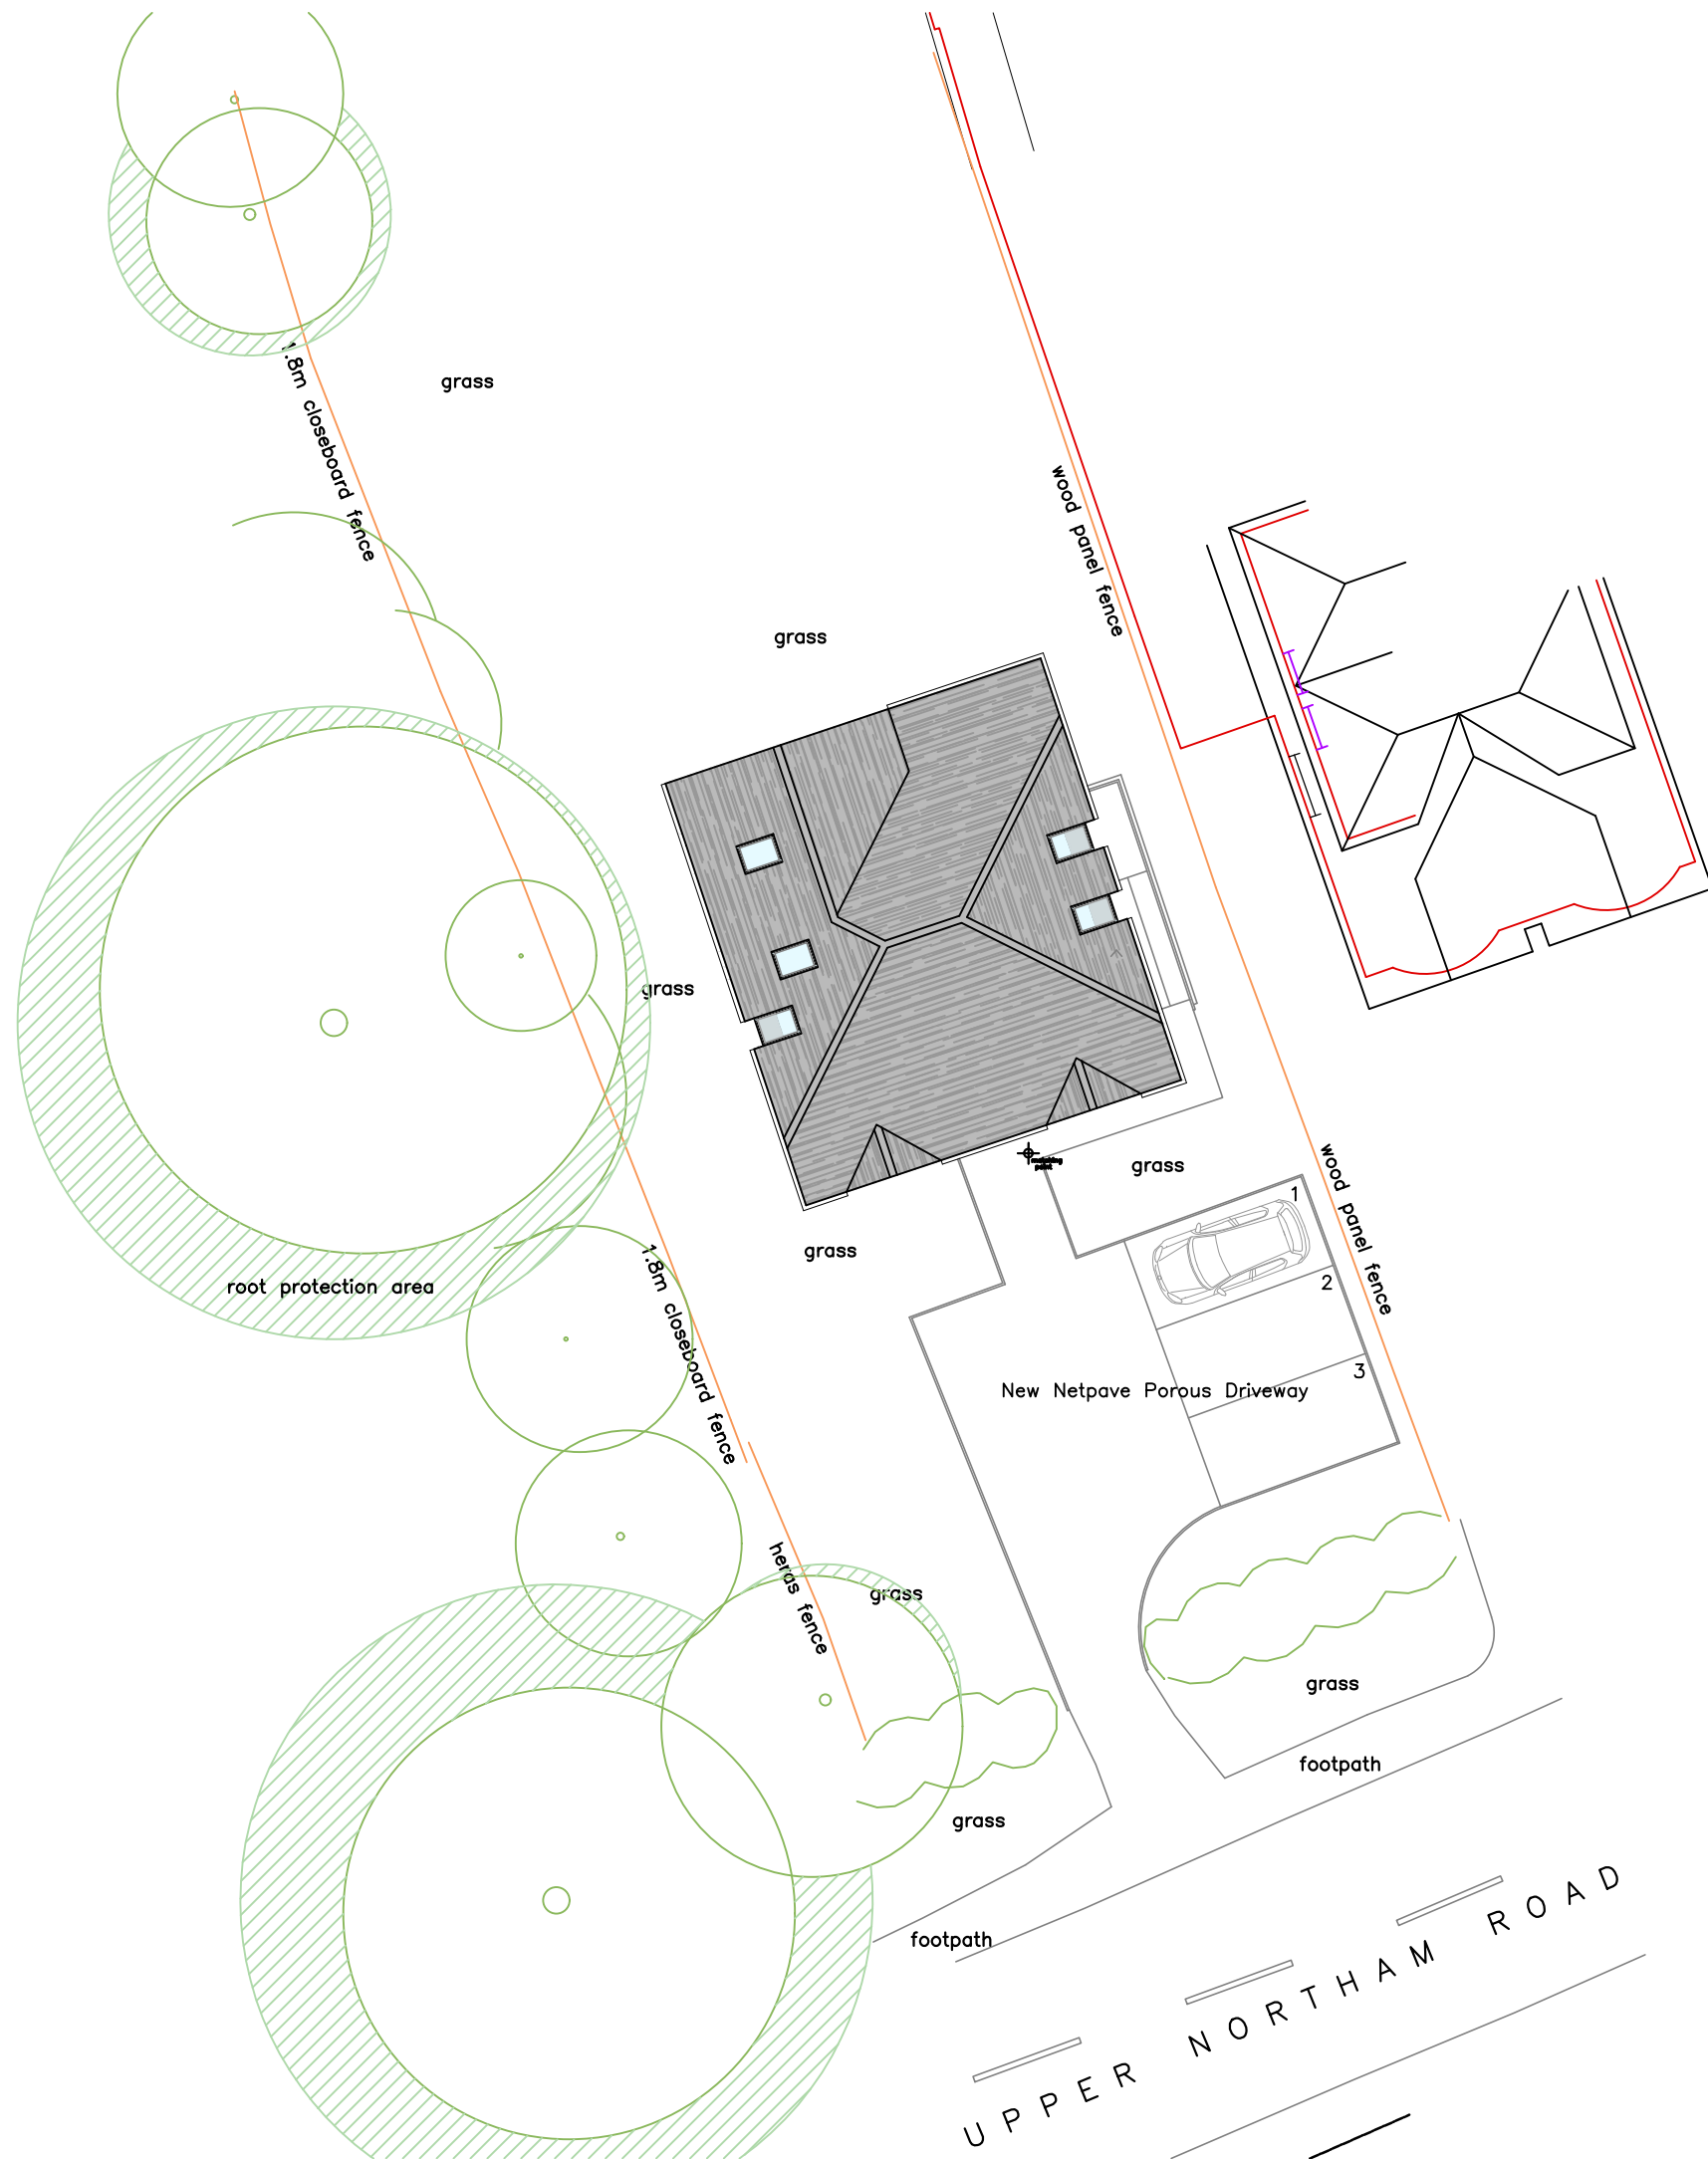

Notes
Report any discrepancies to the author.
This drawing is copyrighted to Temple Ford Design LTD.

Scale 1/200 (in metres)

B	04 09 24	updated
A	30 07 24	parking spaces shown
Rev:	Date:	Description:

Client:
Mr J Pateman

Project:
First Floor Extension to
37 Upper North Road, SO30 4EA

Drawing Title:
Site Plan
As Proposed

Project:	Dwg No:	Rev:
2255	D00	B

Status:	Drawn:	Checked:
Design	JC	dmm

Date:	Scale @ A3:
June 2024	1/200

Temple Ford Design Ltd
architects

T 023 8027 6393
E templeforddesign@gmail.com W templeforddesign.co.uk