


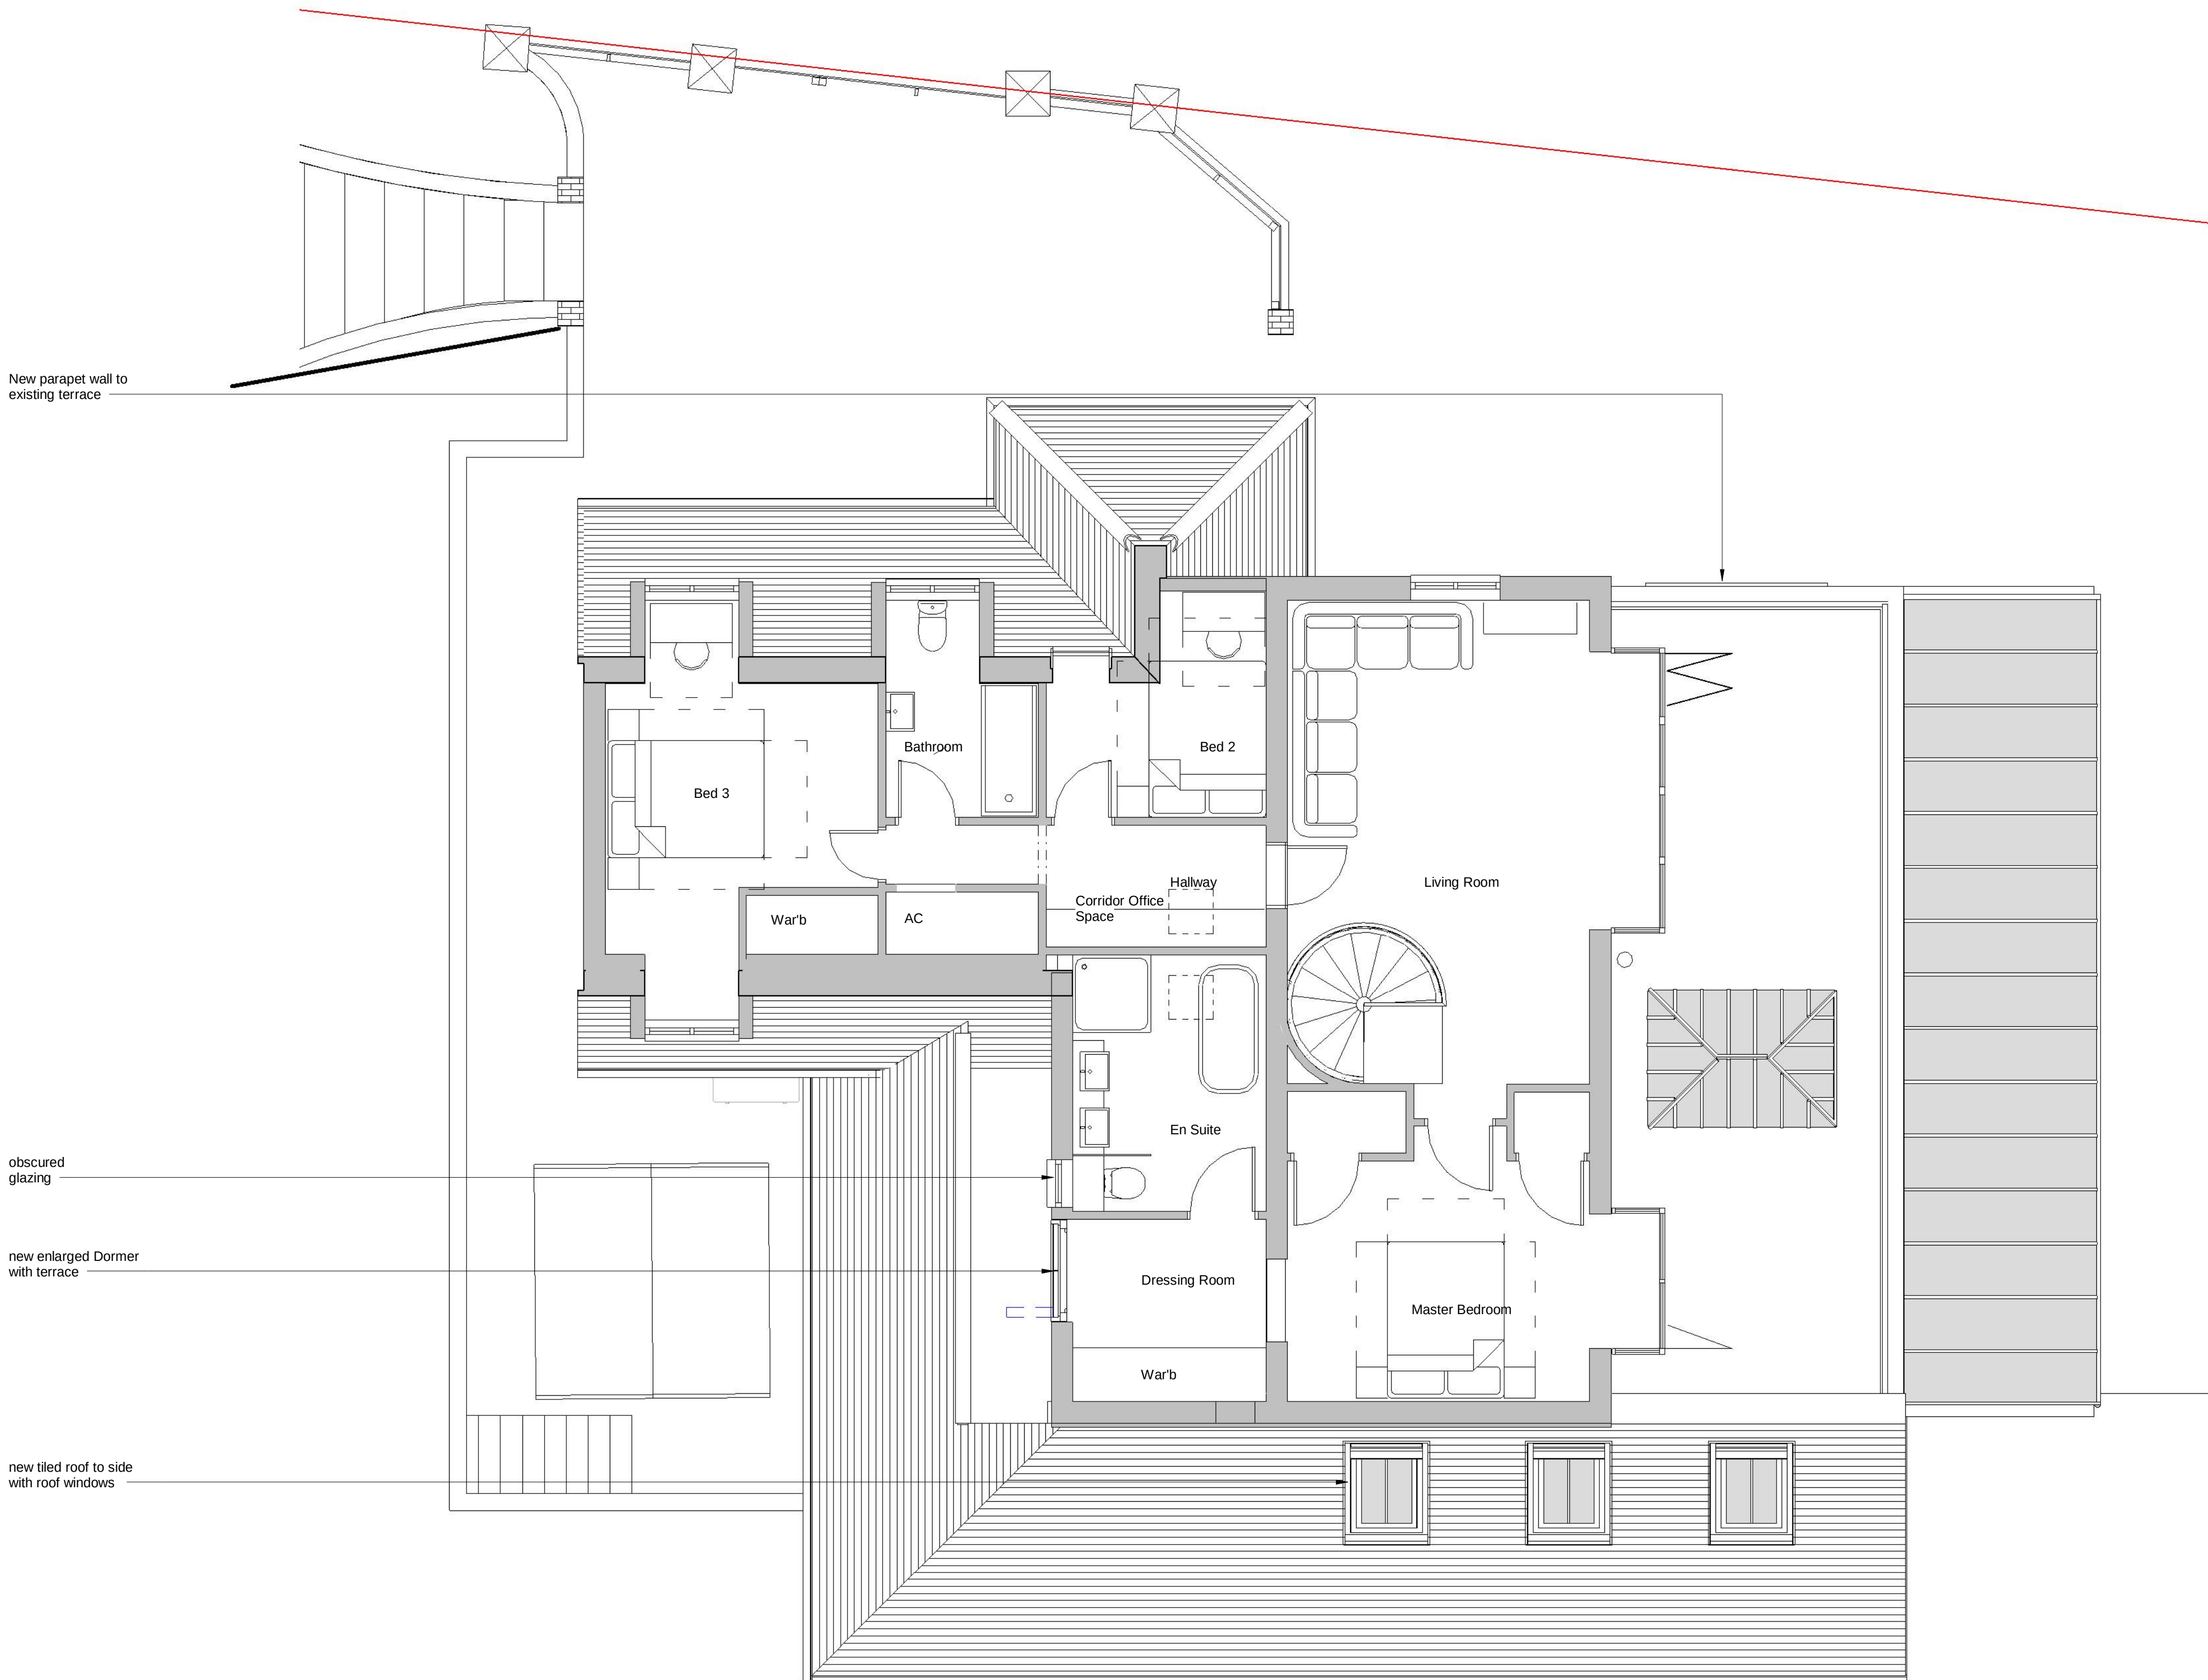

New parapet wall to
existing terrace

obscured
glazing

new enlarged Dormer
with terrace

new tiled roof to side
with roof windows

B	Adjustments following planning comments	03-09-24	MC
A	PLANNING	14-03-24	MC
Revision		Date	Initial

PLANNING

Scale at 1:50 in meters
0 2.5 4.5

CLIE
Mr & Mrs Berry

Scale at A1 1:50
Date

Drawn by MC
Checked by PSA

TITLE
Extension and Internal alterations
The Deck House, Hamble S031 4GB
First Floor Plan as Proposed

Drawing No: 23-052 -156

Revision: B

The Old Post Office, Station Road
Wickham, PO17 5JA
T: 01299 632405
e: office@axismail.co.uk
w: axisarchitecture.co.uk

