




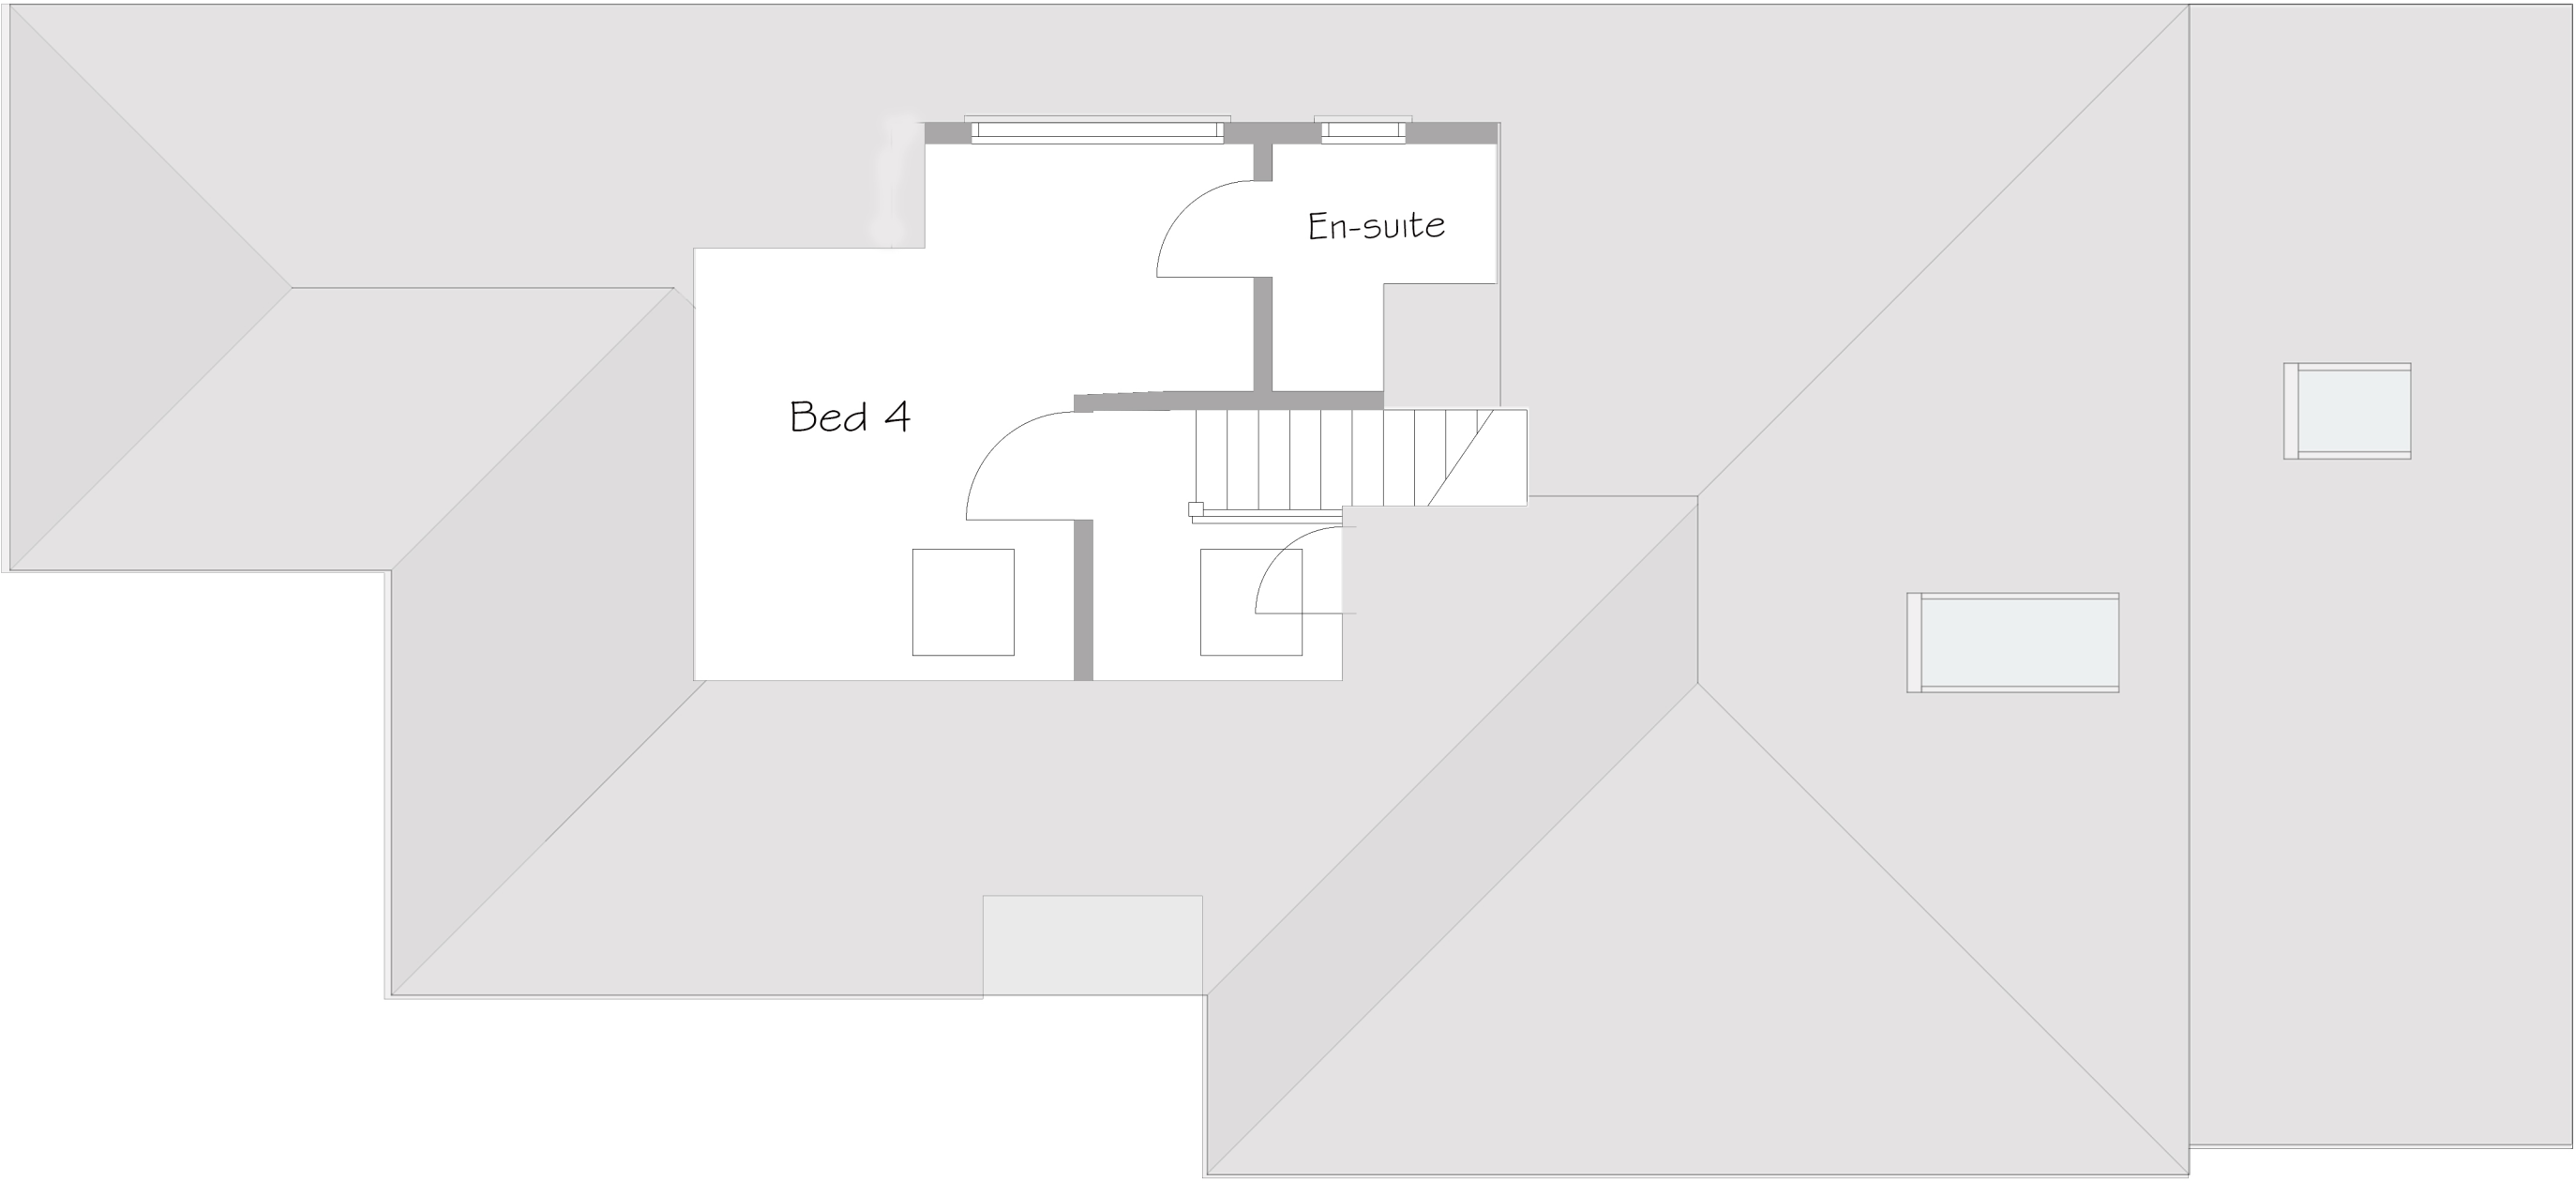

Proposed First Floor Plan 1:50

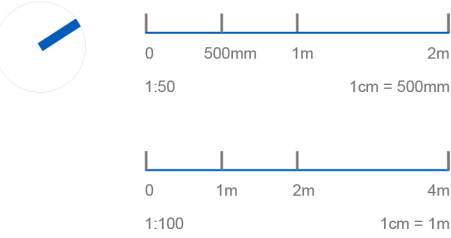


Proposed Ground Floor Plan 1:50

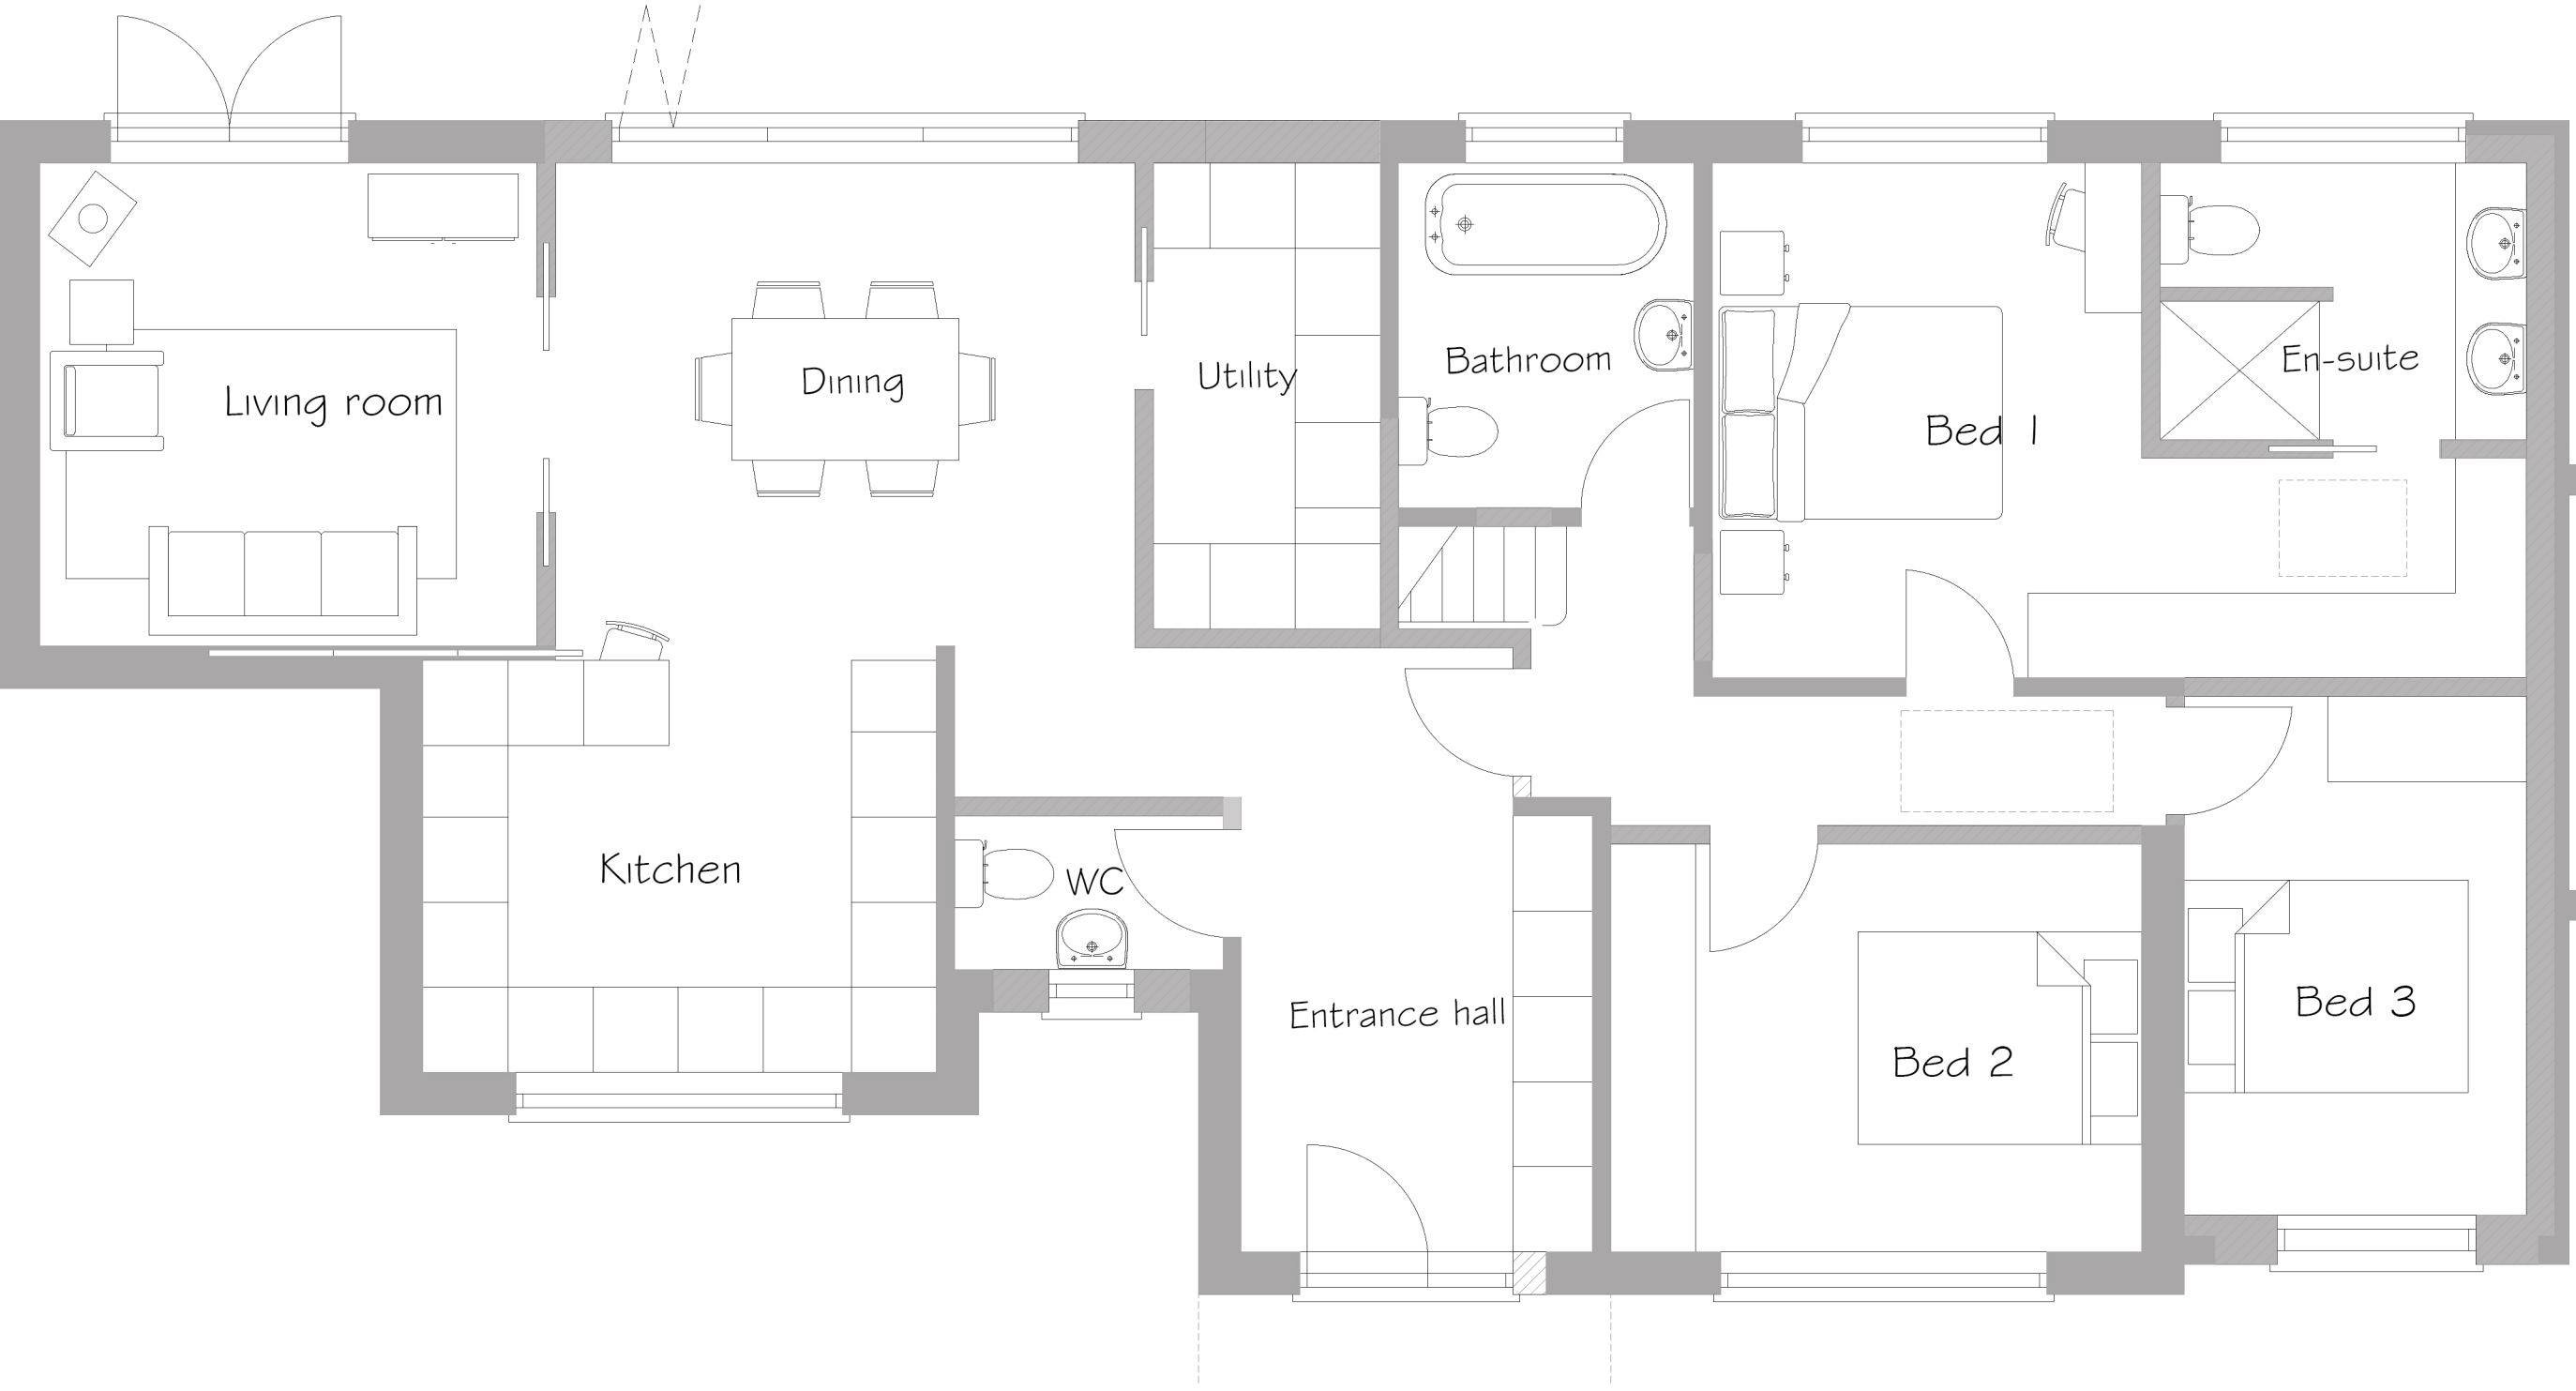


Proposed North/West Elevation 1:100



Proposed North/East Elevation 1:100

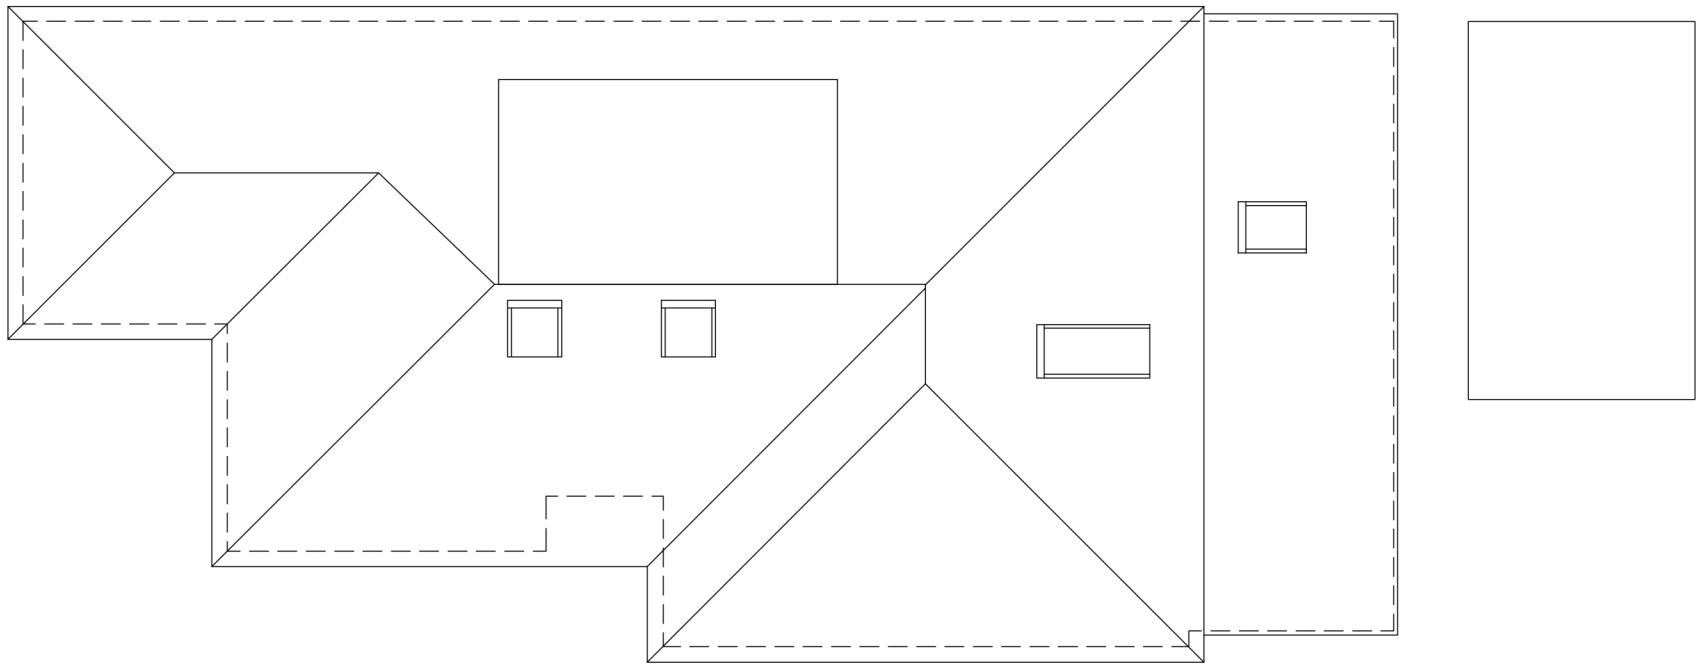

Roof plan 1:100

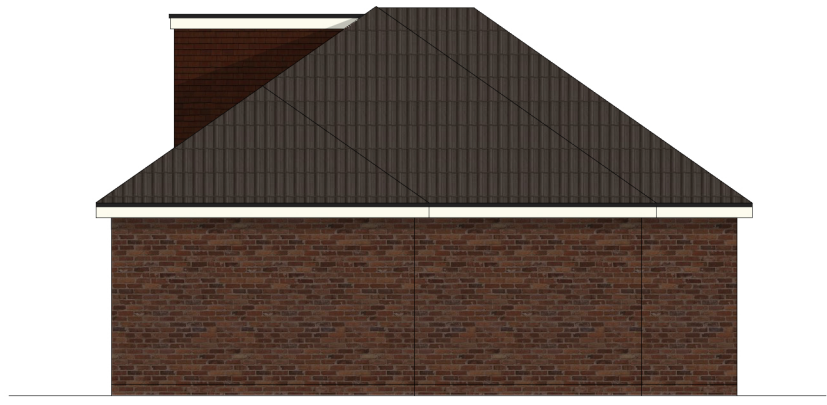

Proposed South/West Elevation 1:100



Proposed South/East Elevation 1:100

REVISION	DESCRIPTION	DATE
----------	-------------	------

46 Kingsway, Chandlers Ford
Hampshire.

PROJECT

CLIENT Mr and Mrs Williams

PROPOSED
PLANS & ELEVATIONS

NO. 1765/P/10

DATE June 24

SCALE Varies at A1

DRAWN BY VL CHECKED BY VL

V&L

ARCHITECTS

t : 01794 524200

© V&L Architects (Hampshire) Ltd