



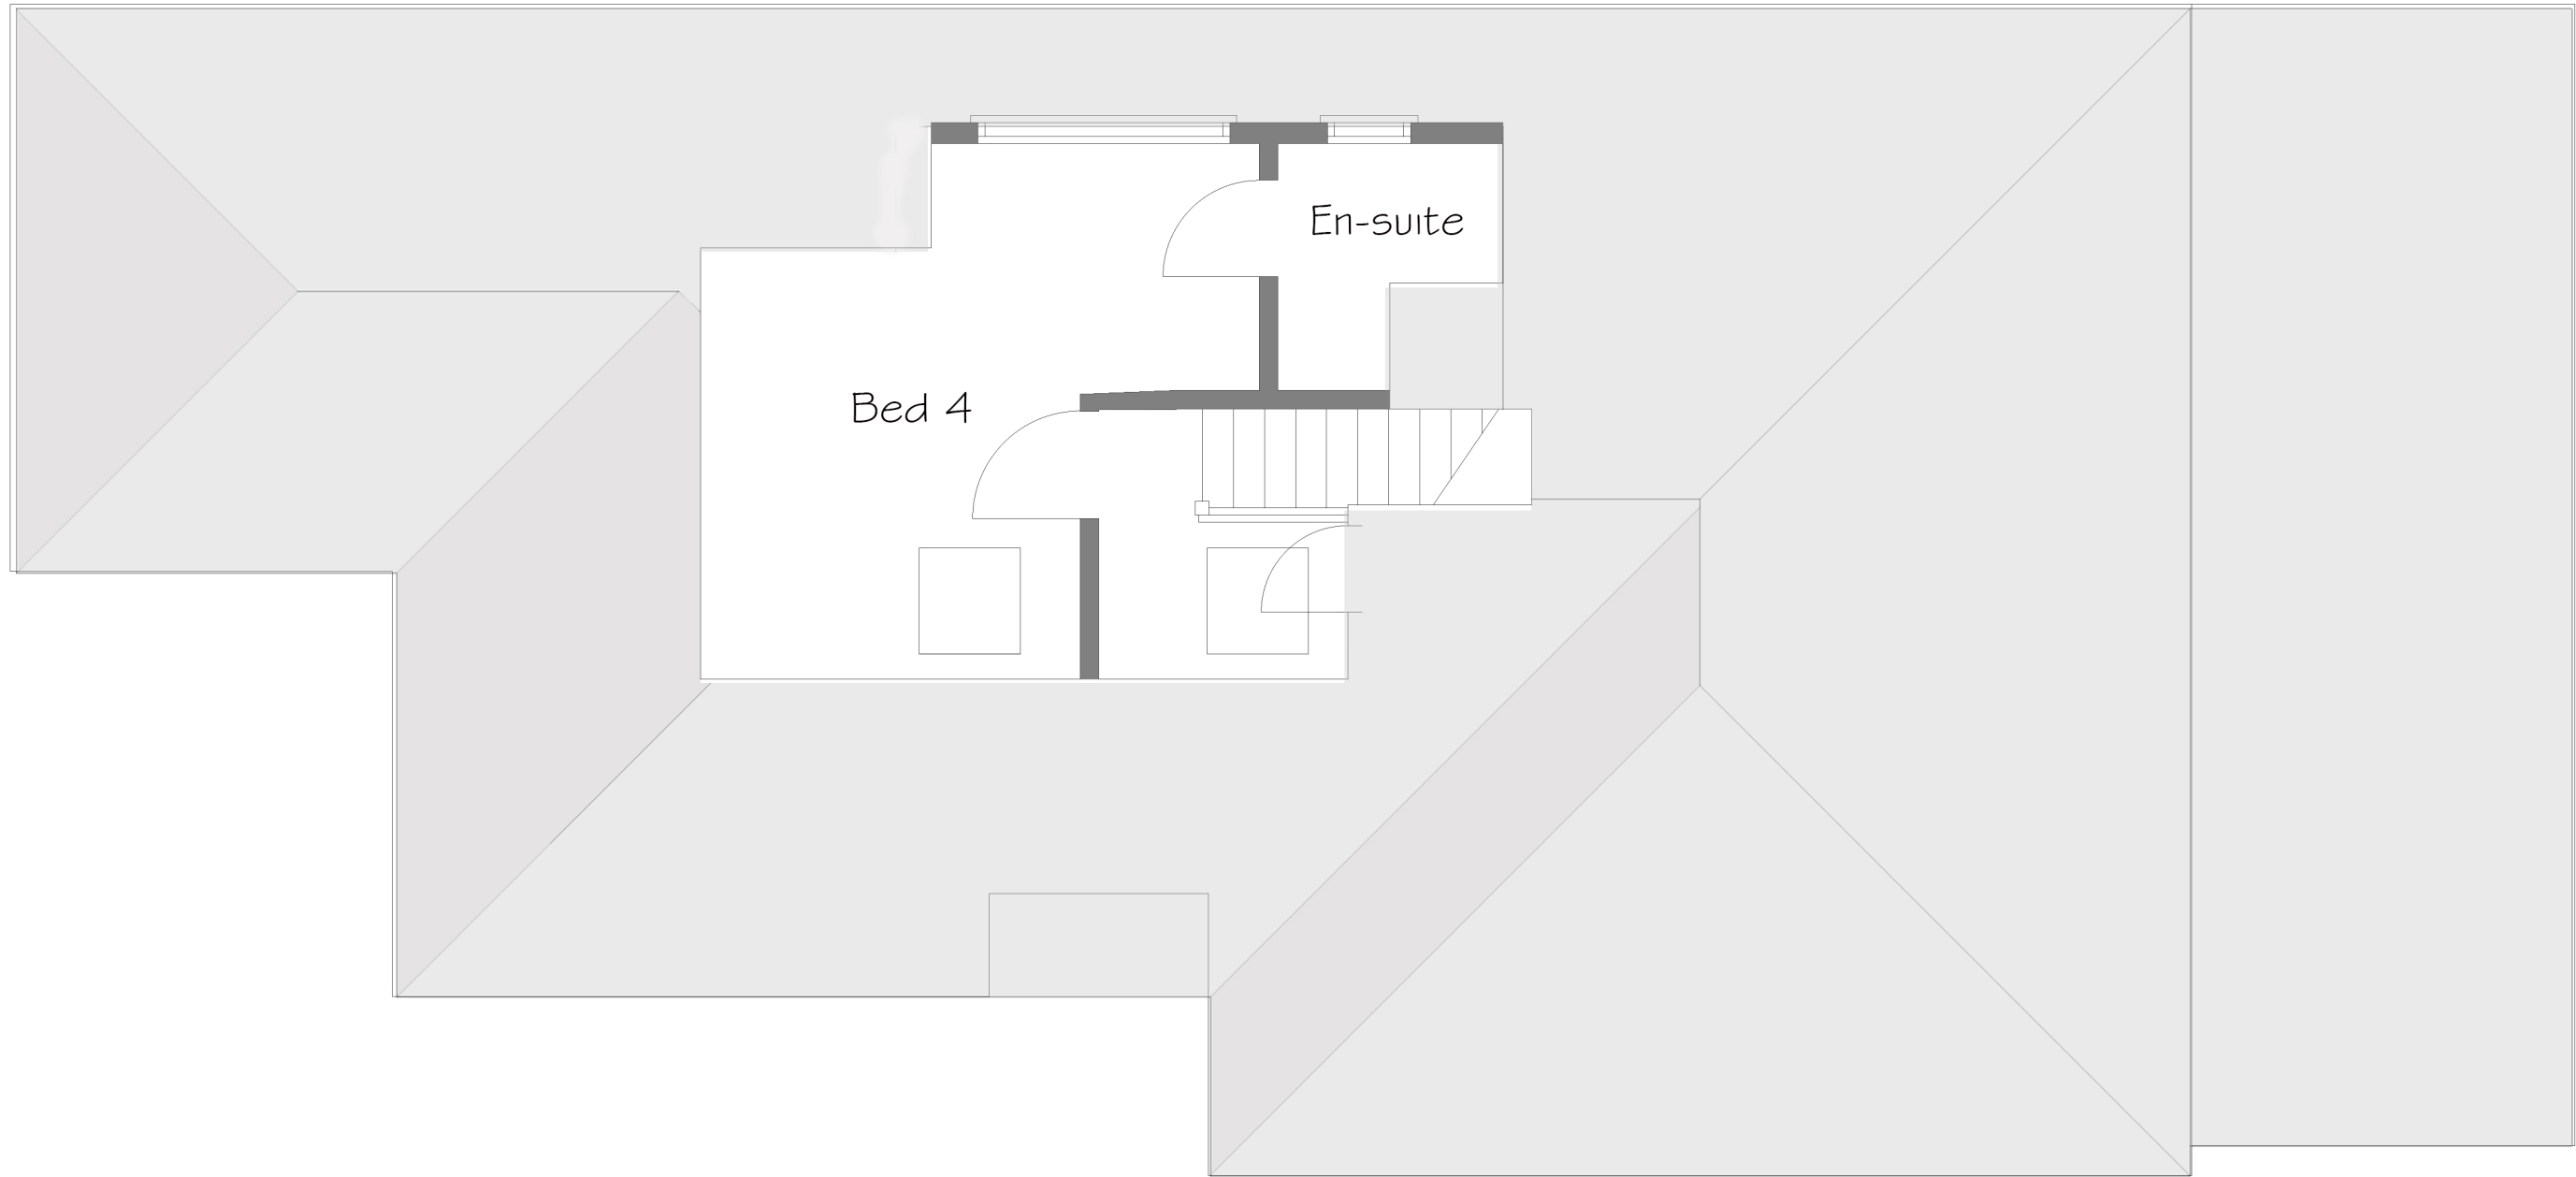

Existing First Floor Plan 1:50

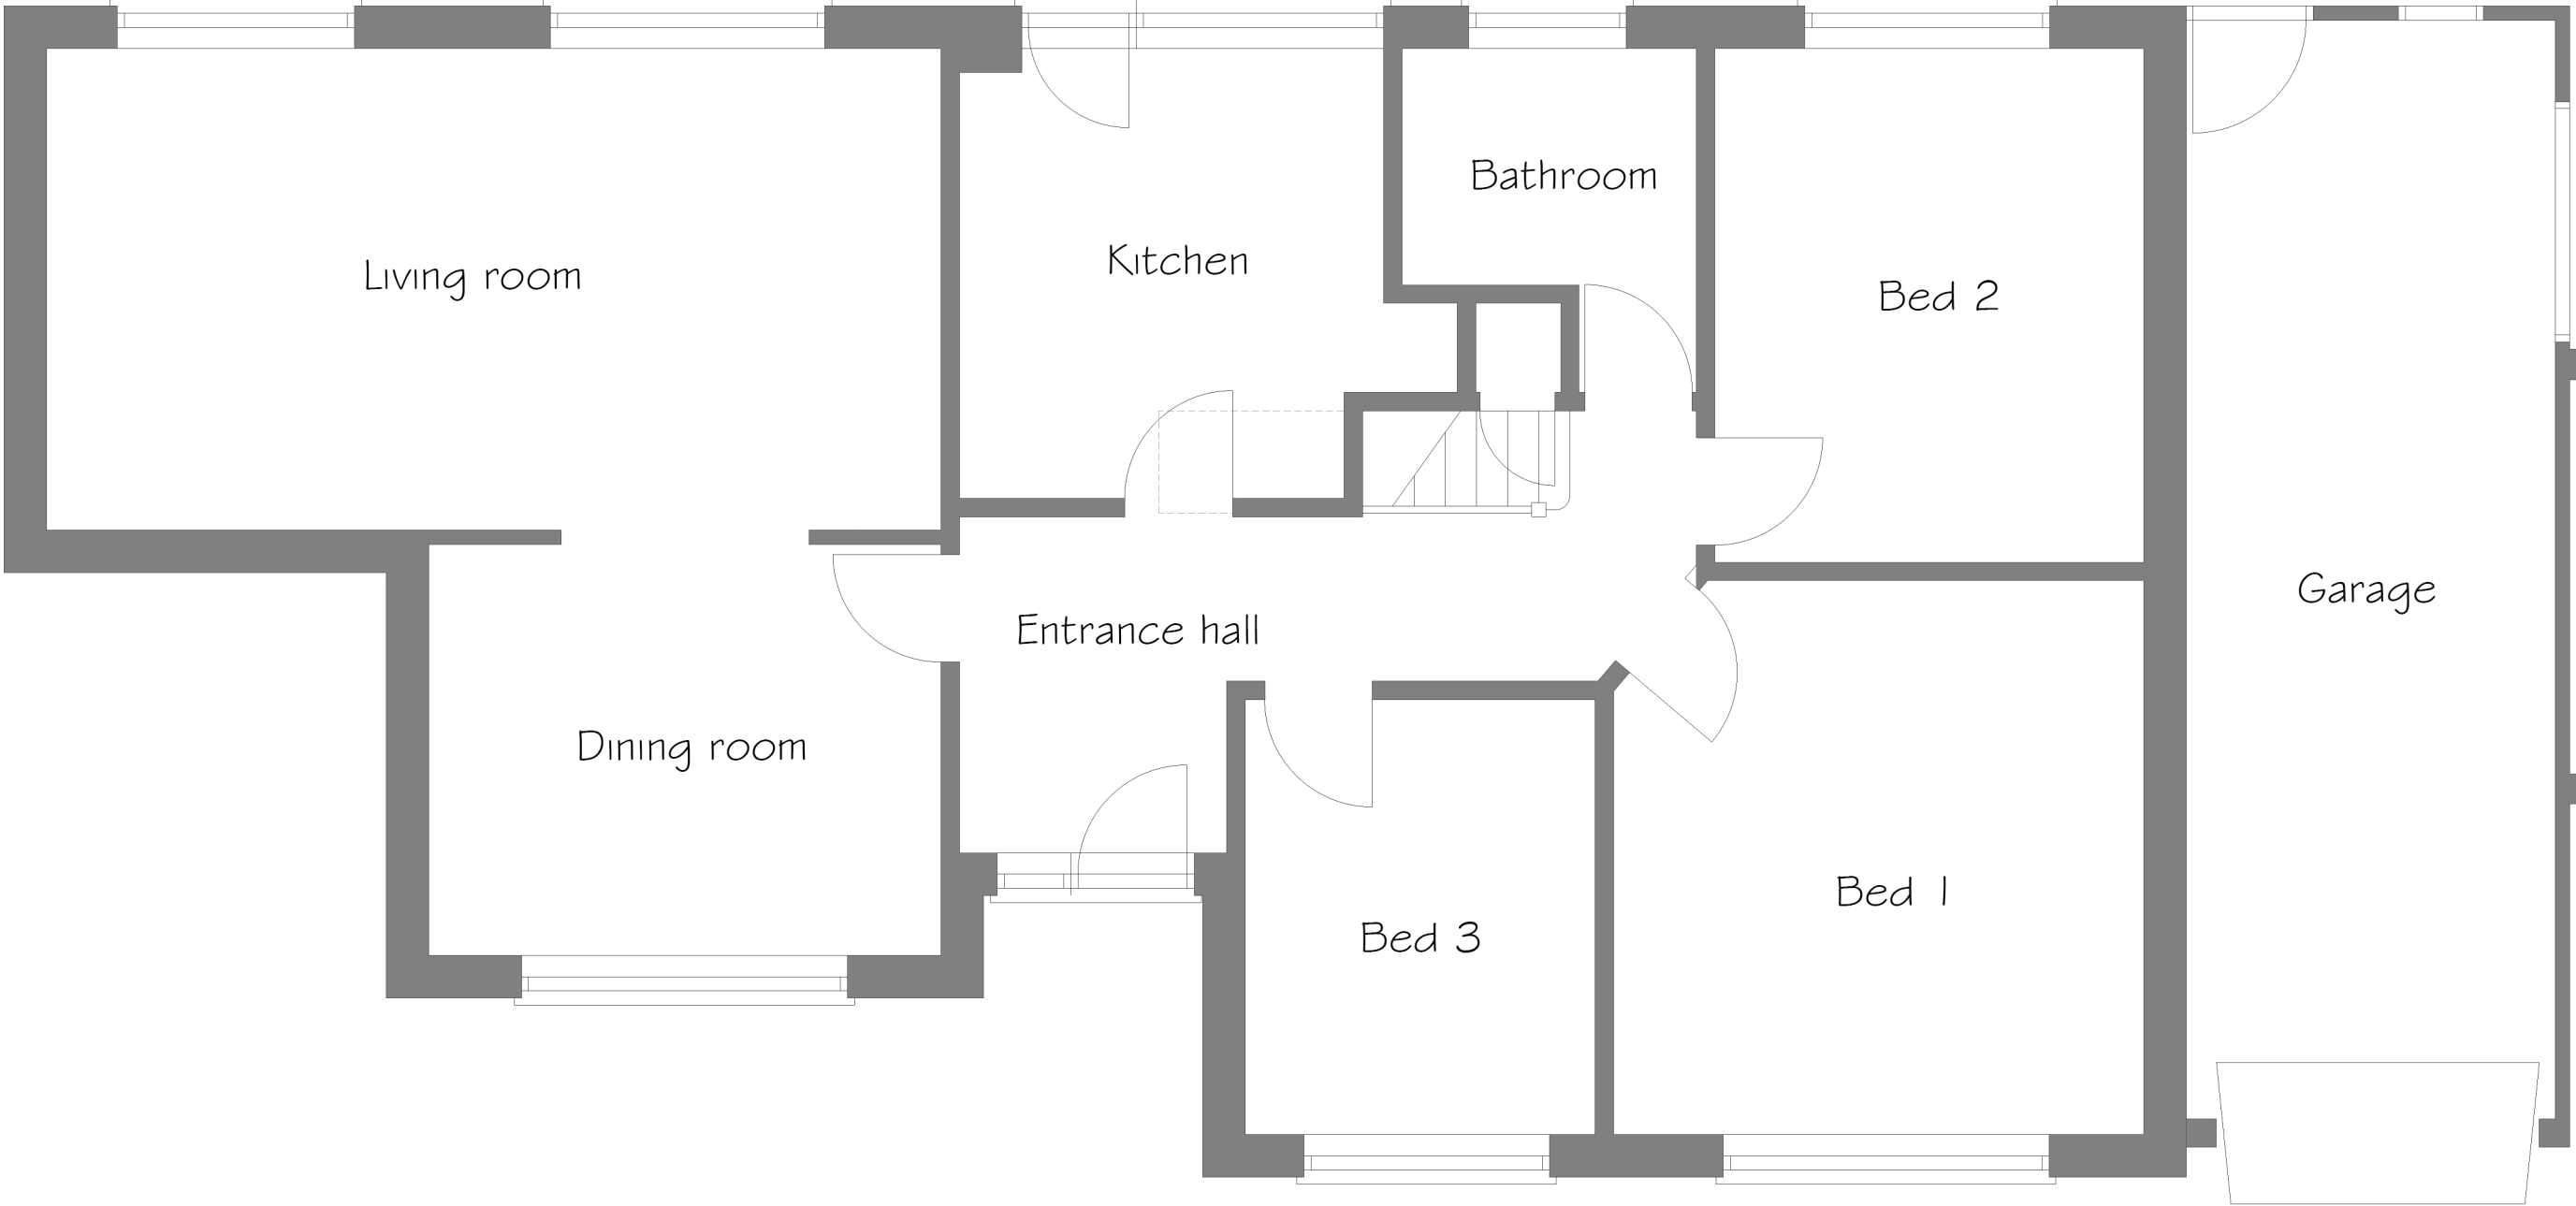


Existing Ground Floor Plan 1:50



Existing North/West Elevation 1:100




Existing North/East Elevation 1:100

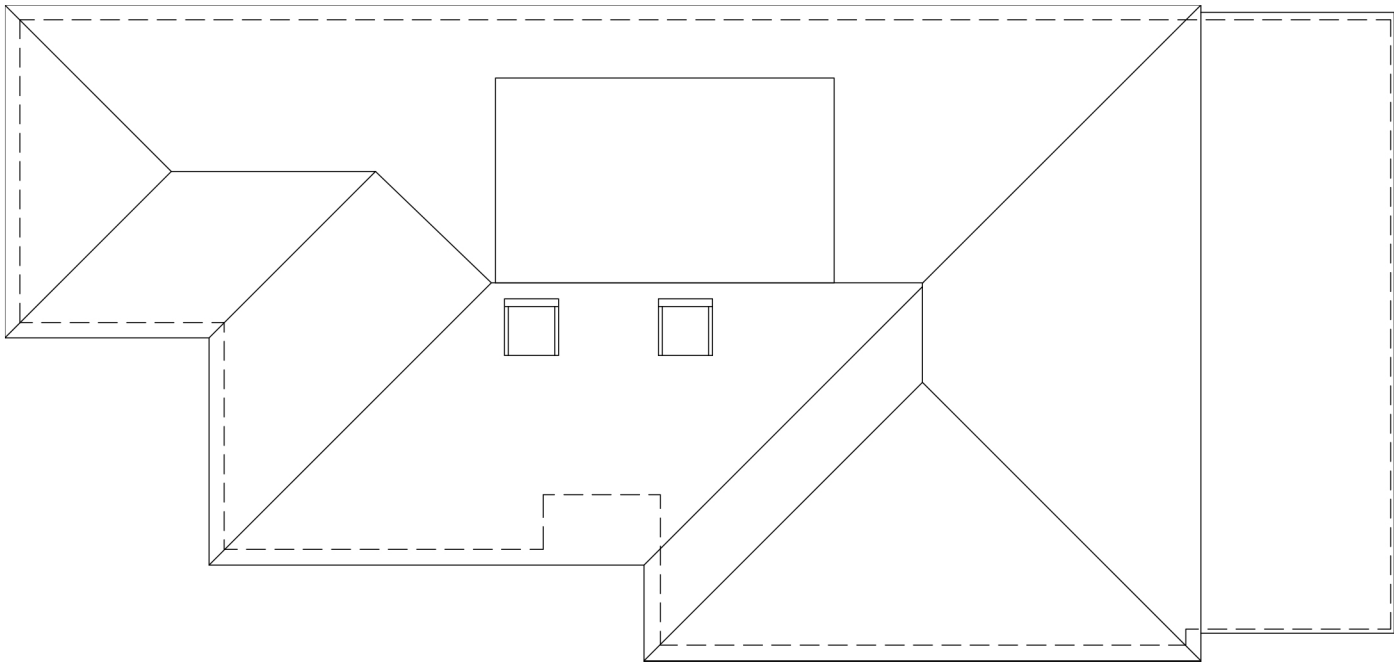

Existing roof plan 1:100




Existing South/East Elevation 1:100

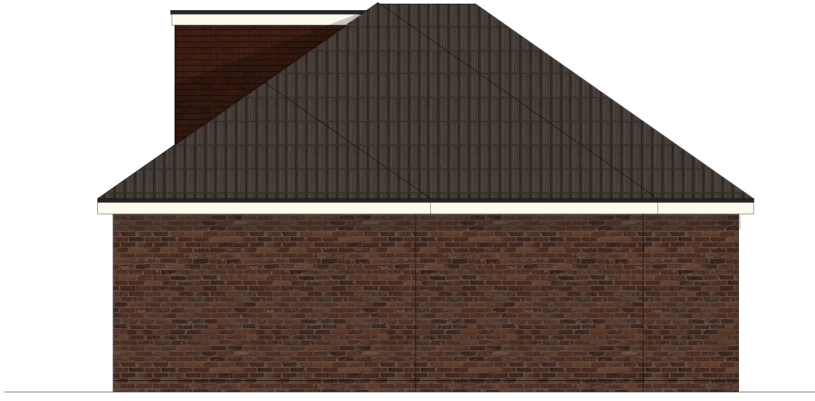

Existing South/West Elevation 1:100

THIS DRAWING MAY ONLY BE SCALED FOR THE PURPOSE OF PLANNING PERMISSION

THIS IS A PLANNING DRAWING AND IS NOT SUITABLE FOR CONSTRUCTION PURPOSES

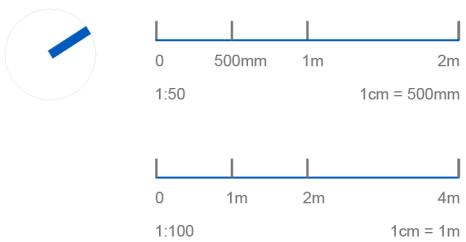

REVISION	DESCRIPTION	DATE
----------	-------------	------

46 Kingsway, Chandlers Ford Hampshire.

PROJECT

CLIENT Mr and Mrs Williams

DRAWING EXISTING PLANS & ELEVATIONS

NO. 1765/E/01

DATE May 24

SCALE Varies at A1

DRAWN BY LW CHECKED BY VL



ARCHITECTS

t : 01794 524200

© V&L Architects (Hampshire) Ltd