

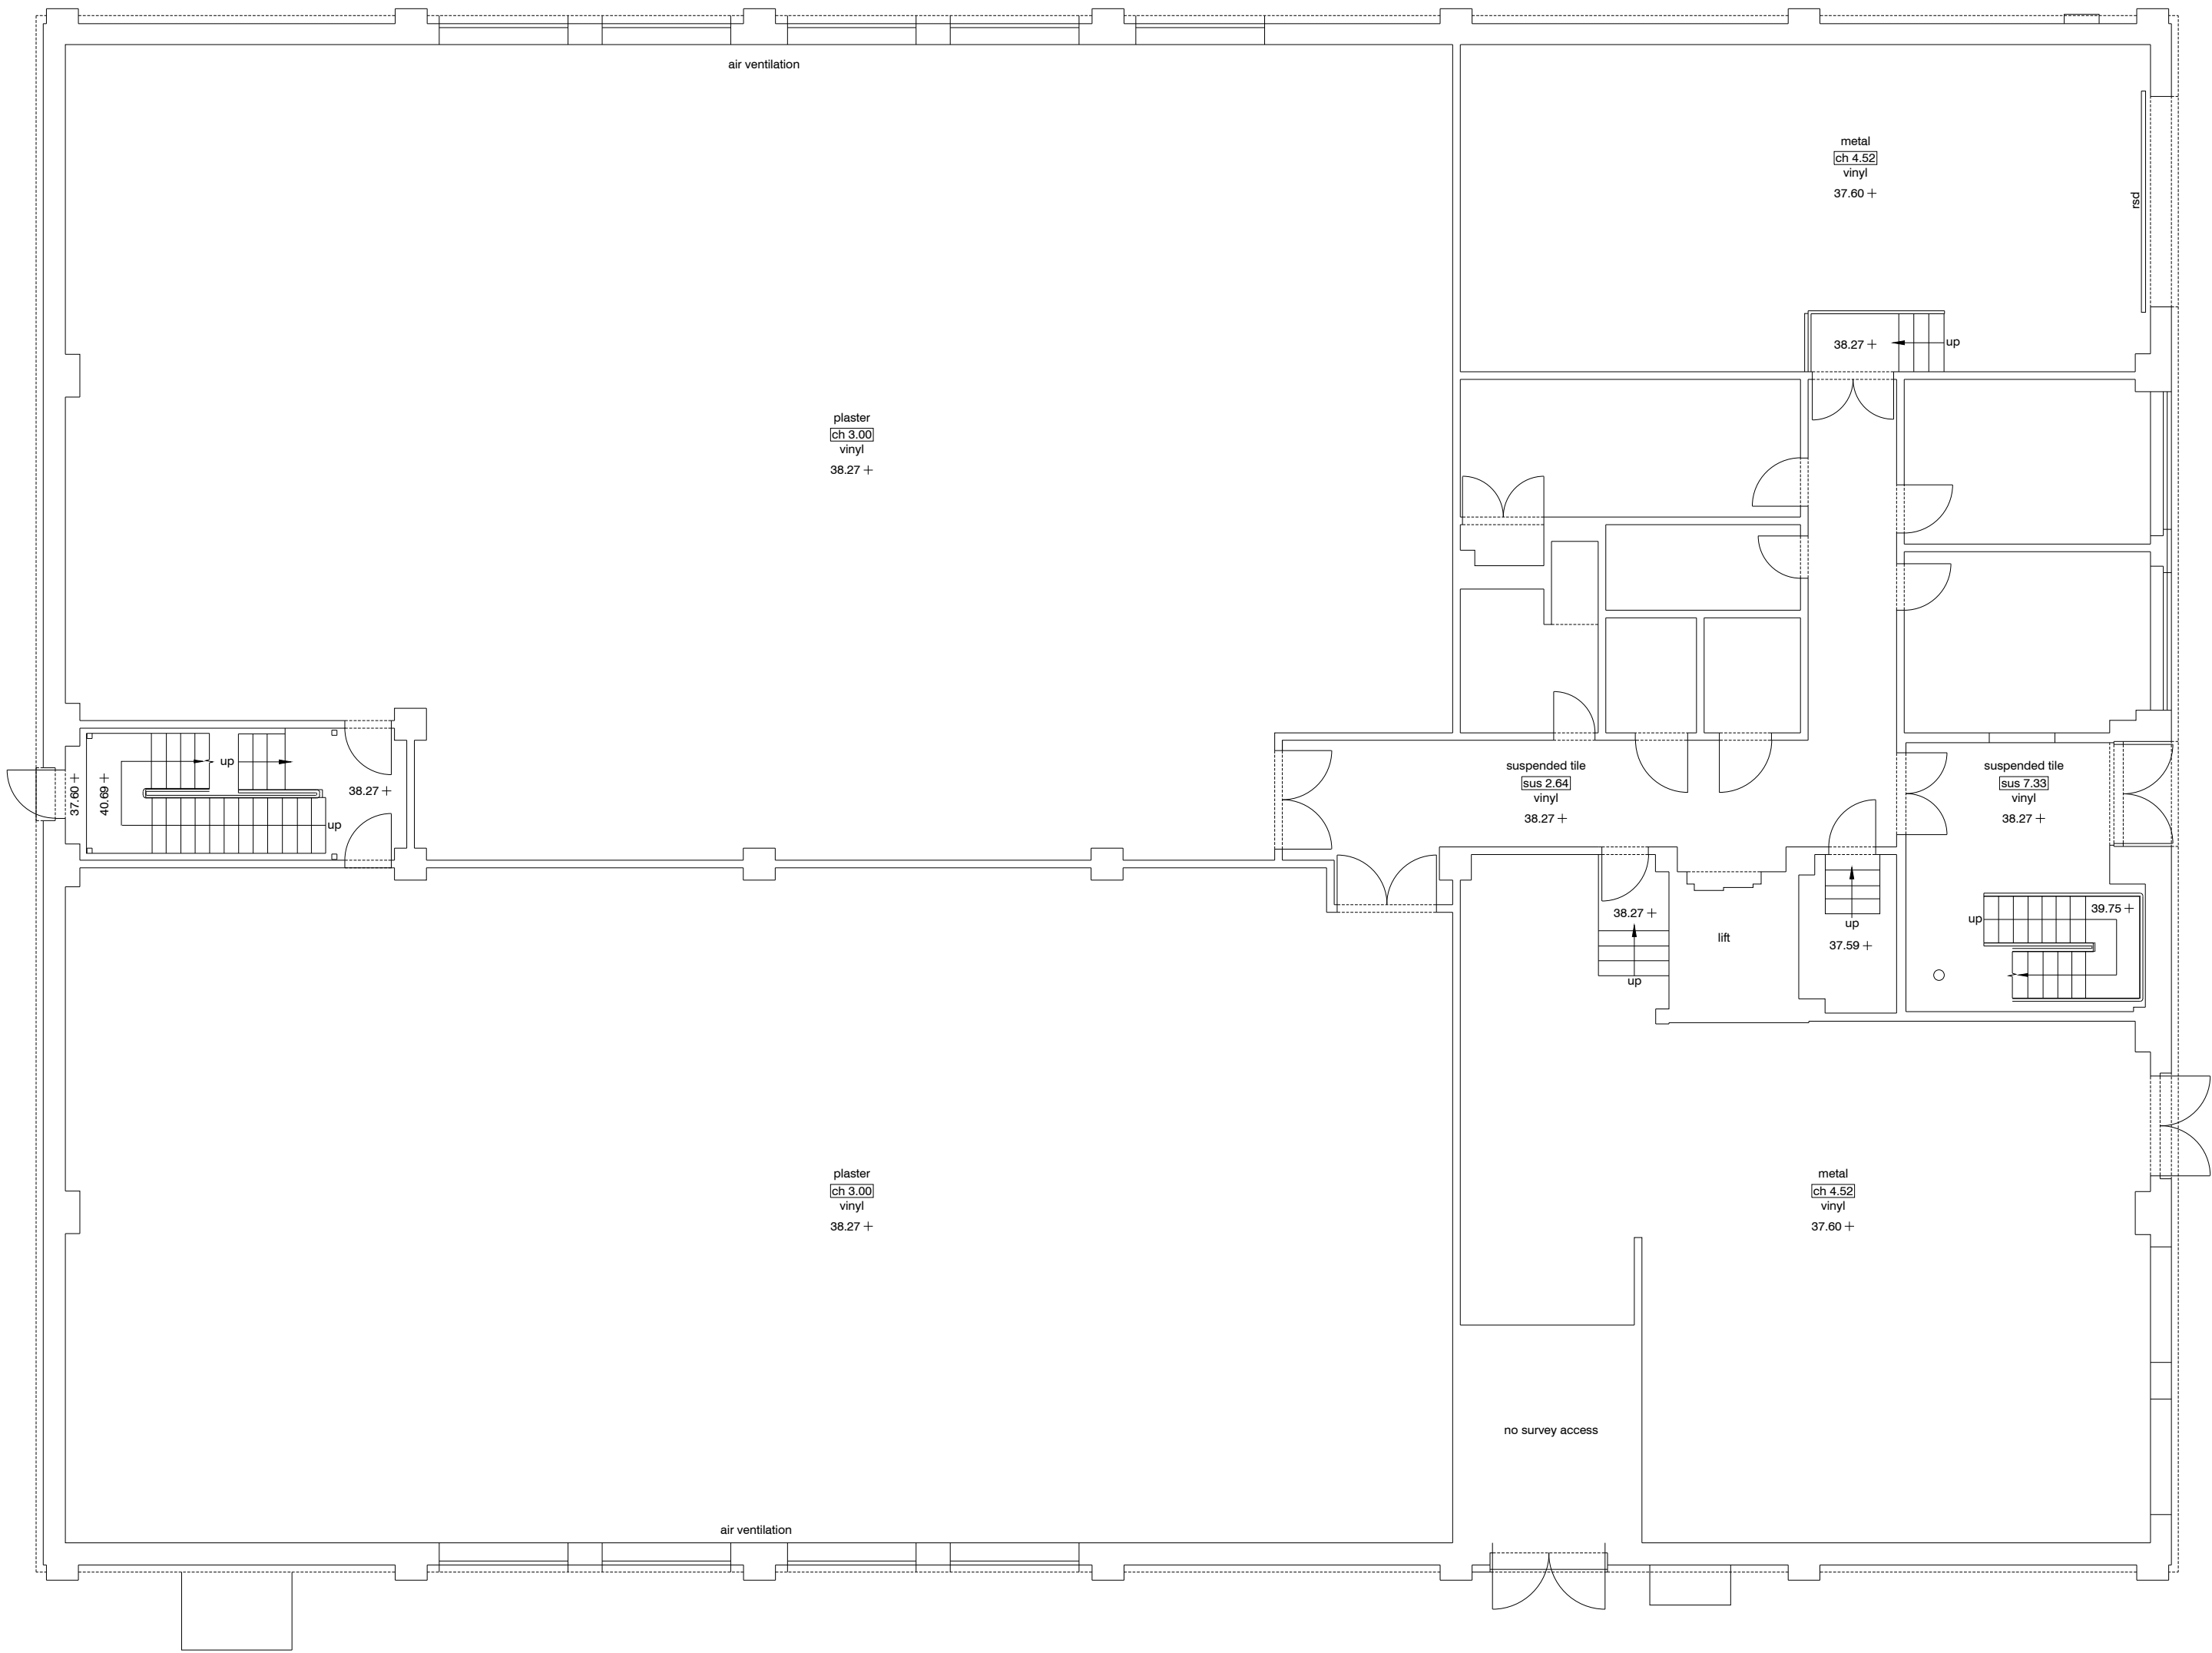


Existing Ground Floor Plan

 

Existing First Floor Plan

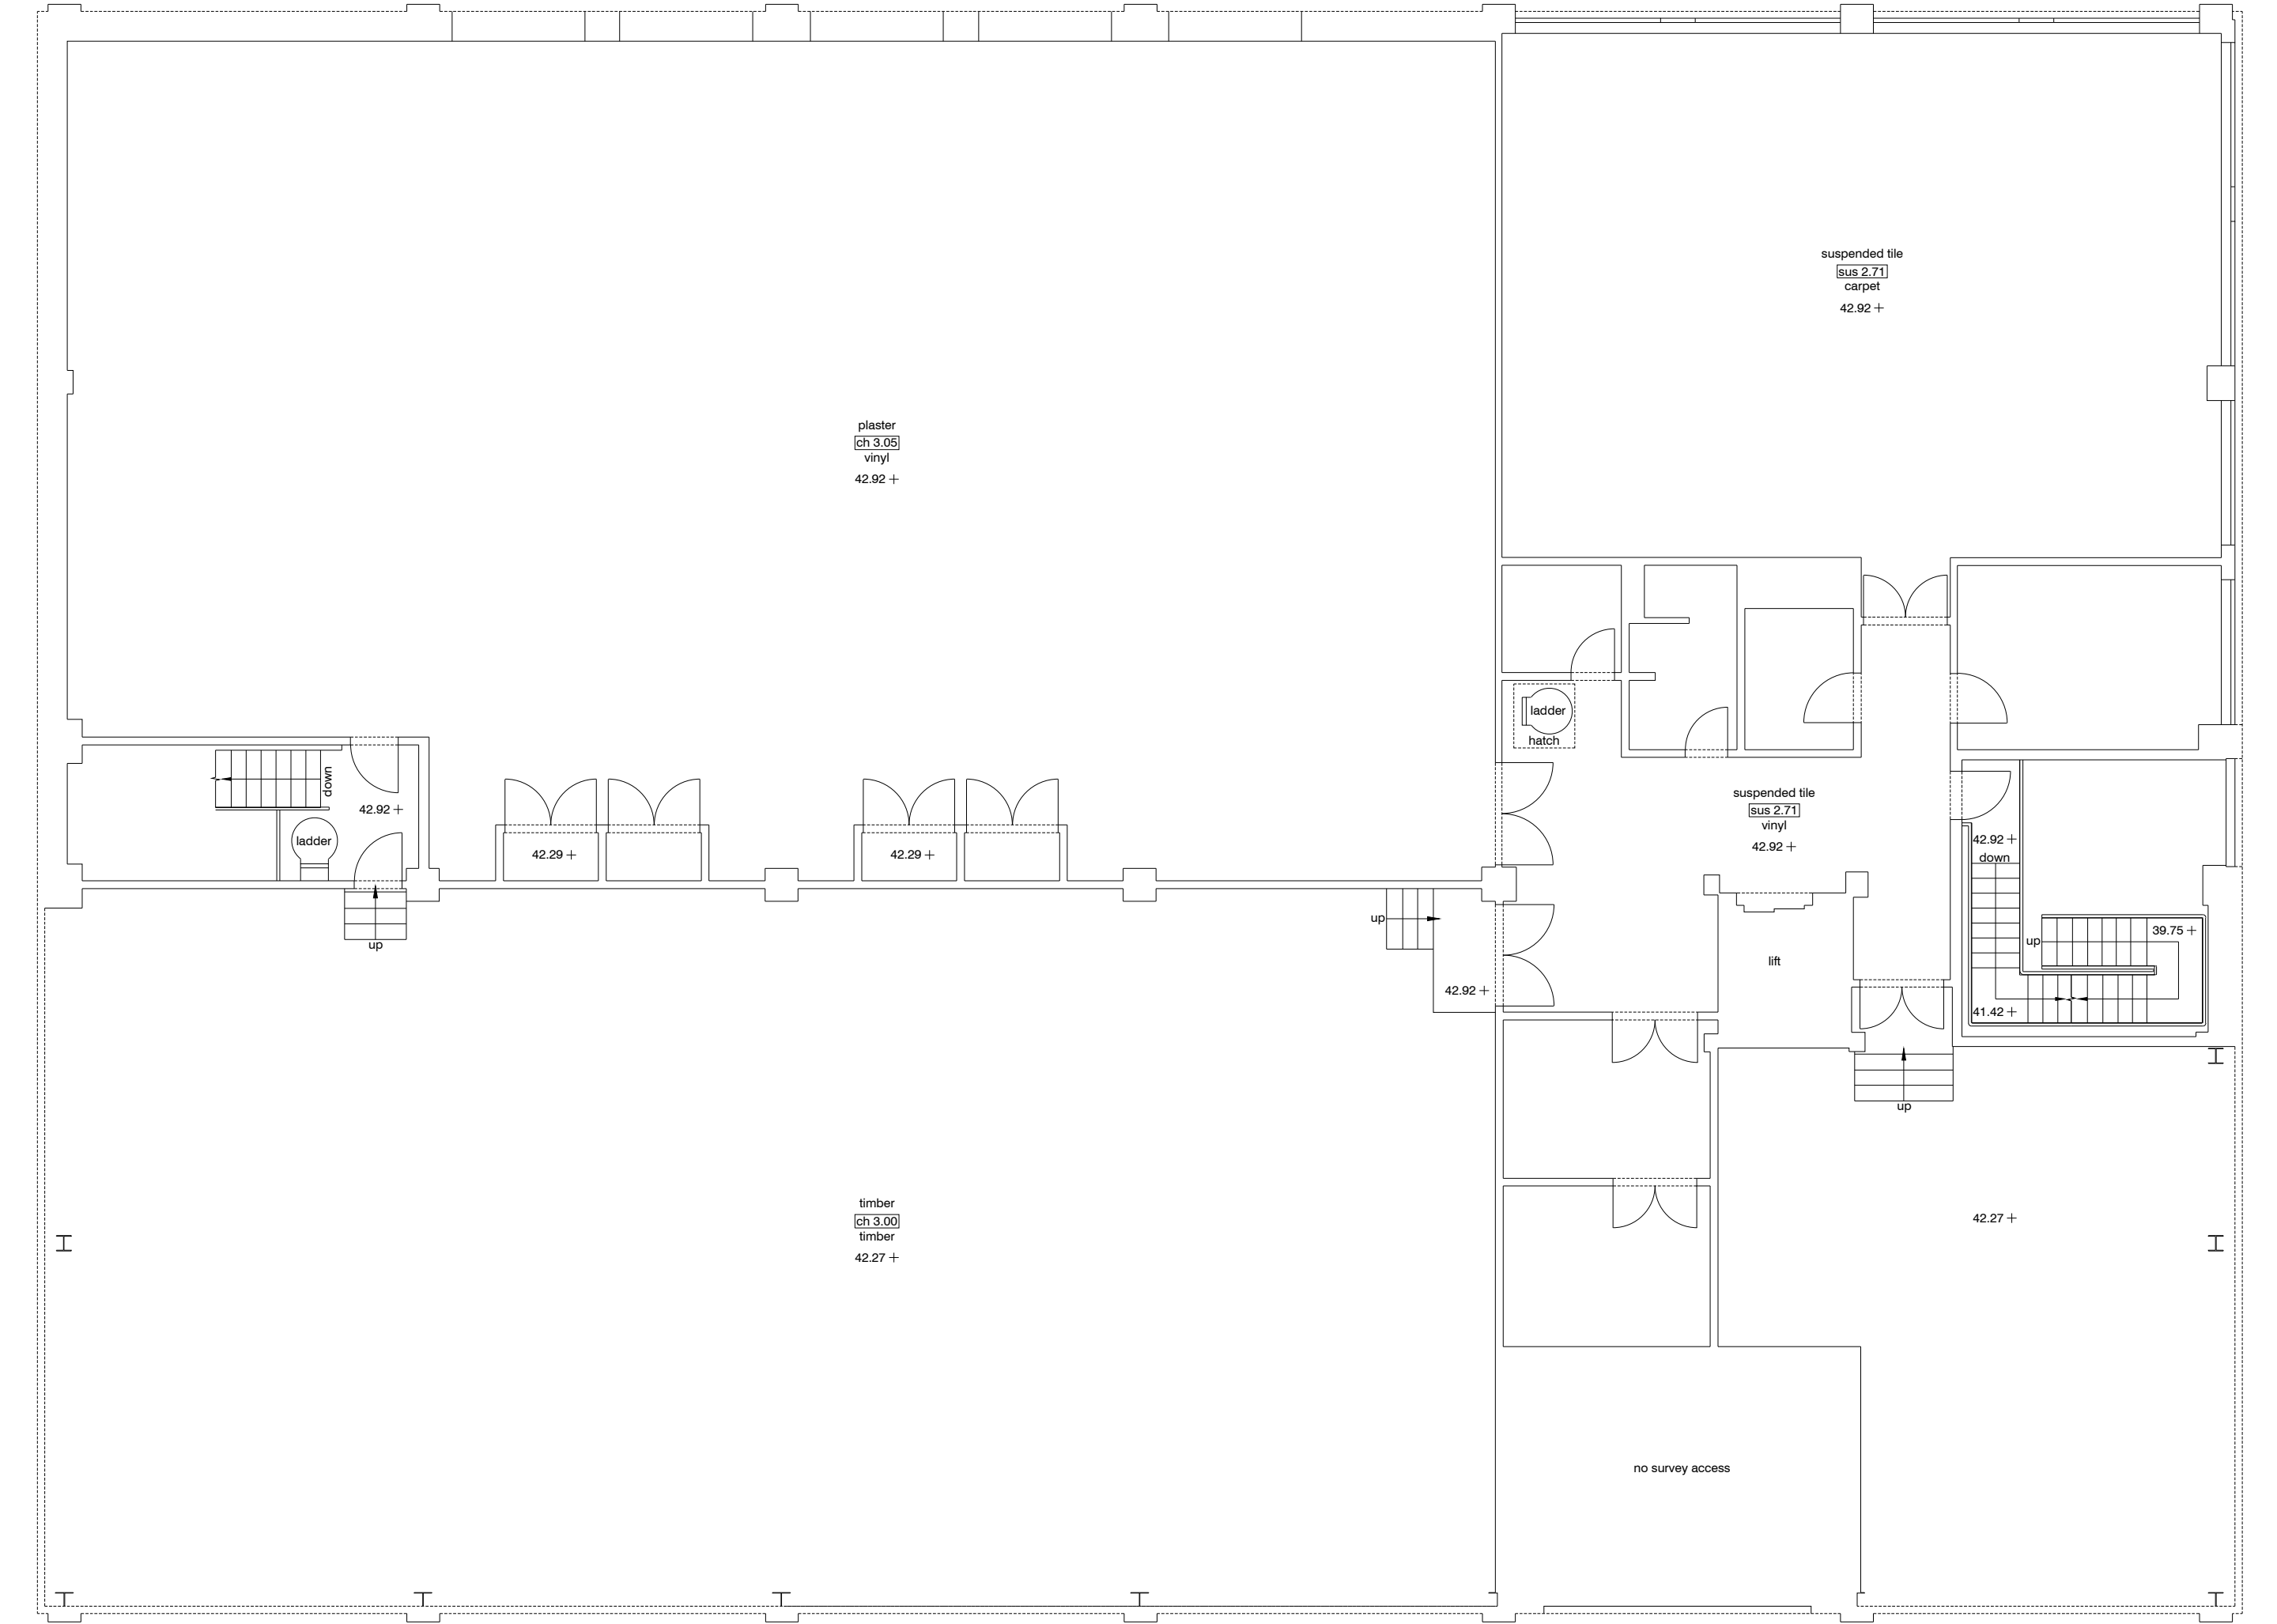

This drawing is the copyright of HNW Architects Ltd Registered No. 3589904
All dimensions must be verified on site prior to construction.
Do not scale this drawing except for Planning Application purposes.
Ordinance Survey Licence No. 1000002200
Only PDF issues of this drawing are controlled. All other formats of this drawing (e.g. .dwg Autocad or .rvt Revit files) are un-controlled and are used at your own risk.
This drawing must not be copied, transmitted or passed to a third party, without written consent.

Note:
Setting Out is based on survey drawing by Interlock Survey:
Ref: 240501-FP
Dated: June 2024

Existing Area Schedule			
	GF	FF	TOTAL
GEA:	974sqm	989sqm	1963sqm/21130sqft
GIA:	926sqm	943sqm	1869sqm/20118sqft

P02	Layout Updated	CS	SD	15.07.24
P01	FIRST ISSUE	CS	SD	08.07.24

Rev	Amendments	By	Chkd	Date
-----	------------	----	------	------



Document Status
Preliminary

Client Name
Hargreaves

Project Name
Site E, Hamilton Business Park
Hedge end

Scale	HNW Project No.	Date Created
A1-1:100	24029	JULY 2024

Document Title
Existing Floor Plans

Document Reference	Revision
24029-HNW-ZZ-DR-A-1200	P02

Chichester	61 North Street, Chichester, PO19 1NB	01243 533300
Brighton & Hove	Plattf9rm, Church Road, Hove, BN3 2AF	01273 932485

Scale 1:100

