


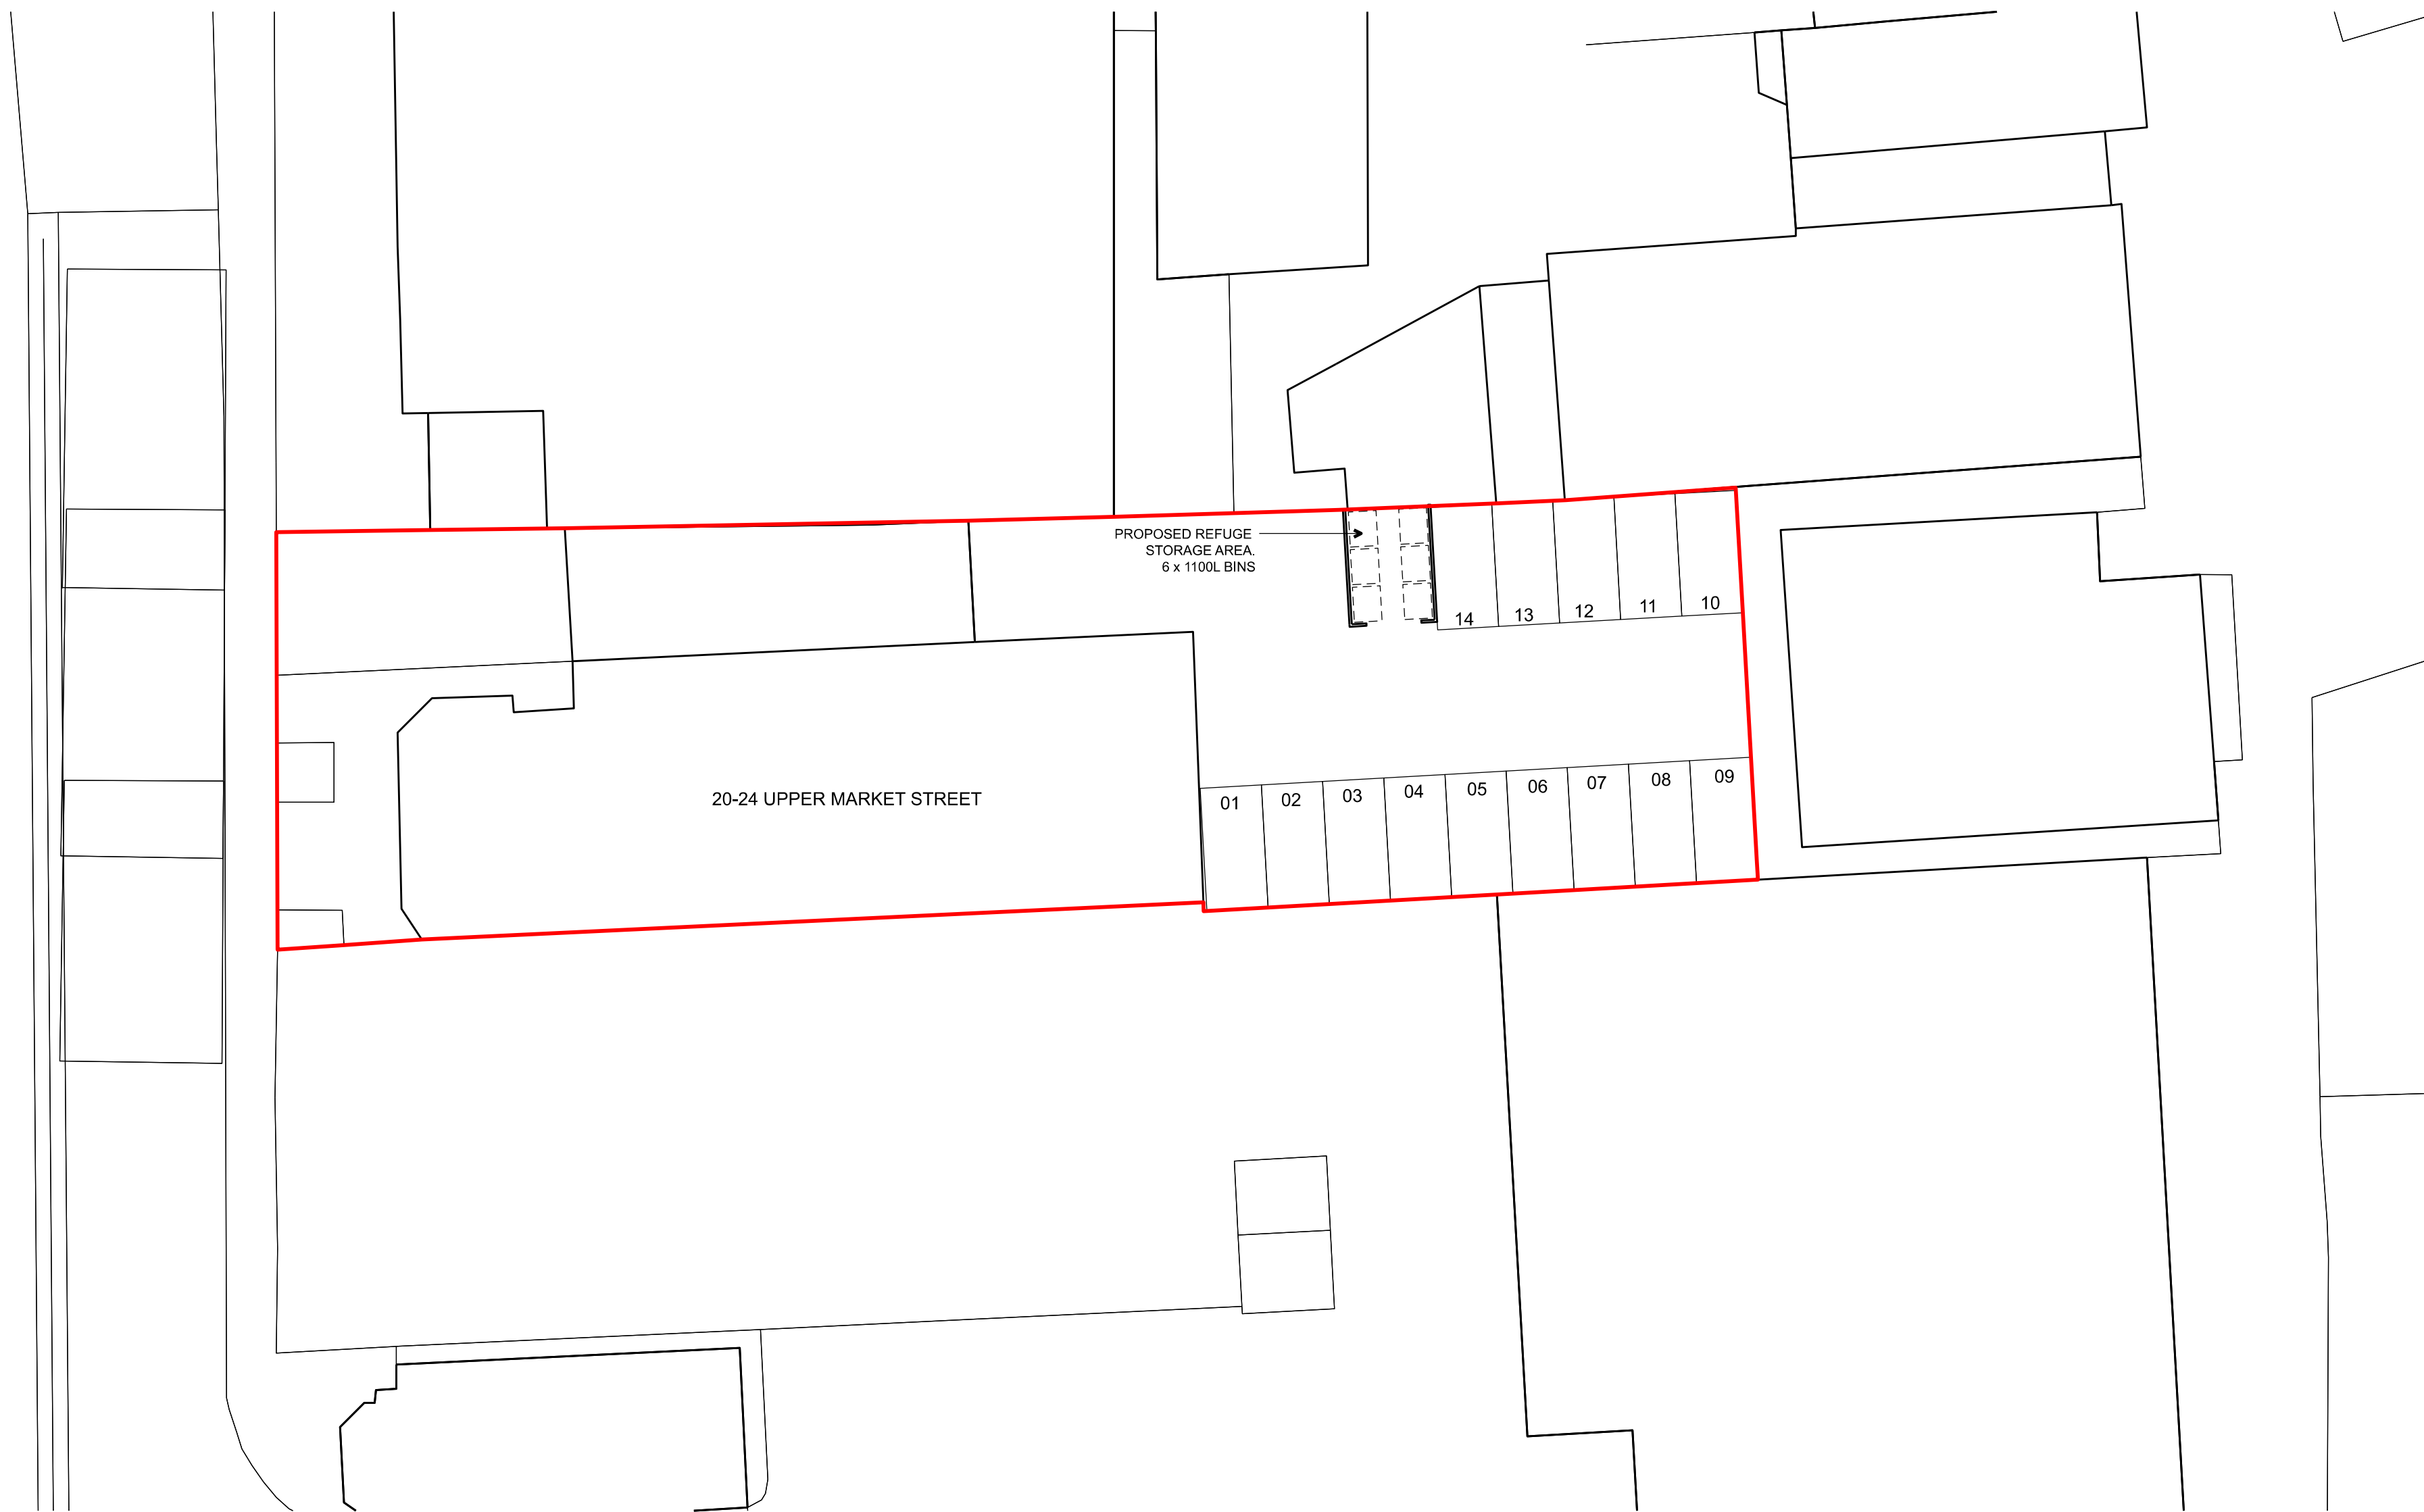

Serial Number: 287045
© Crown copyright and database right 2024
Ordnance Survey licence AC0000848283
Reproduction in whole or in part is prohibited
without the prior permission of Ordnance Survey


01 PROPOSED SITE PLAN
PL-301 SCALE 1:200



General Notes

- Do not scale from this drawing unless for planning.
- All dimensions to be verified on site by the contractor, before proceeding, and such dimensions to be his responsibility.
- Report all drawing errors, omissions and discrepancies to Habtec Ltd.
- All stated areas on this drawing are approximate and to be treated as strictly indicative.
- Any Ordnance Survey mapping data in this drawing is used under license. Its use is strictly for the preparation of information for this project. Where used Ordnance Survey copyright acknowledgement must be displayed.

REV	DATE	DESCRIPTION	CKD
P00	29/07/24	Planning	DD
P01	09/09/24	Revised red line boundary and relocation of refuge store	DD

 

JOB TITLE
Barlcays House, Eastleigh

CLIENT
--

DRAWING TITLE
Proposed Site Plan

DRAWING STATUS
Planning

SCALE
1:200@A1; 1:400@A3

DATE
29/07/24

DRAWN BY
DD

CHECKED
DD

PROJECT
2401

DRAWING NUMBER
(PL)_301

REVISION
P01