



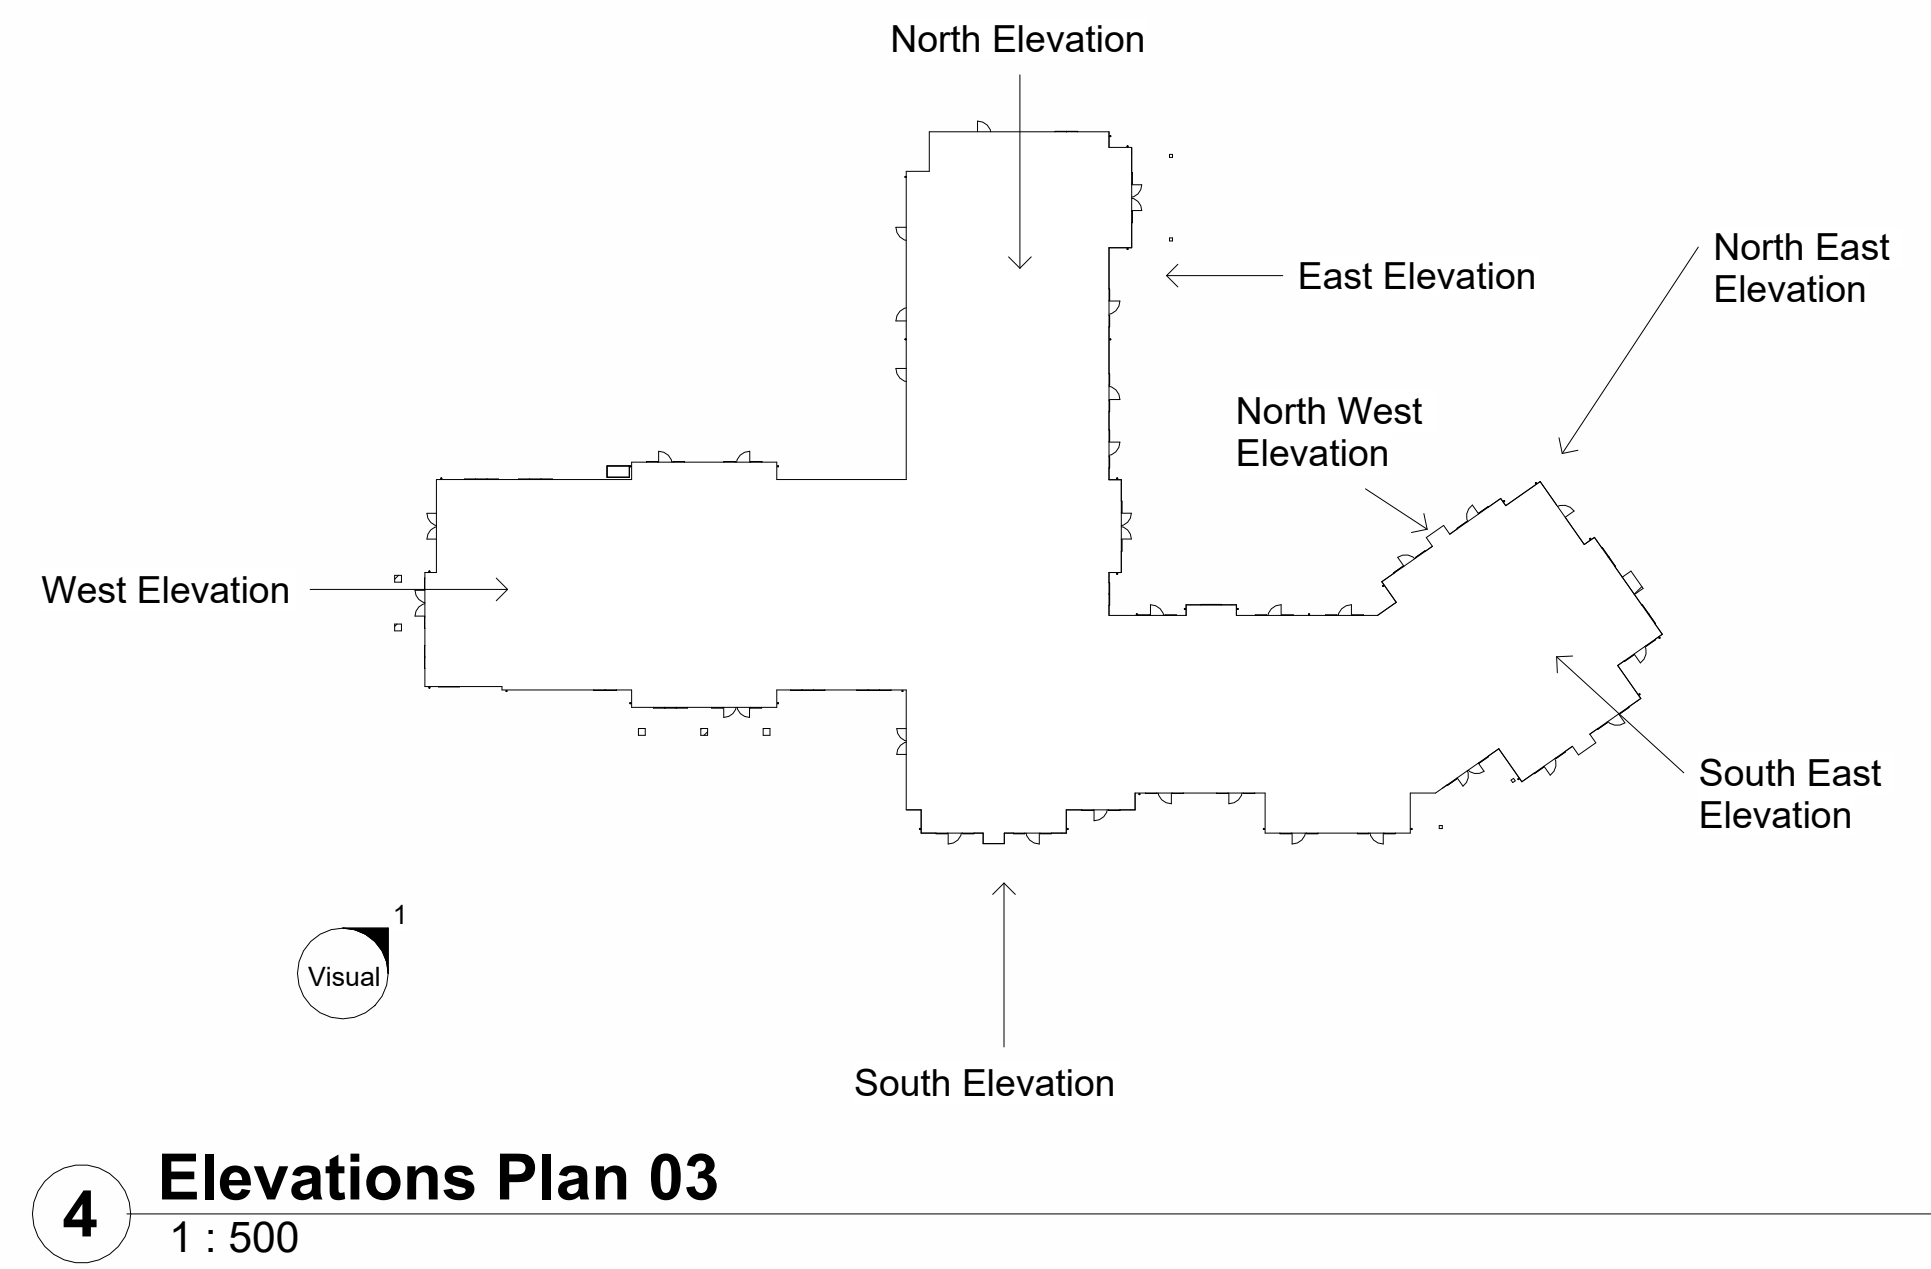

COPYRIGHT
All rights in this work are reserved. No part of this work may be reproduced, stored or transmitted in any form or by any means(including without limitation by photocopying or placing on a website) without the prior permission in writing of ADG except in accordance with the provisions of the Copyright, Designs and Patents Act 1988.
Applications for permission to reproduce anypart of this work should be addressed to ADG Architects at info@adgarchitects.co.uk

AREA CALCULATIONS
The areas shown are approximate only and have been measured off preliminary drawings as the likely areas at the current state of design using the stated option from the Code of Measuring Practice, 6th edition. These may be affected by future design development and construction tolerances, or the result of surveys for existing buildings. Take account of these factors before planning any financial or property development purpose or strategy and seek confirmation of latest areas before decision making.

Rev No.	Date	Description
1	20-03-24	Drawing updated according to client comments
2	10-04-24	Drawing revised according to client comments
3	04-06-24	Drawing updated according to client comments
4	06/09/24	Drawing updated according to client comments
5	11/07/24	Elevational materials updated
6	27/08/24	Drawing updated according to client comments
7	02/09/24	Timber cladding added to gable
8	05/09/24	Balcony's updated

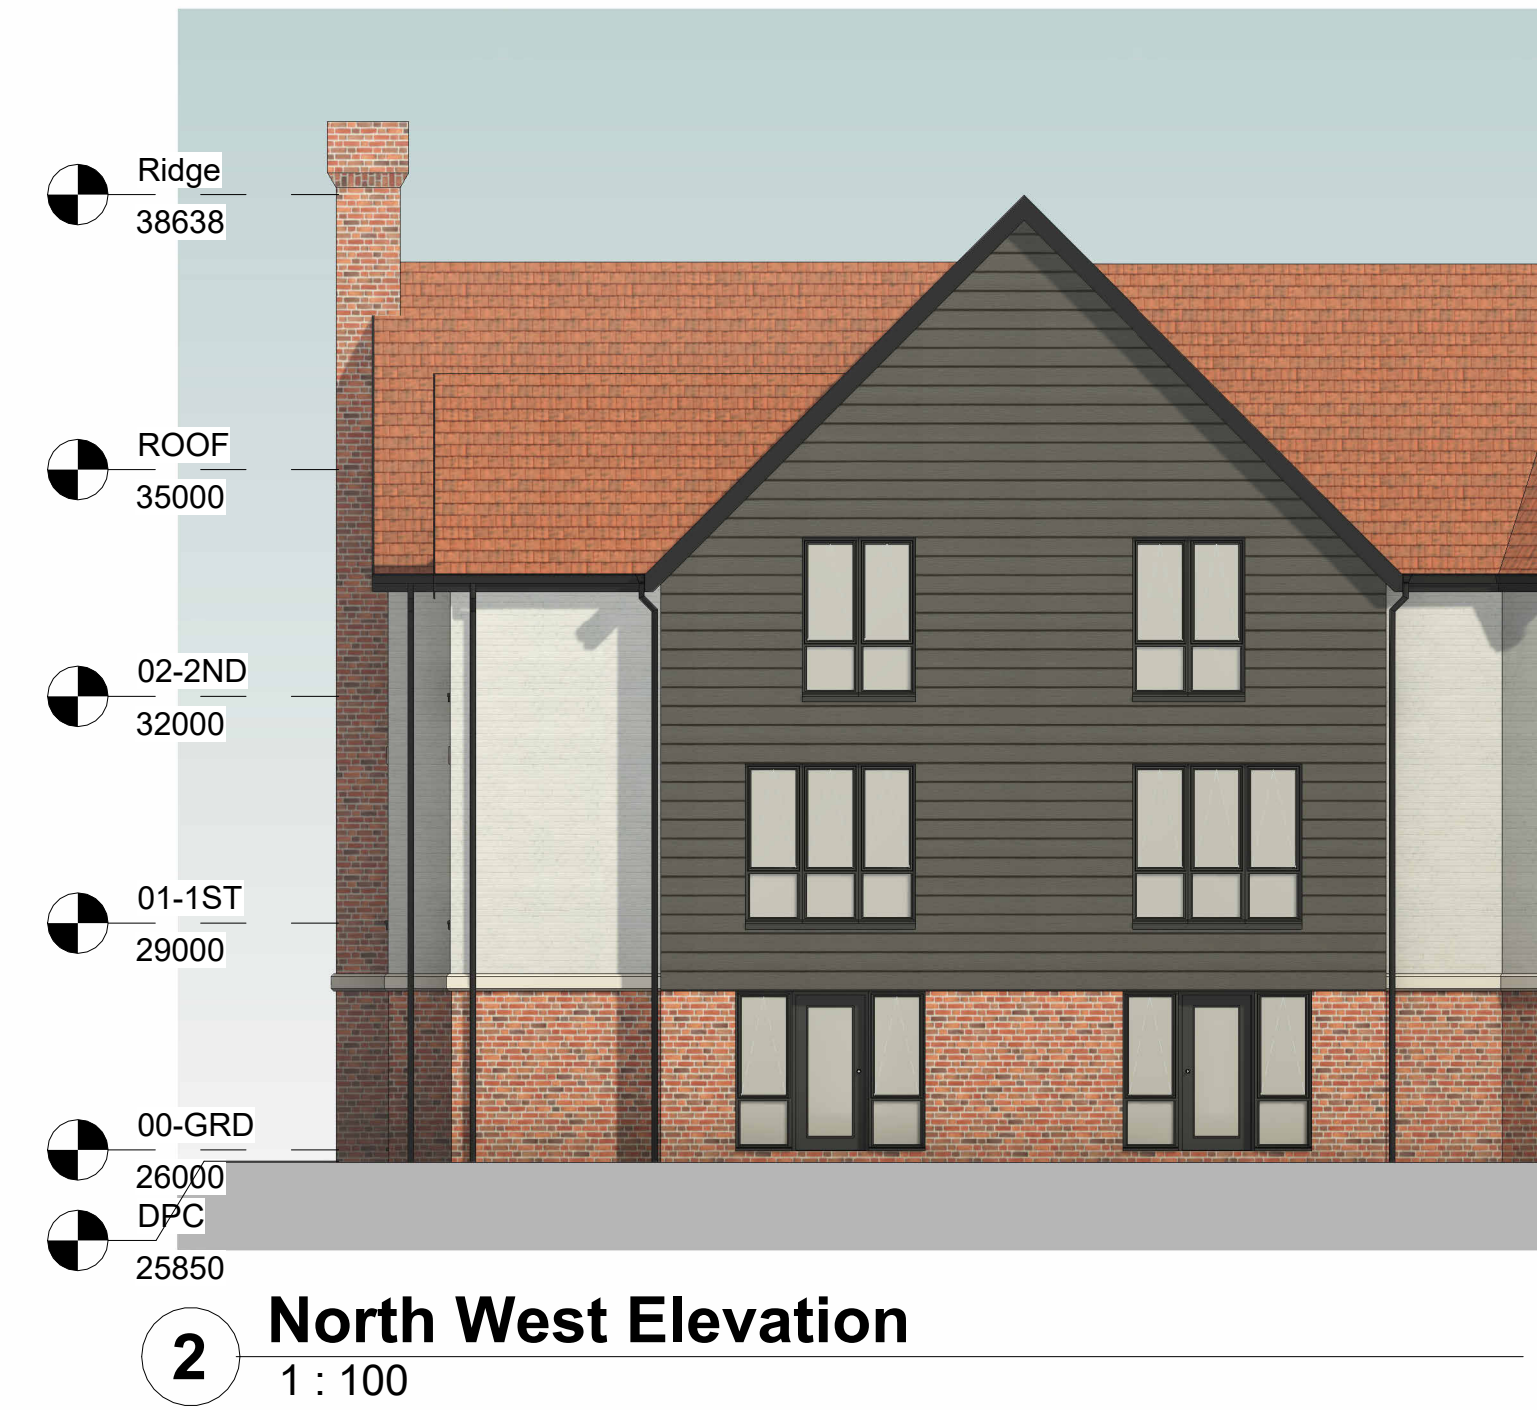

Drawing Title Proposed North East, North West and East Elevations				
Description Proposed Care Home Development, Boorley Gardens, Botley, Hampshire, SO32 2BX				
Client Halebourne Group				
Checked By	Checker	Drawn By	Author	File Name H2161- ADG- ZZ- XX- DR- A-
Scale	As indicated	Sheet Size	A1	Status FEASIBILITY
				Drawing No. 0102
				Revision