


- NOTES
- © Copyright Reserved
1. This drawing is the copyright of **NA PALMER DESIGN LTD**. It may not be copied, altered or reproduced in any way whatsoever neither passed to a third party without their written authority.
 2. Diminensions to be checked on site prior to commencing any work. Any discrepencies should be reported to the project architect immediatly.
 3. Listed dimensions must be assumed approximate and checked on site.
 4. If in doubt ask.

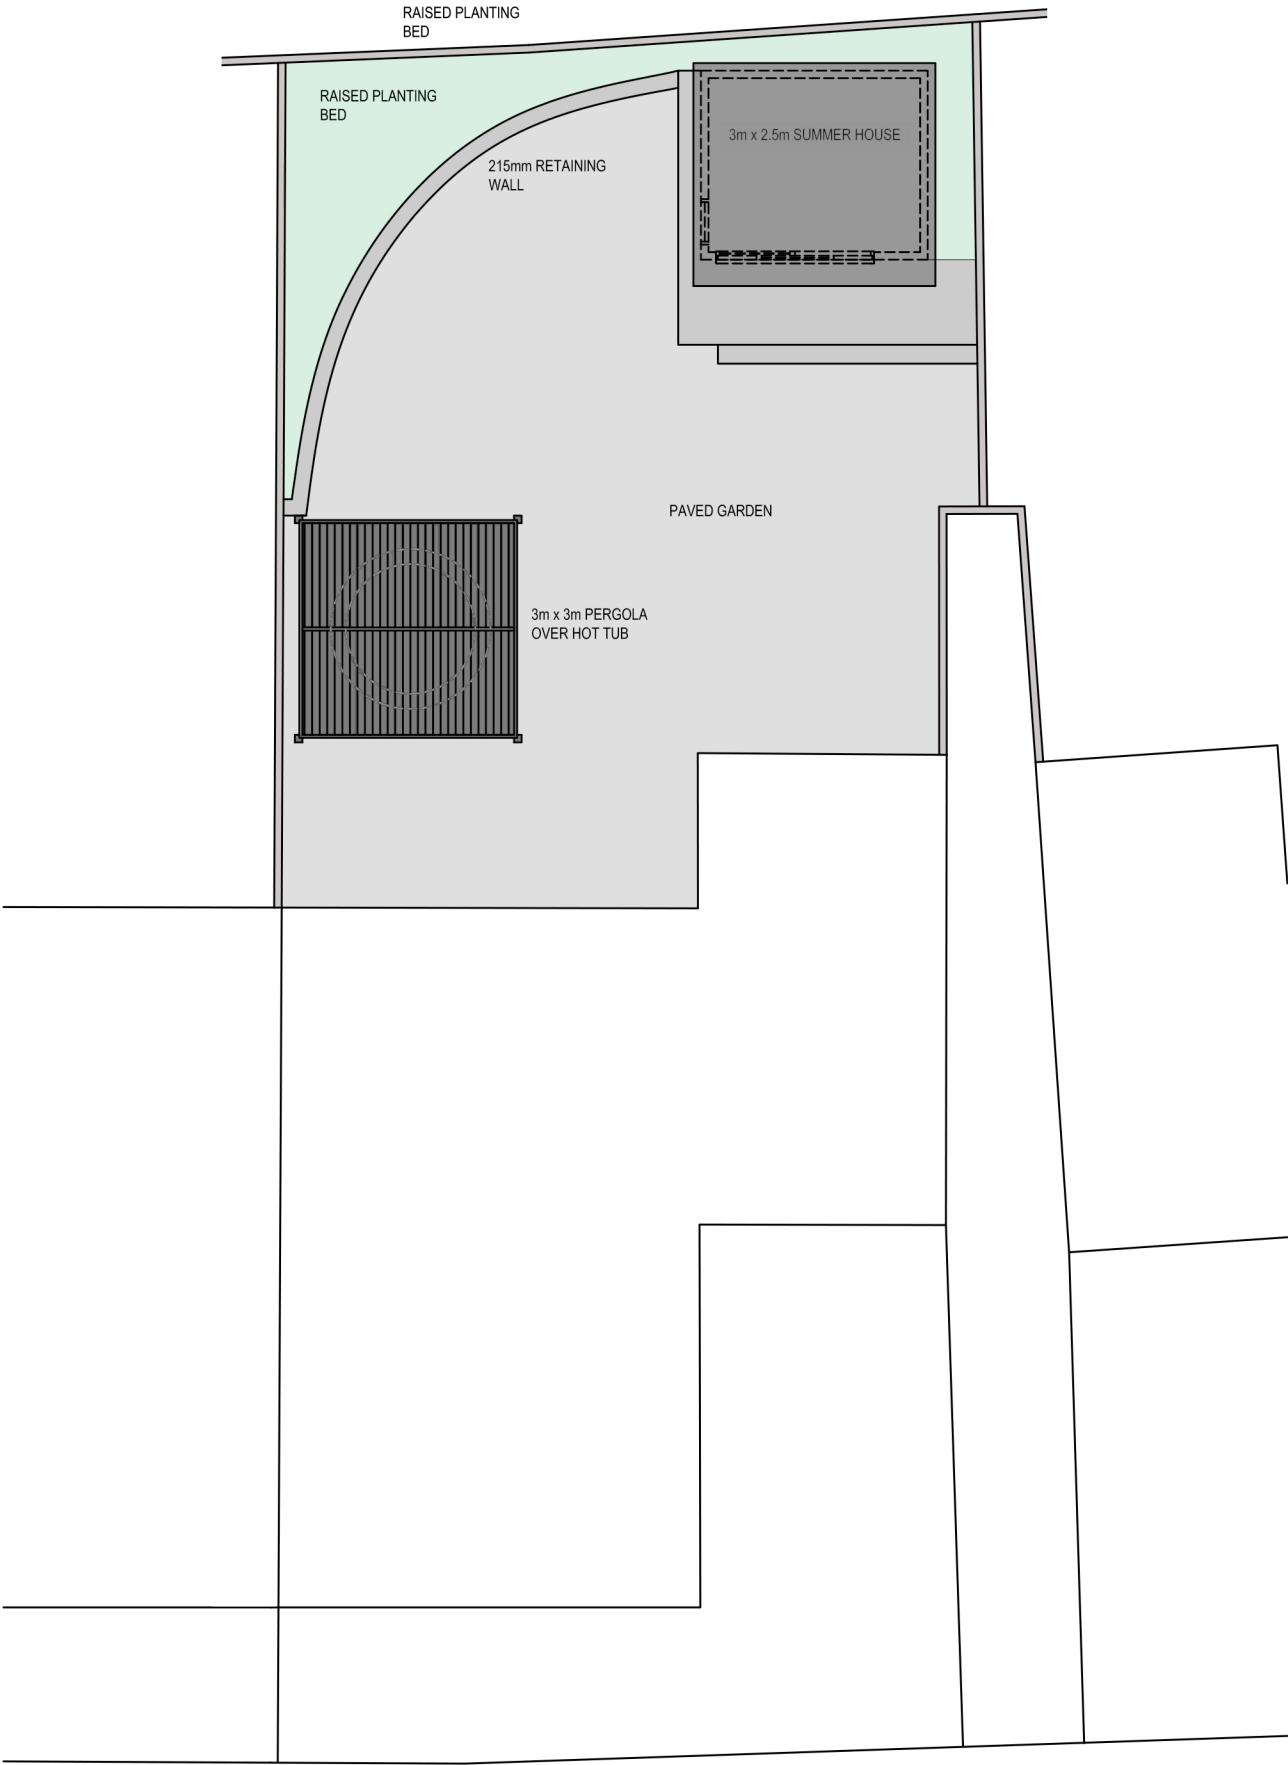

rev.	description	date	by	ch
drawing status: PLANNING				



**NA PALMER
DESIGN LTD**

NA PALMER DESIGN LTD
M: 07360109434 E: nell@nyerarch.co.uk

client
MR C COLINS

project
24 KINGSMAN DRIVE
BORLEY PARK
BOTLEY
SO32 FW

drawing
SITE PLAN

drawn	scale	checked	date
NAP	1:100@A3		SEP 24
drawing No.	10557-PL-02	revision	A