

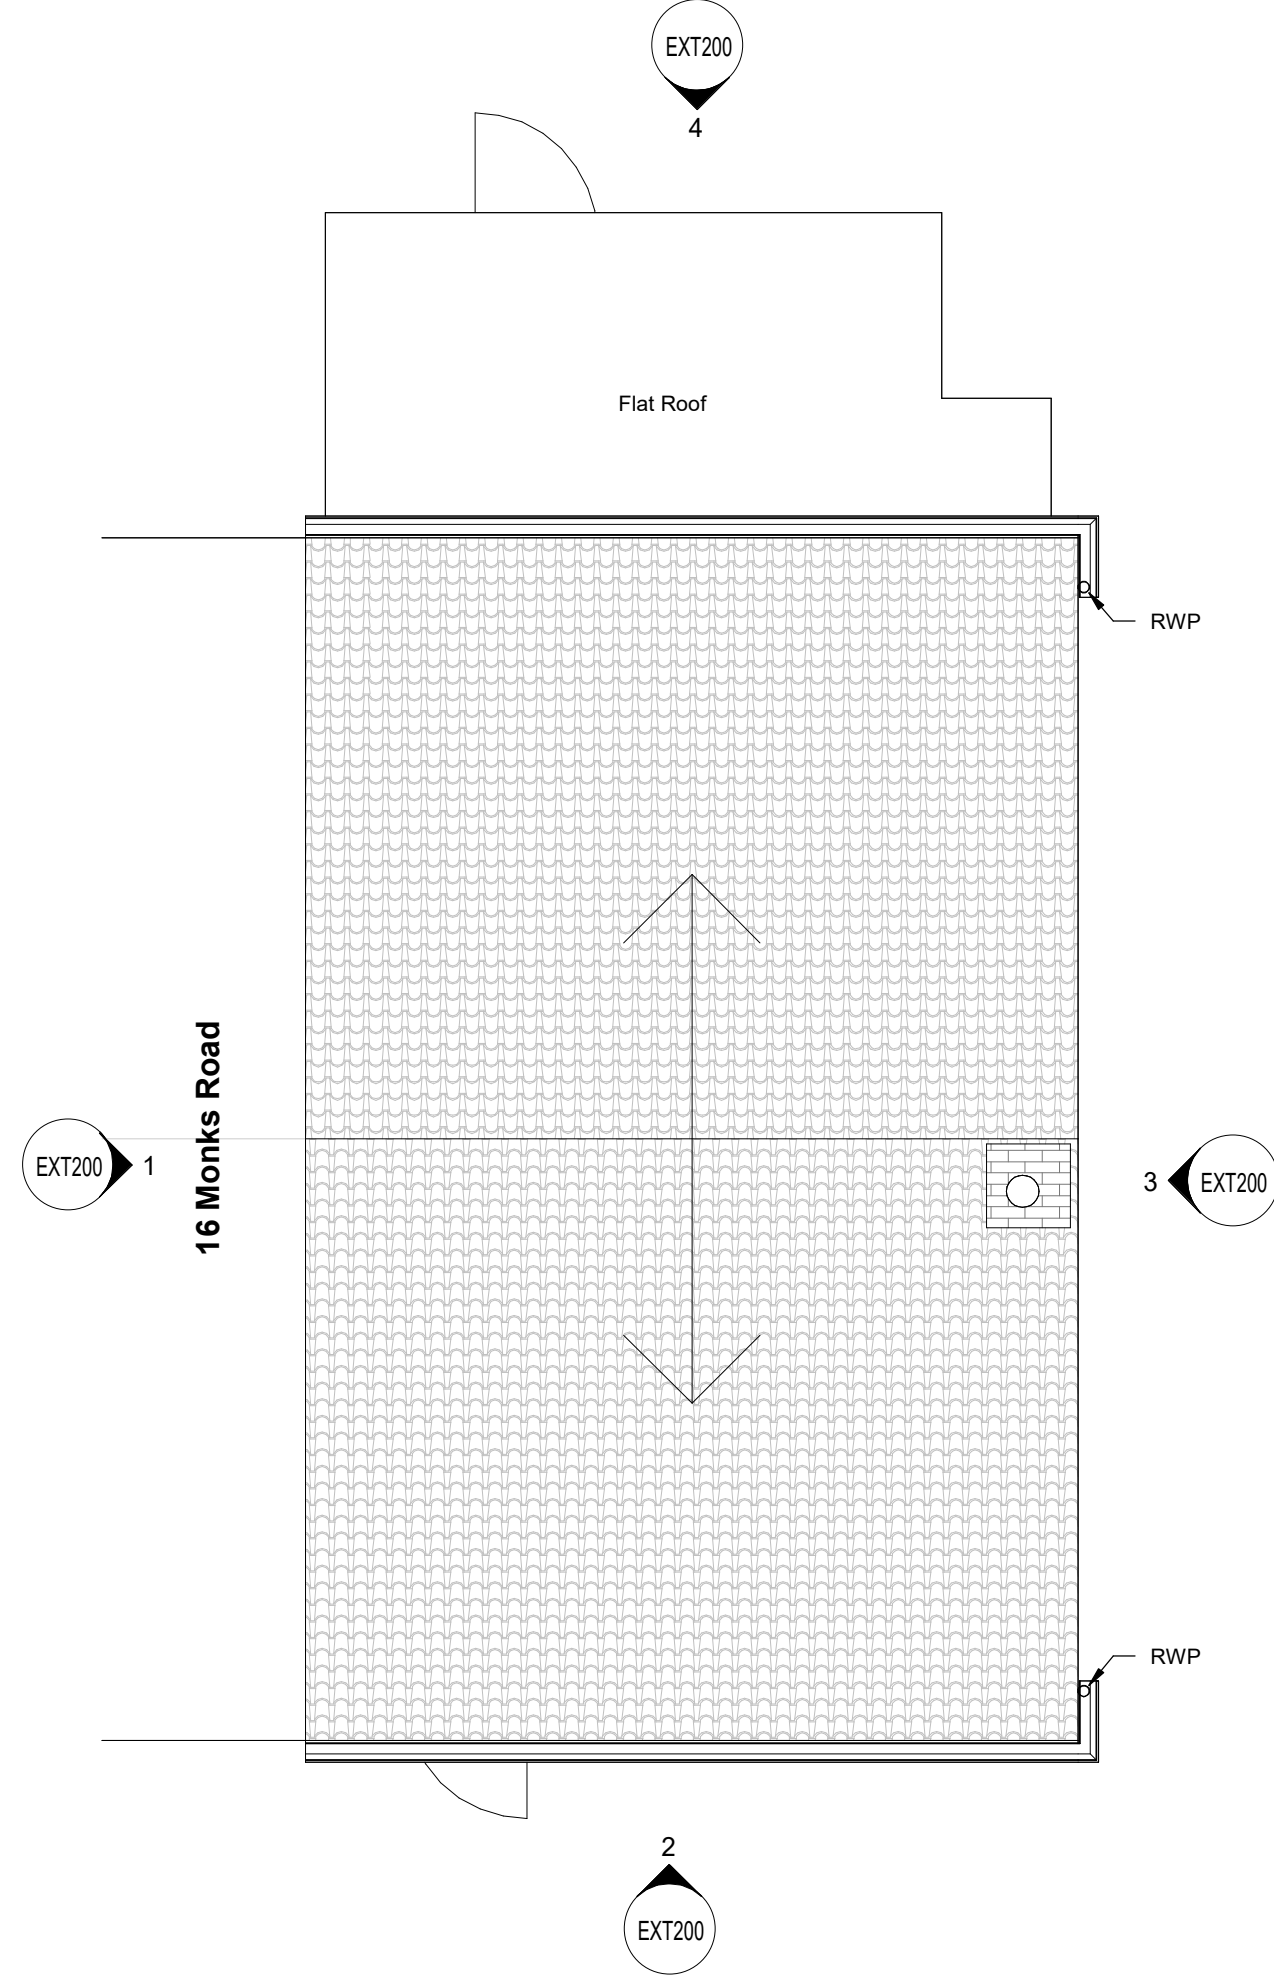
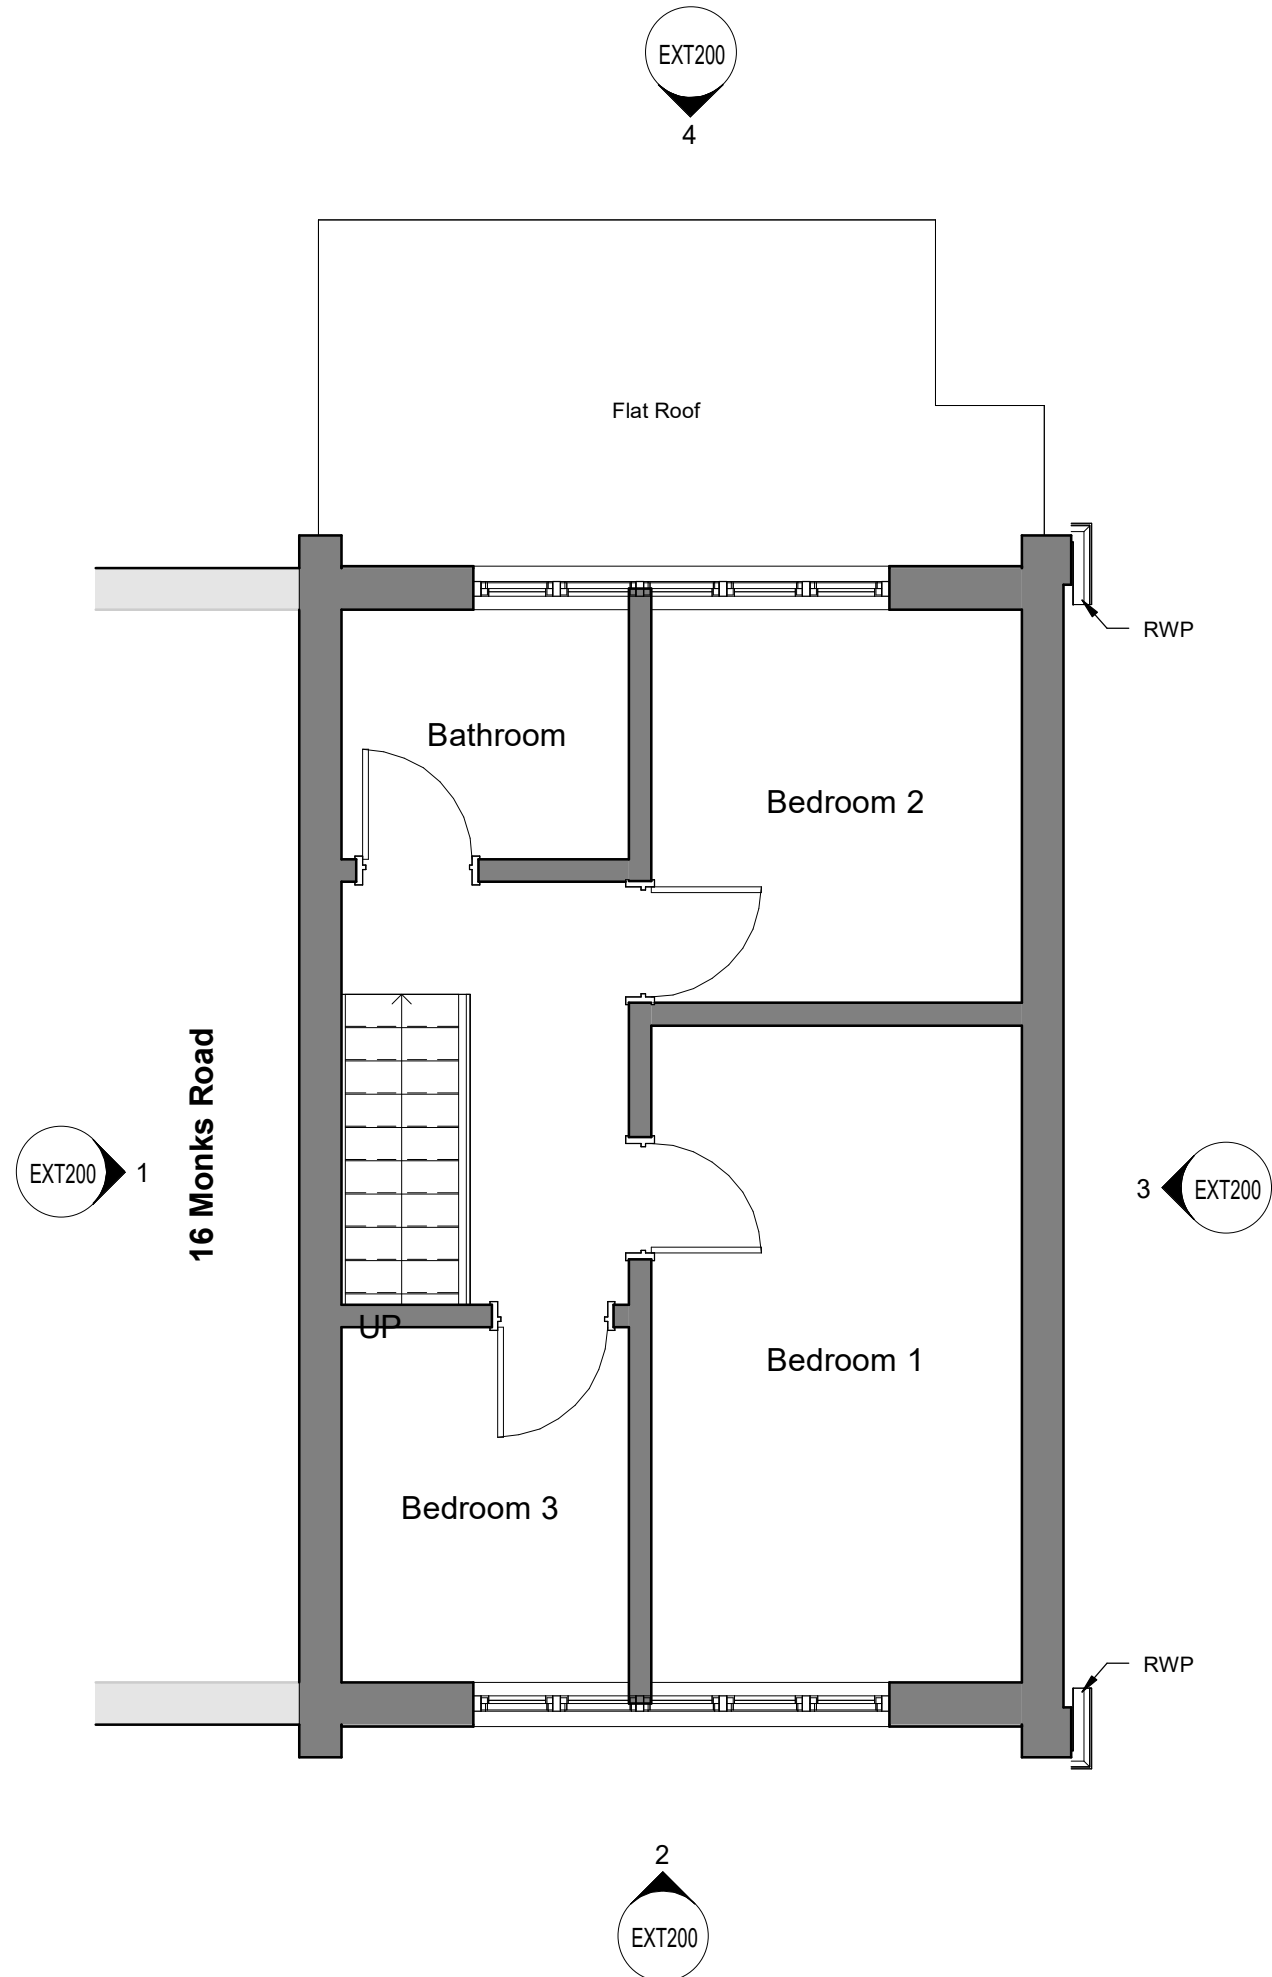
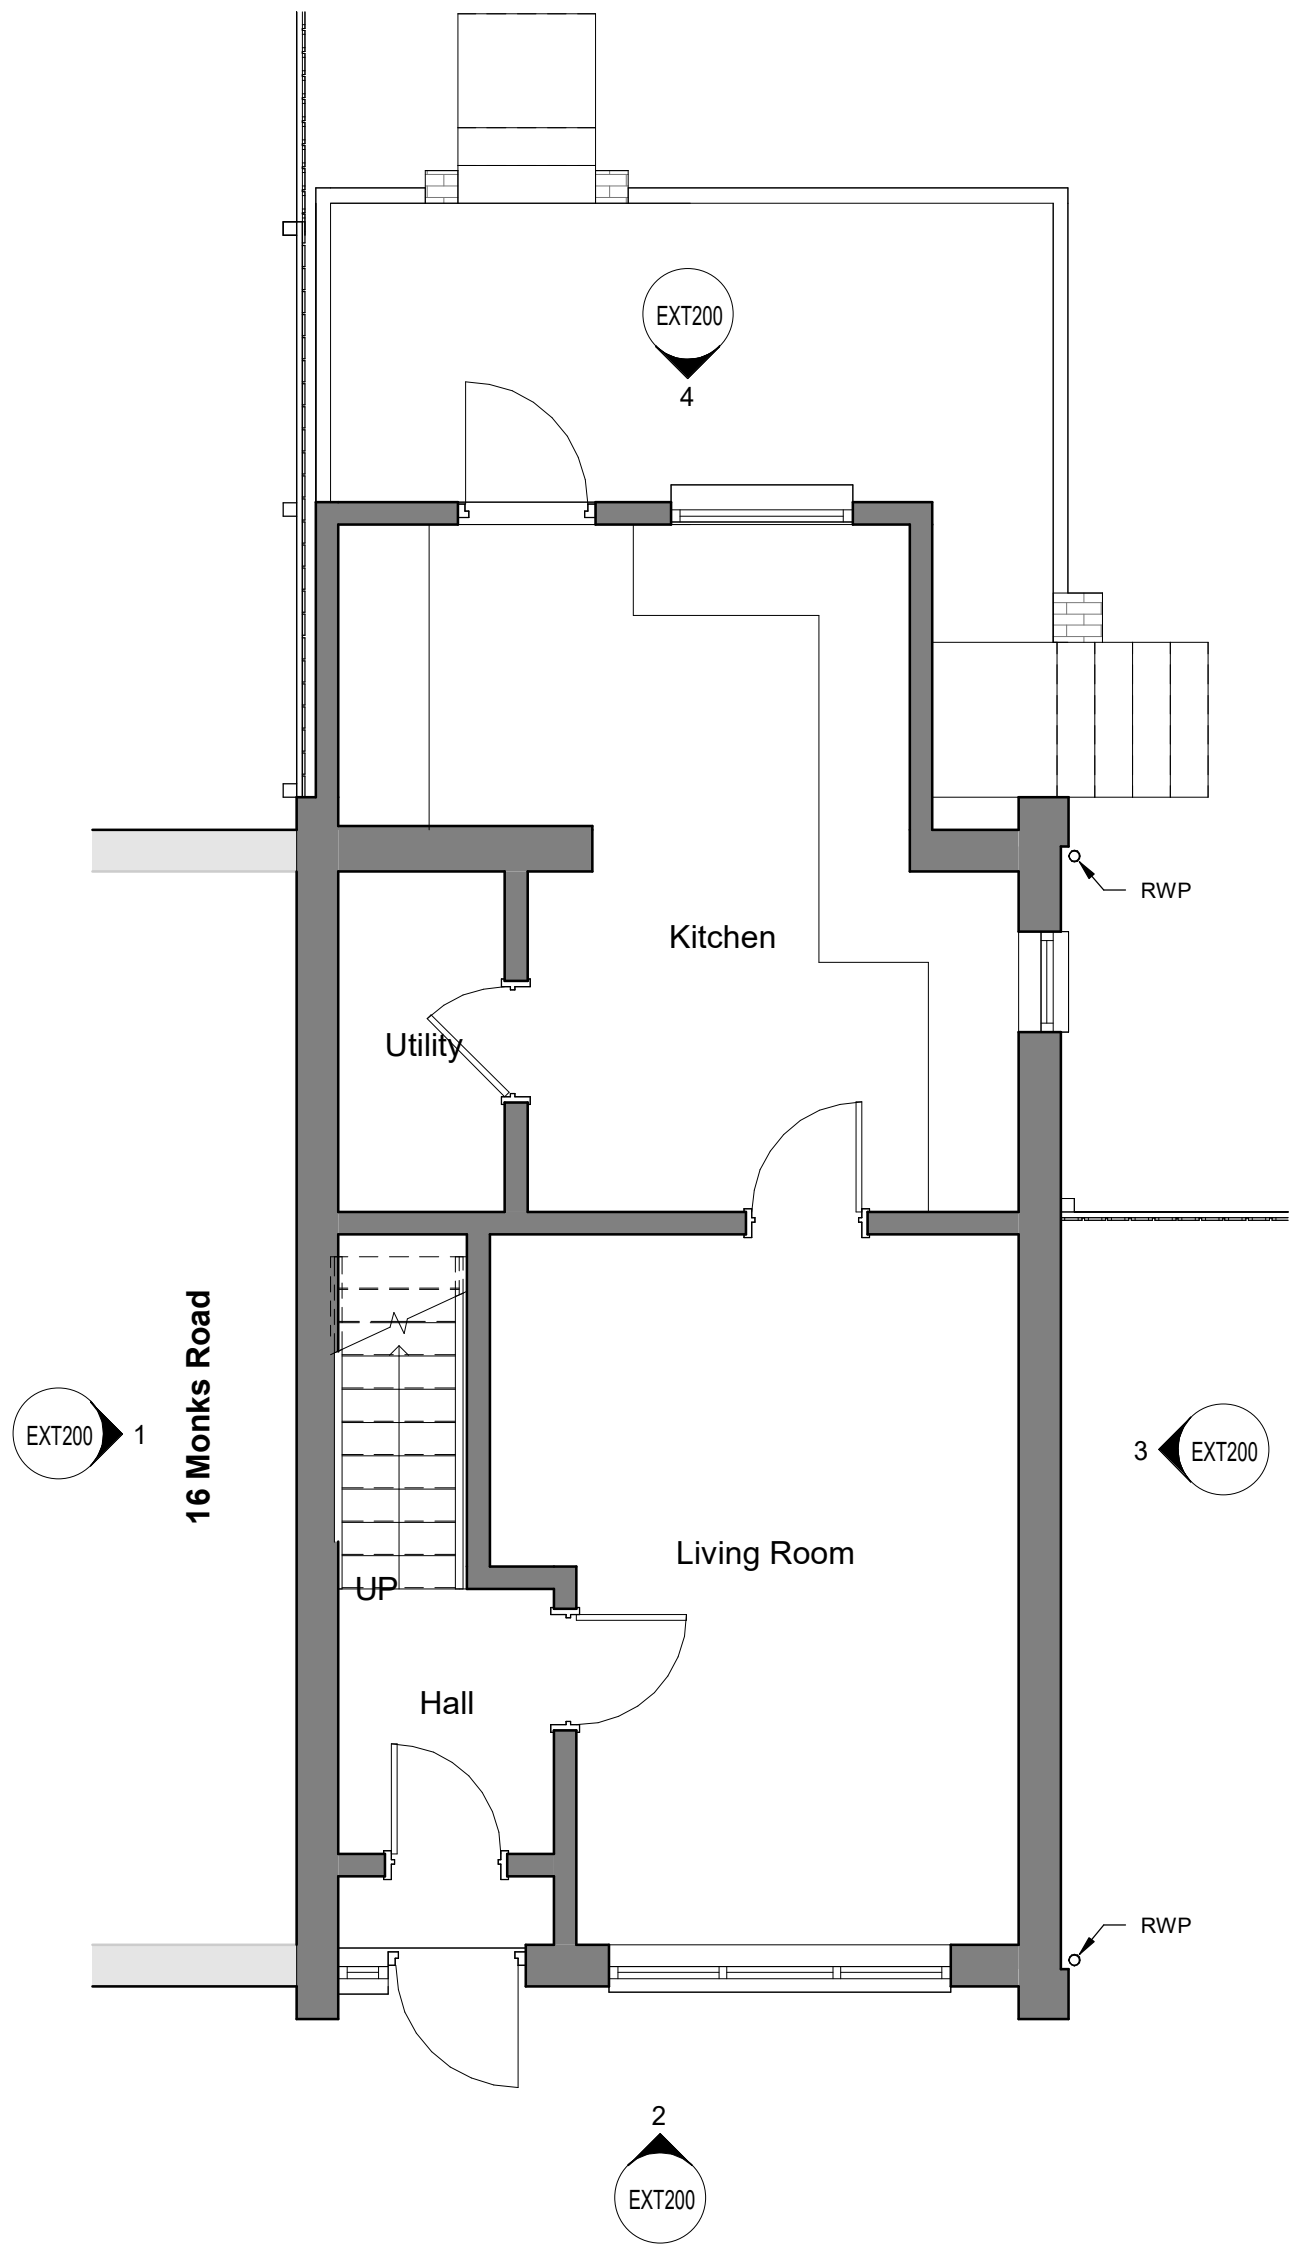


 

Notes:

- All drawings are subject to Planning and Building Control consent.
- The details shown are for design intent purposes only and are subject to further design development with suppliers and sub-contractors
- Proposals subject to consultation and approval from Local Authority Building Control or an Approved Inspector
- All setting out dimensions should be checked on-site prior to construction and any discrepancies and/or omissions should be reported to the Architect immediately

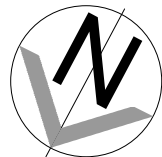

DRAWING STRICTLY FOR PLANNING & BUILDING CONTROL SUBMISSION
For drawing enquiries, please contact Heim Architecture at info@heim.archi
www.heim.archi

Drawn By:
HA
Date:
07.09.24
Checked By:
HA
Date:
07.09.24

Rev. Date Details

Drawn Chkd

Issued for:
PLANNING
Project/Client:
Rachel Fortescue
14 Monks Road
Netley Abbey SO31 5DW
Drawing:
Existing Floor Plans
Project No:
24106
Scale:
1 : 50 @ A1
Dwg No:
EXT100
Rev:

heim.

© Heim Architecture. All drawings provided by Heim Architecture are to be used strictly for planning permission and building control submissions only. These drawings strictly not to be used for setting out on site or any other works than the purpose stated.