


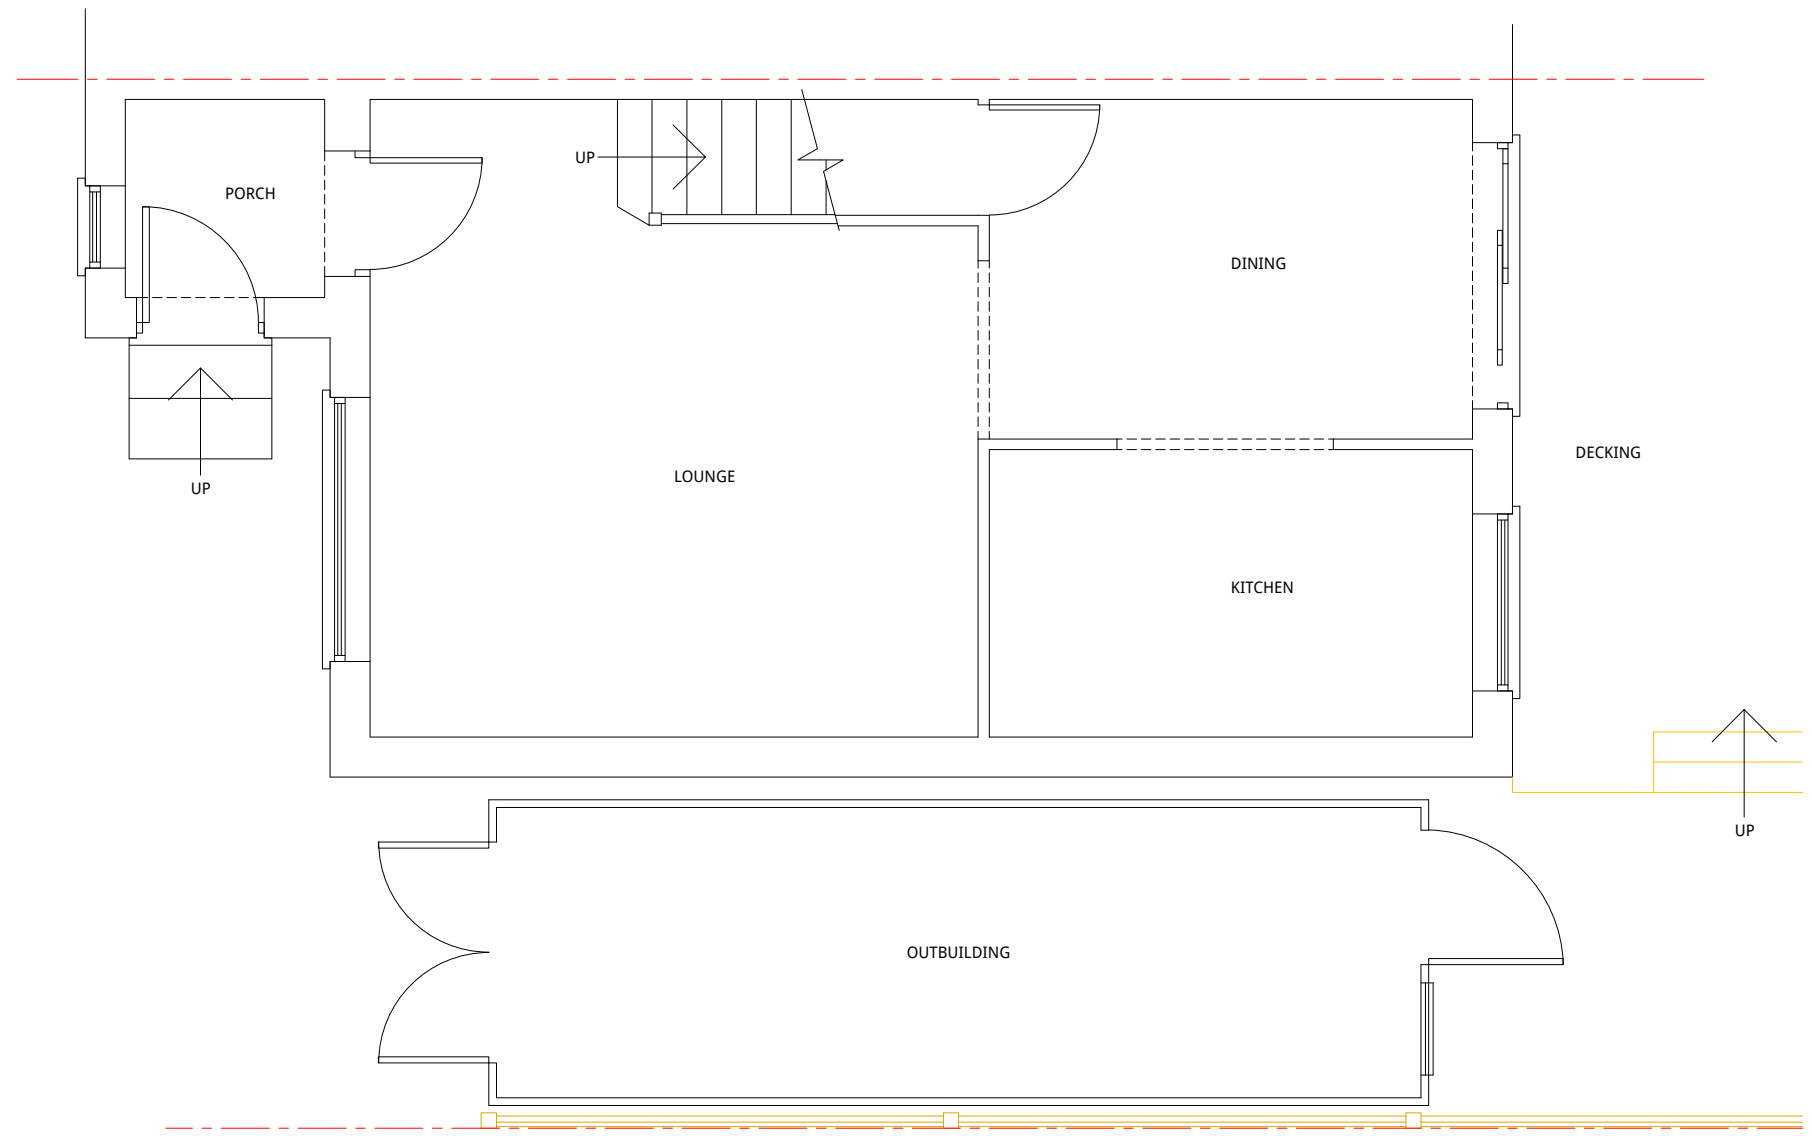

EXISTING GROUND FLOOR PLAN

0 0.5 1 1.5 2 2.5m
1:50 @ A3

Just extension plans	18 Wavendon Avenue New Milton BH25 7LS	Project 43 Lionheart Way	Drawing Existing Ground Floor Plan	Drawing number 1398/P01		Revision --
	tel 01425 613092 www.justextensionplans.co.uk	Bursledon SO31 8HF		1:50 @ A3	May 2024	