



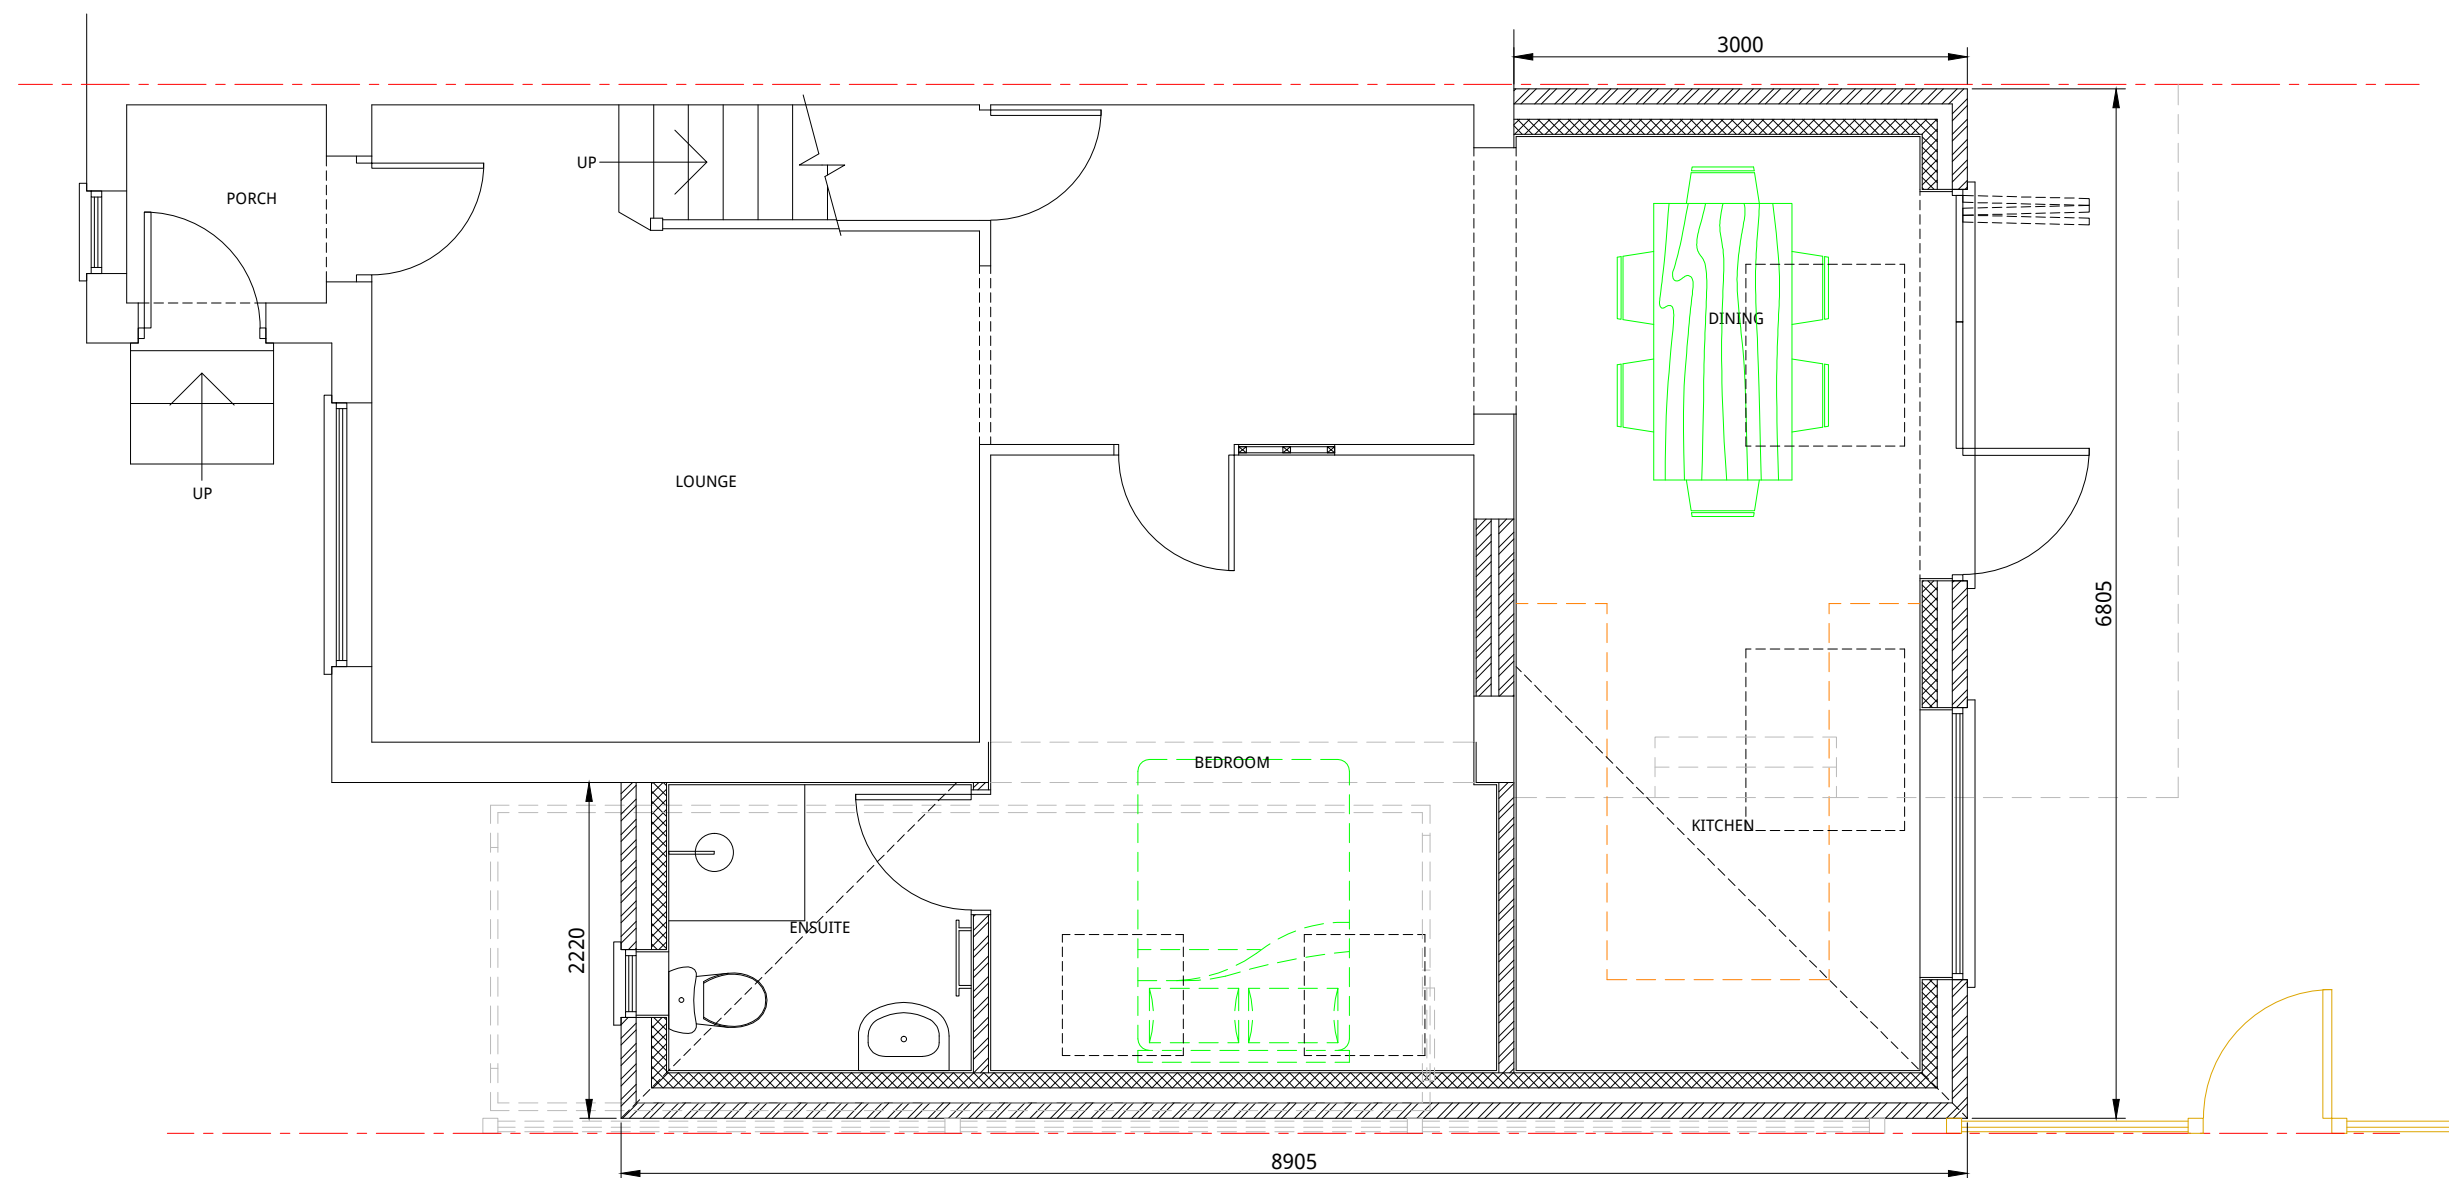

PROPOSED GROUND FLOOR PLAN

 

Just
extension
plans

18 Wavendon Avenue
New Milton BH25 7LS
tel 01425 613092
www.justextensionplans.co.uk

Project
43 Lionheart Way
Bursledon
SO31 8HF

Drawing
Proposed Ground Floor Plan

Drawing number
1398/P03
1:50 @ A3 May 2024

Revision
--