

General Notes


Scale from this drawing for planning purposes only.

Contractors are to check all dimensions on site prior to any contruction work beginning.

This drawing, and all others associated with it, remain the property of King Architecture & Design and are not to be reproduced or amended without the written consent of King Architecture & Design .


Unauthorised use for any purpose is prohibited.

All work undertaken in collaboration with this drawing is to be undertaken to conform to current building regulations and all current building legislation, if divergencies from statutory requirements are shown on the drawings then these should be reported to King Architecture & Design immediately.

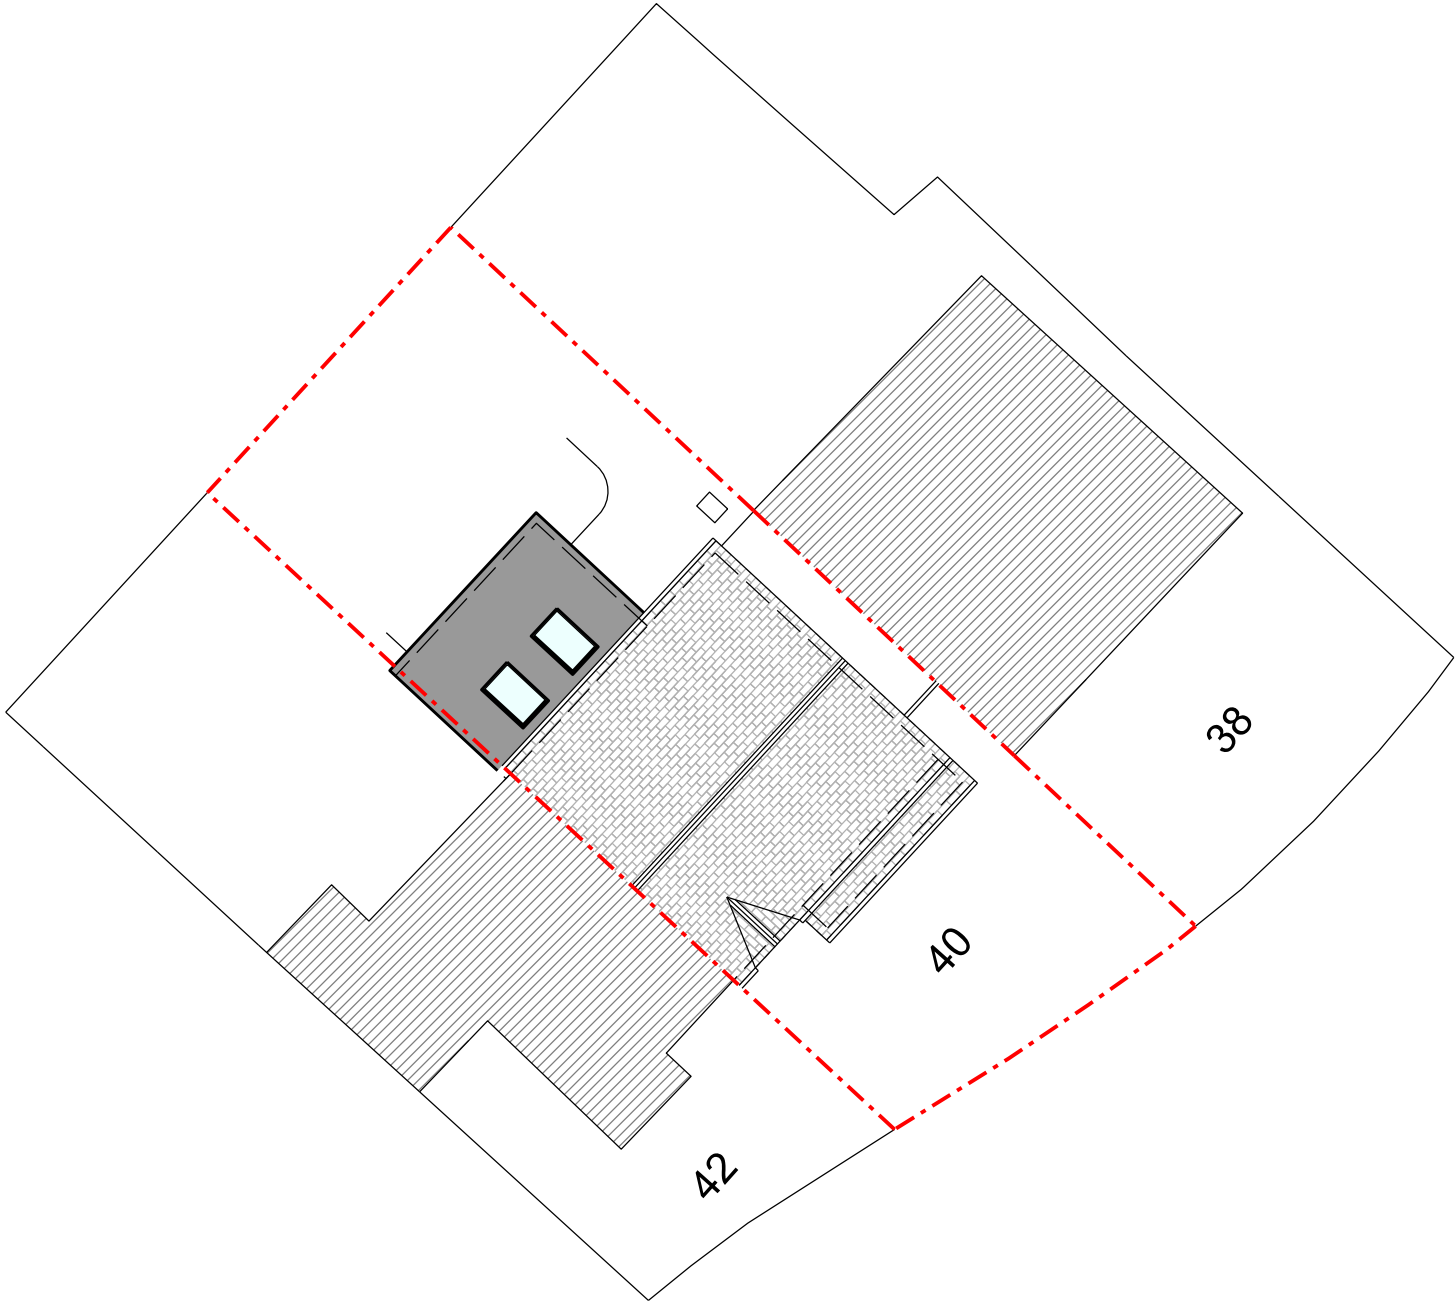

Page Size
A3

Scale
1:200

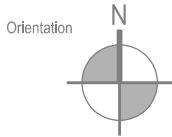

Rev	Date	Description
Project Address		Client
40 Britannia Gardens, Hedge End, Southampton, SO30 2RP		Andrew Wood
		Local Authority
		Eastleigh Borough Council
Project Status		Drawing Description
Planning		Proposed Site Plan
Project No.		Drawing No.
161		P - 100
Date		Revision
02/09/2024		-