




NOTE : THIS DRAWING IS NOT A SPECIFICATION OF WORK AND IS ONLY FOR THE PURPOSE OF GAINING TOWN PLANNING AND BUILDING REGULATION APPROVALS. ALL DETAILS/DIMENSIONS MUST BE CHECKED ON SITE BEFORE COMMENCEMENT OF WORK BY CONTRACTOR

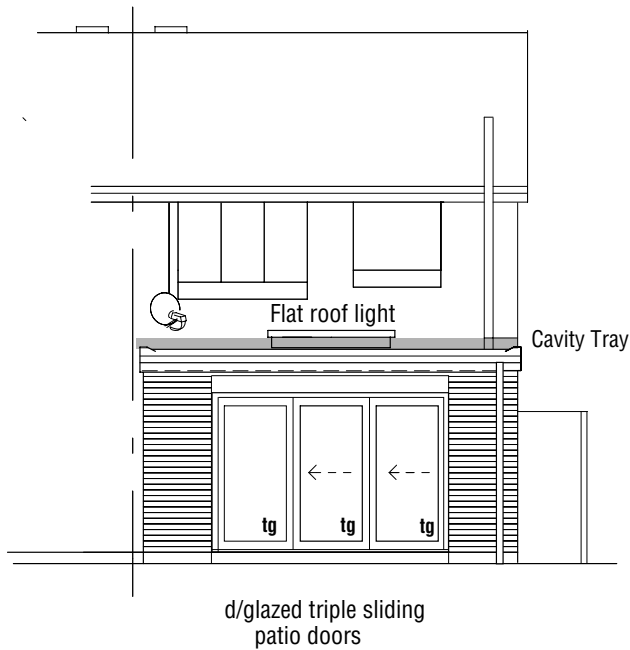


Proposed Rear Elevation

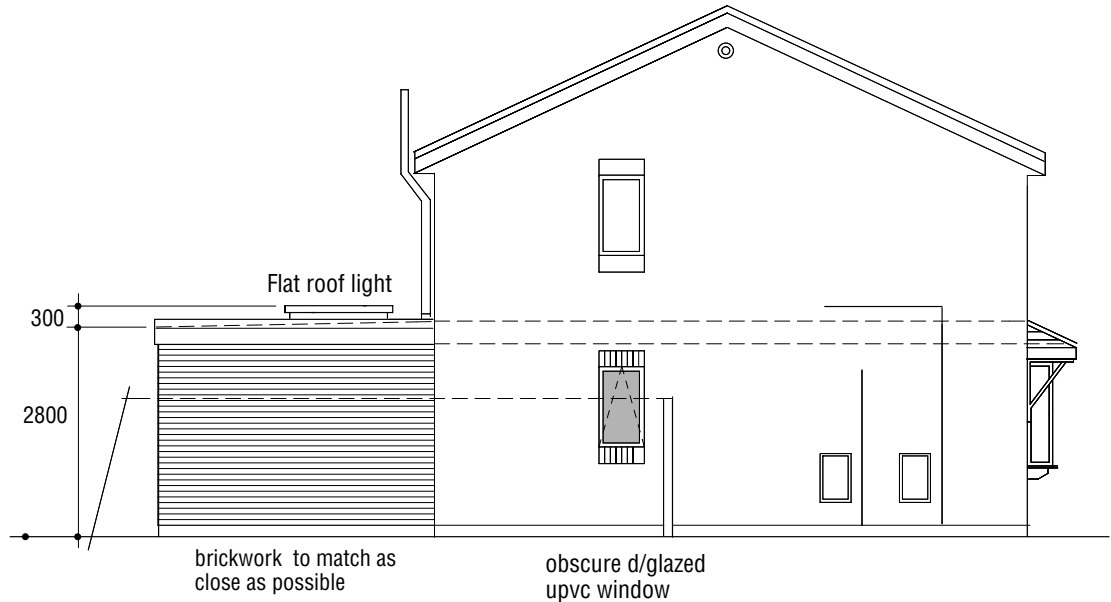


Proposed Side Elevation

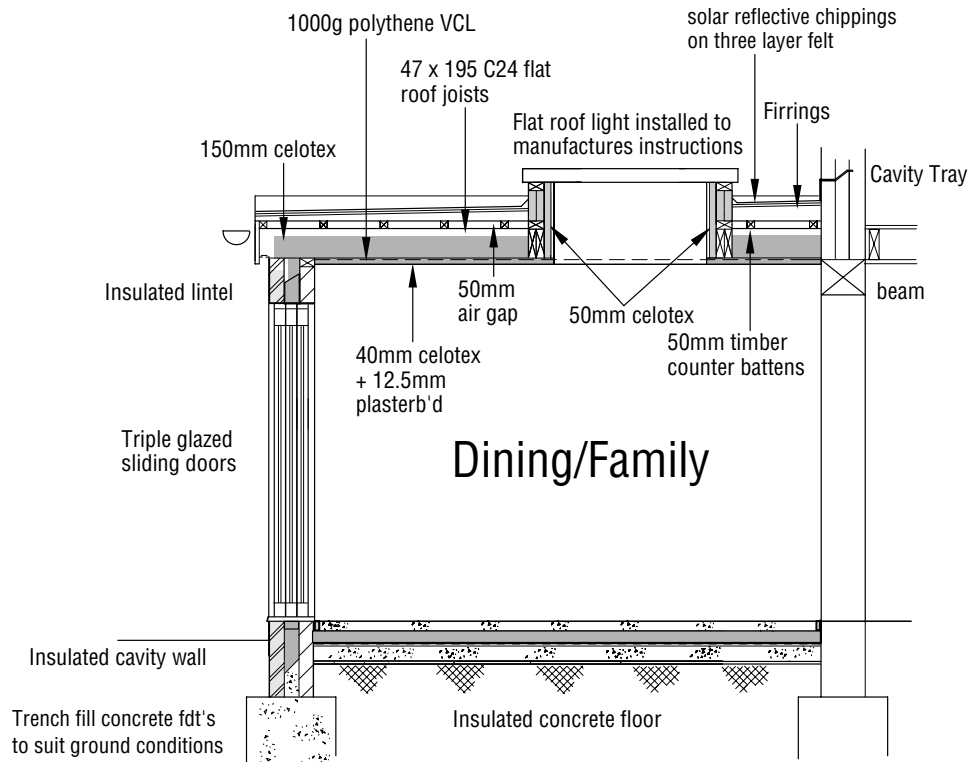


Proposed Section

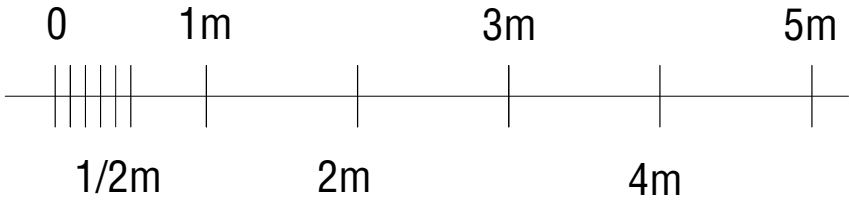

Scale 1 : 50

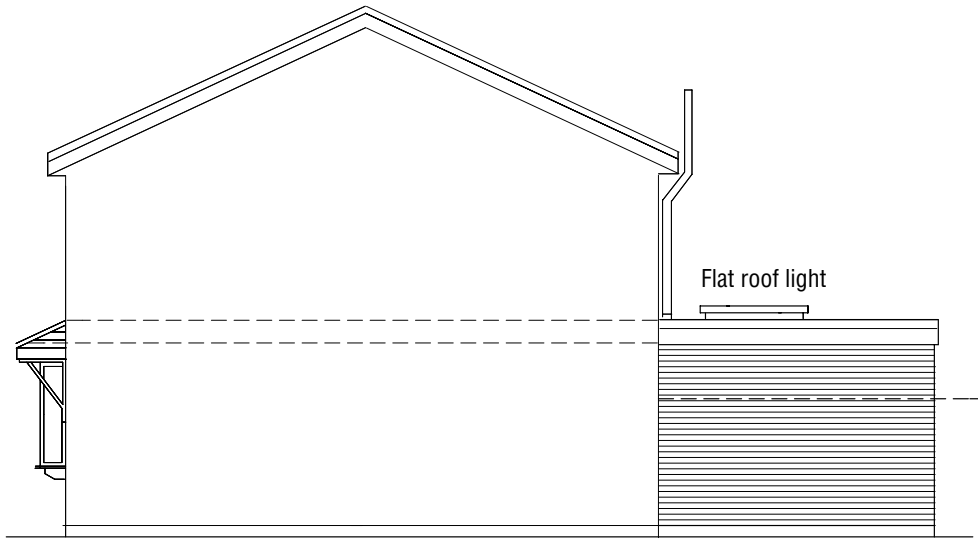

Proposed Side Elevation

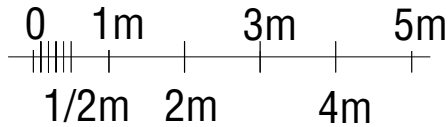

Scale 1 : 100



Proposed Front Elevation

PROP. SINGLE STOREY REAR EXTENSION

For:- Mr. Owen Dodman & Miss Sophie Warbey

16 Downscroft Gardens, Hedge End, SO30 4RR

Proposed Elevations & Section

Scale 1 : 100 & 1 : 50 @ A3

Dwg. No.020824BR2A