



TWO STOREY REAR EXTENSION WITH ASSOCIATED INTERNAL ALTERATIONS FOLLOWING DEMOLITION OF THE EXISTING CONSERVATORY AND UTILITY ROOM. NEW PORCH. ALTERATIONS TO FENESTRATION:
"MICHANN", ALBERT ROAD, HEDGE END. S030 ODJ.




PROPOSED SOUTH ELEVATION - FRONT
Scale 1:100 @ A3

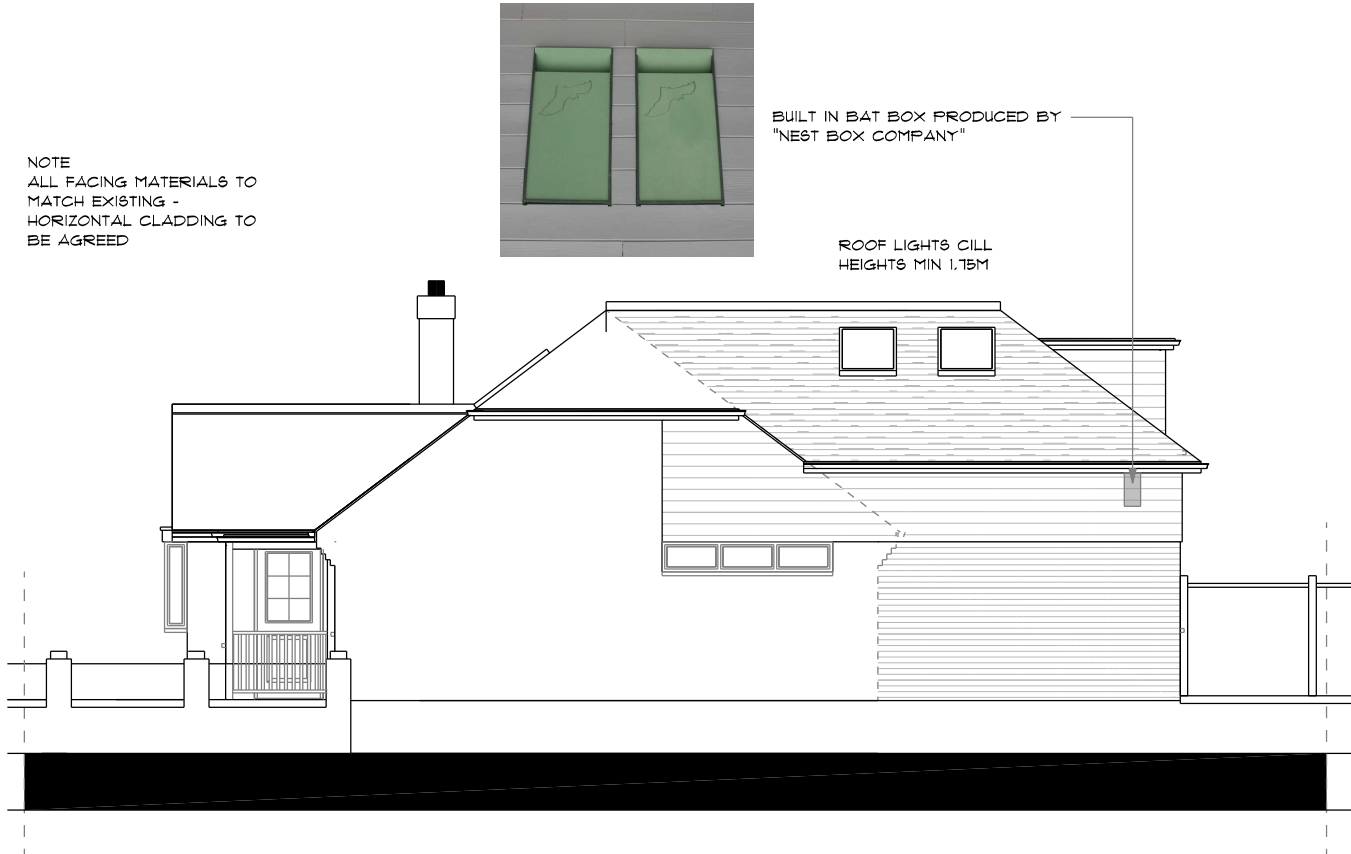

PROPOSED EAST ELEVATION - SIDE
Scale 1:100 @ A3

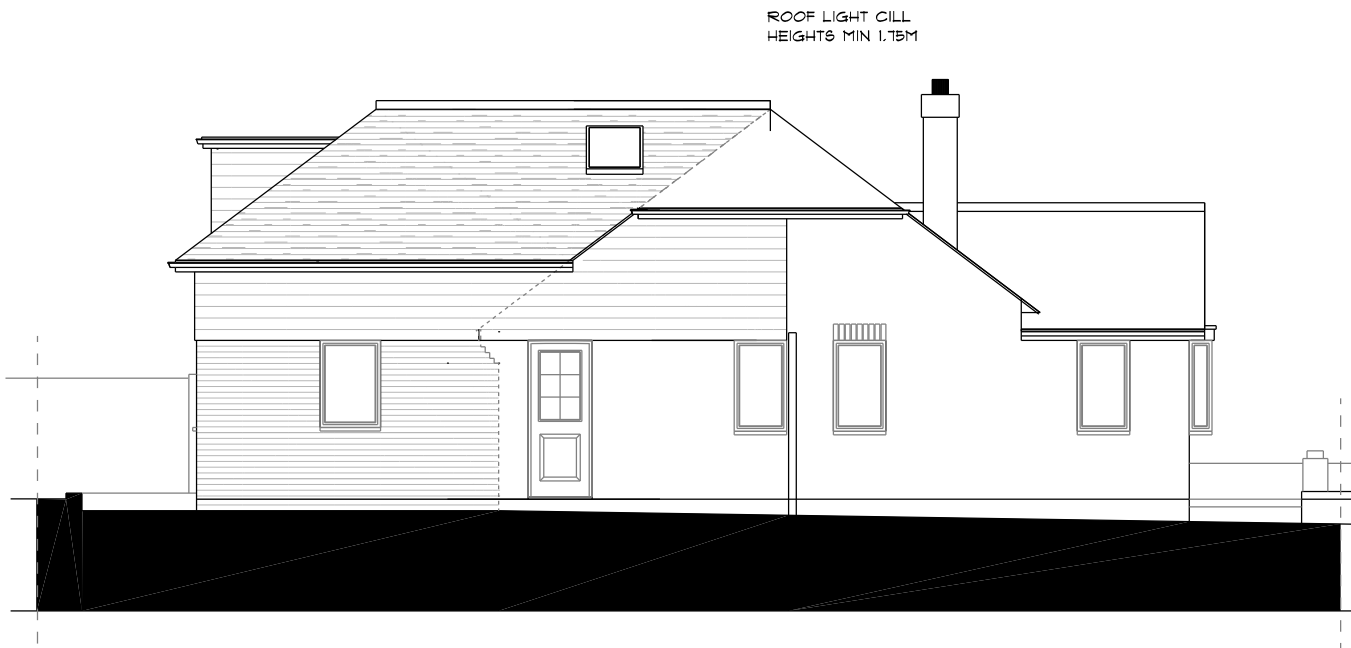

PROPOSED WEST ELEVATION - SIDE
Scale 1:100 @ A3

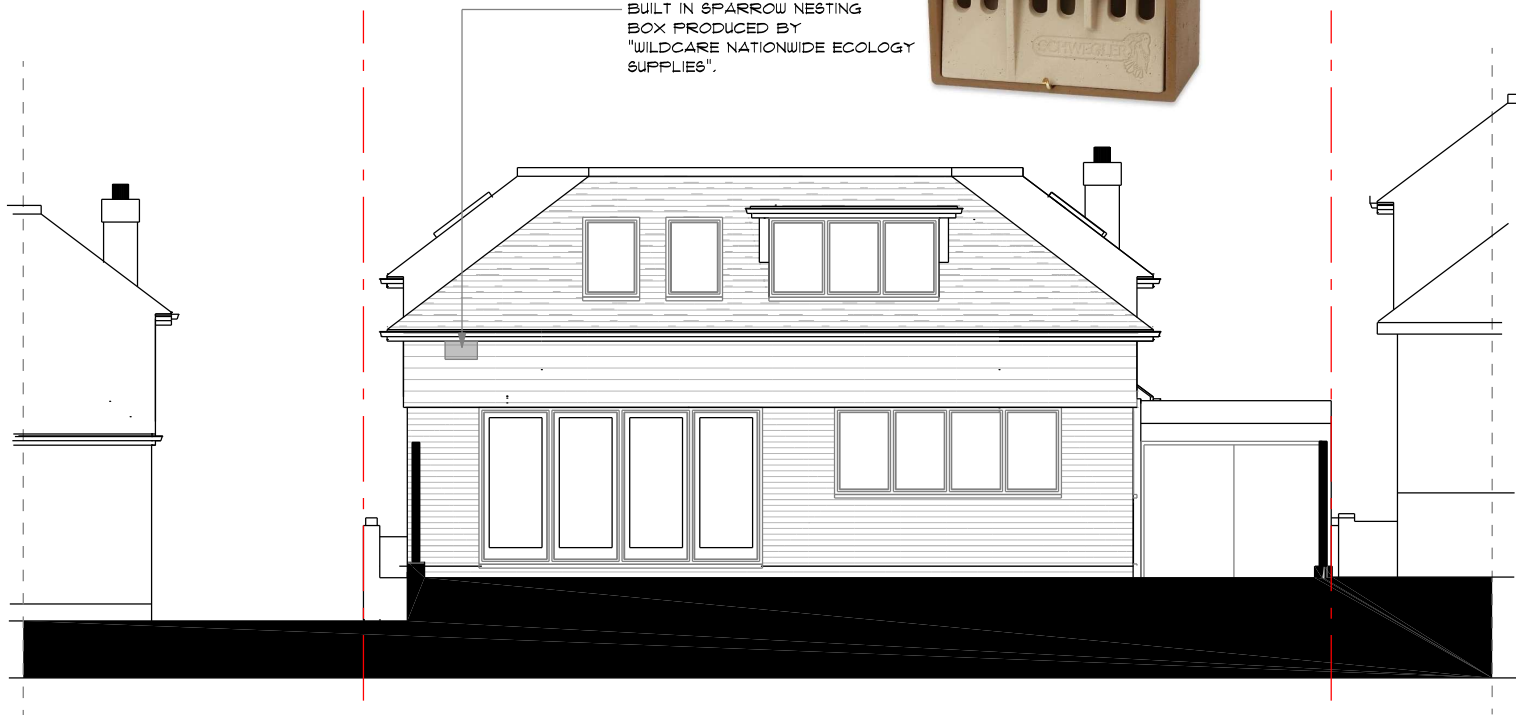

PROPOSED NORTH ELEVATION - REAR
Scale 1:100 @ A3

PROPOSED ELEVATIONS - JUNE 2024 - DWG NO. ADP/2402/P/04C
Scale 1:100 @ A3 1:50 @ A1



REV C, 24 SEPT 24'
BUILT IN BAT BOX AND BUILT IN
SPARROW NESTING BOX ADDED

Austin Design Partnership
Architecture . Planning . Building Regulations
Office A, Woodington Feeds, Southampton Road, Cadnam, SO40 2NG
T: 02380 282862 E: office@austindp.co.uk W: www.austindp.co.uk

