

Disclaimer:

Drawing must not be reissued, loaned or copied without the written consent of BeforeBricks. All errors, omissions, discrepancies should be reported to BeforeBricks immediately. All dimensions to be checked before site fabrication by the contractor, his sub-contractor or supplier. Any deviation from the drawing to be reported to BeforeBricks immediately. This drawing is not intended for purposes of construction.

Notes:

- 9 Proposed Ground Floor Plan
- 10 Proposed Roof Plan
- 11 Proposed Front Elevation
- 12 Proposed West Elevation
- 13 Proposed Rear Elevation
- 14 Proposed East Elevation



BeforeBricks

020 4586 8996

hello@beforebricks.com

https://www.beforebricks.com/

3rd Floor, 86-90 Paul St.  
London EC2A 4NE

Client: Alexandra Libicka

Site: 21 Ambleside,  
Botley, SO30 2NS

Project description:  
Single-storey rear extension.

Title:Proposed Plans

Drawing Status: **PERMITTED  
DEVELOPMENT**


Date: 30/08/2024      Drawn by: TR  
Scale: 1:100 at A1      Checked by:




Northpoint for drawings No/s 9,10:




Drawing No/s: 9-14

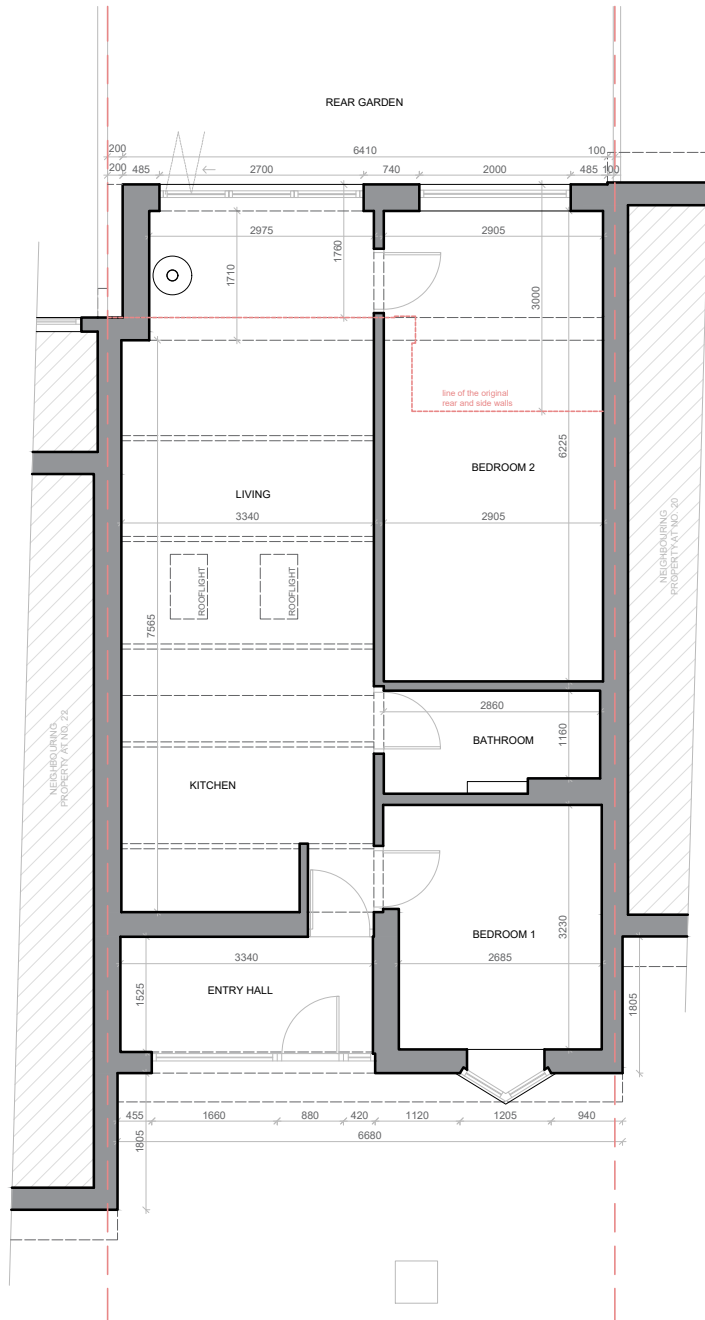


9

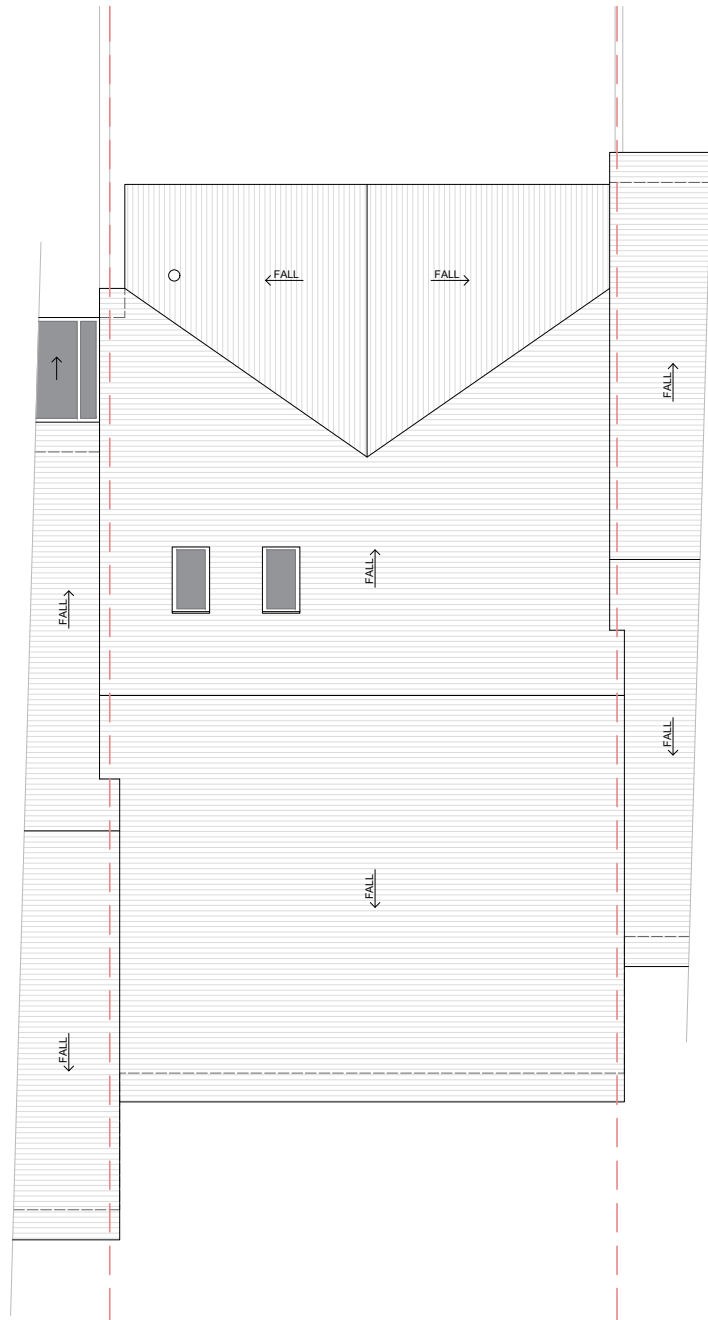


10

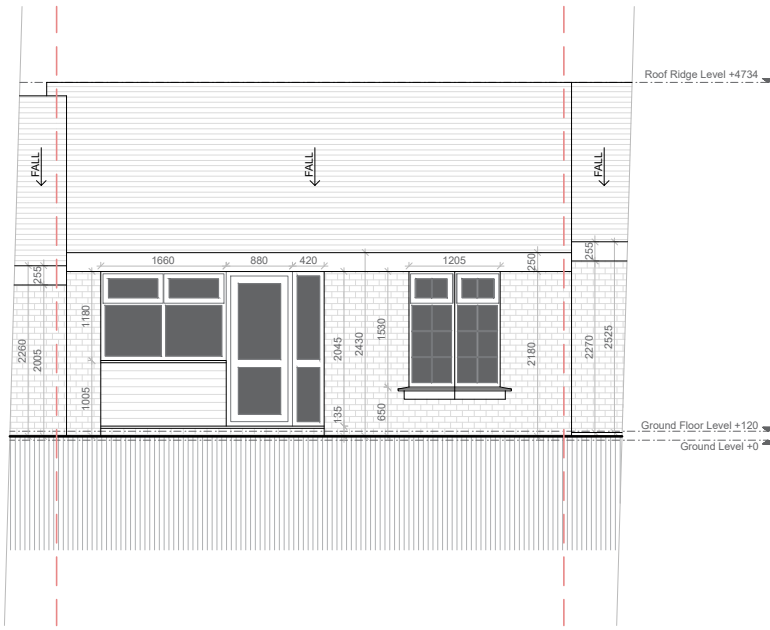


11

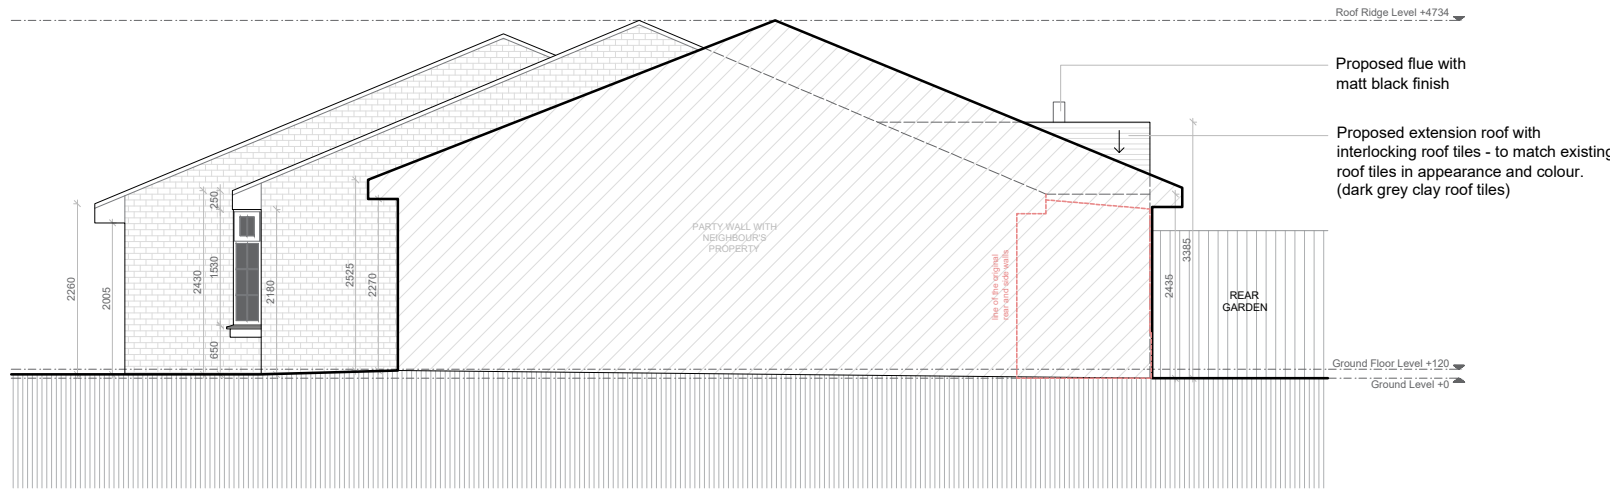

12

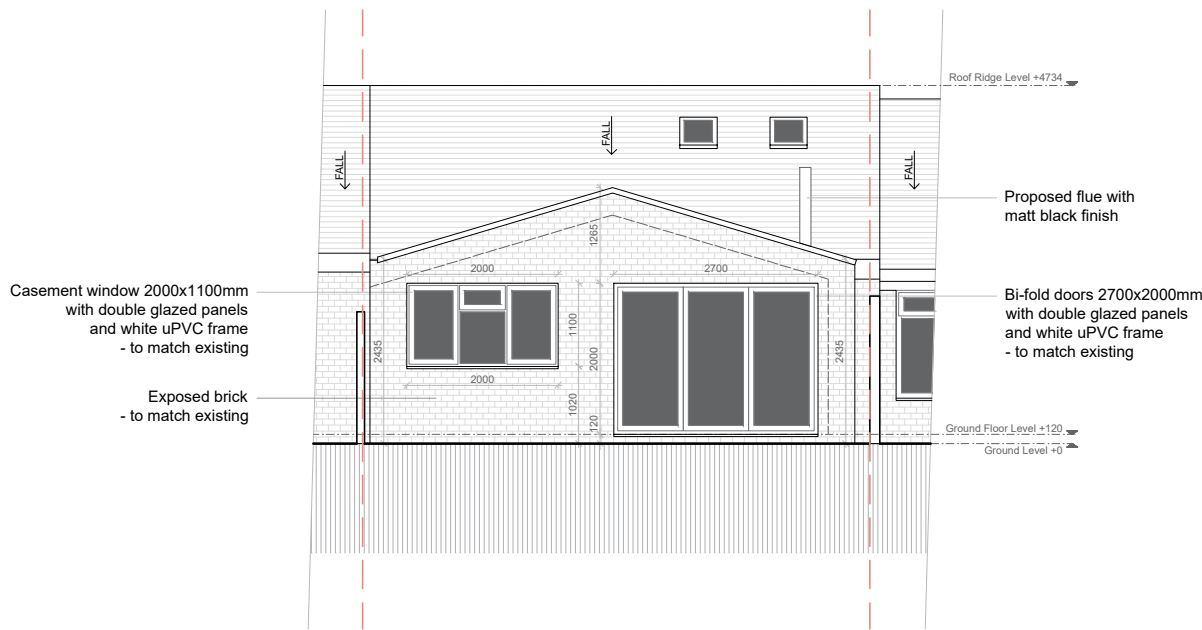

13

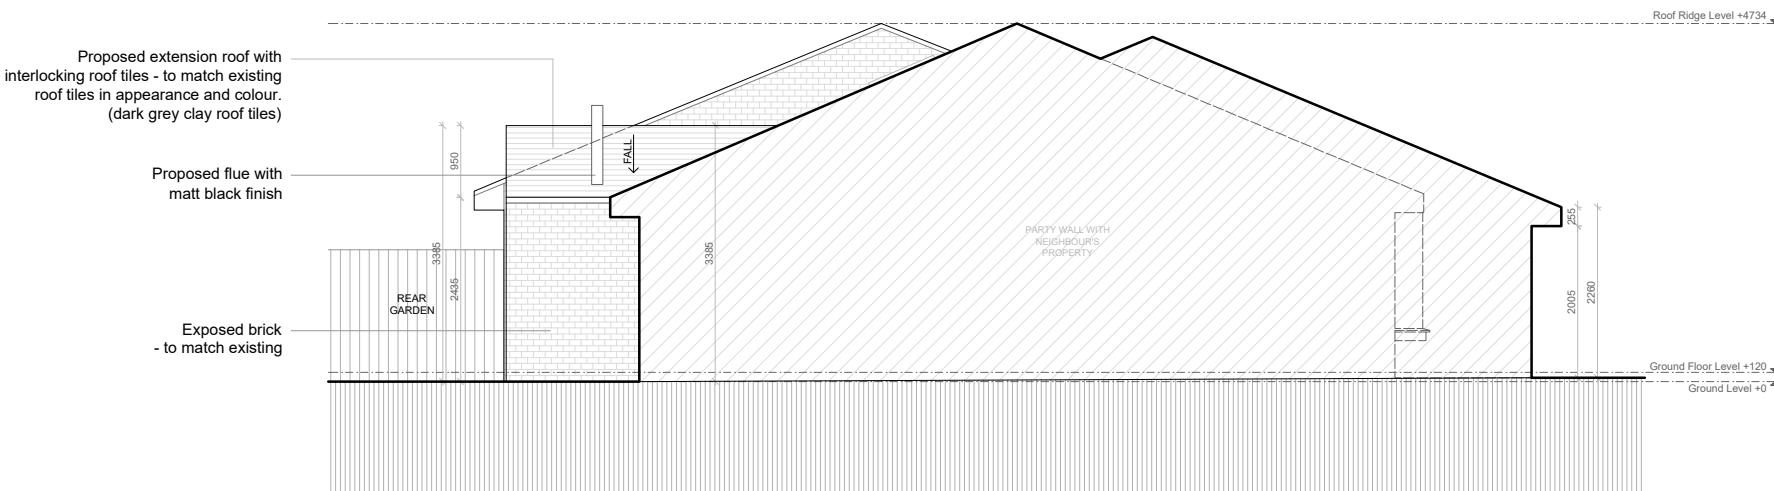

14