




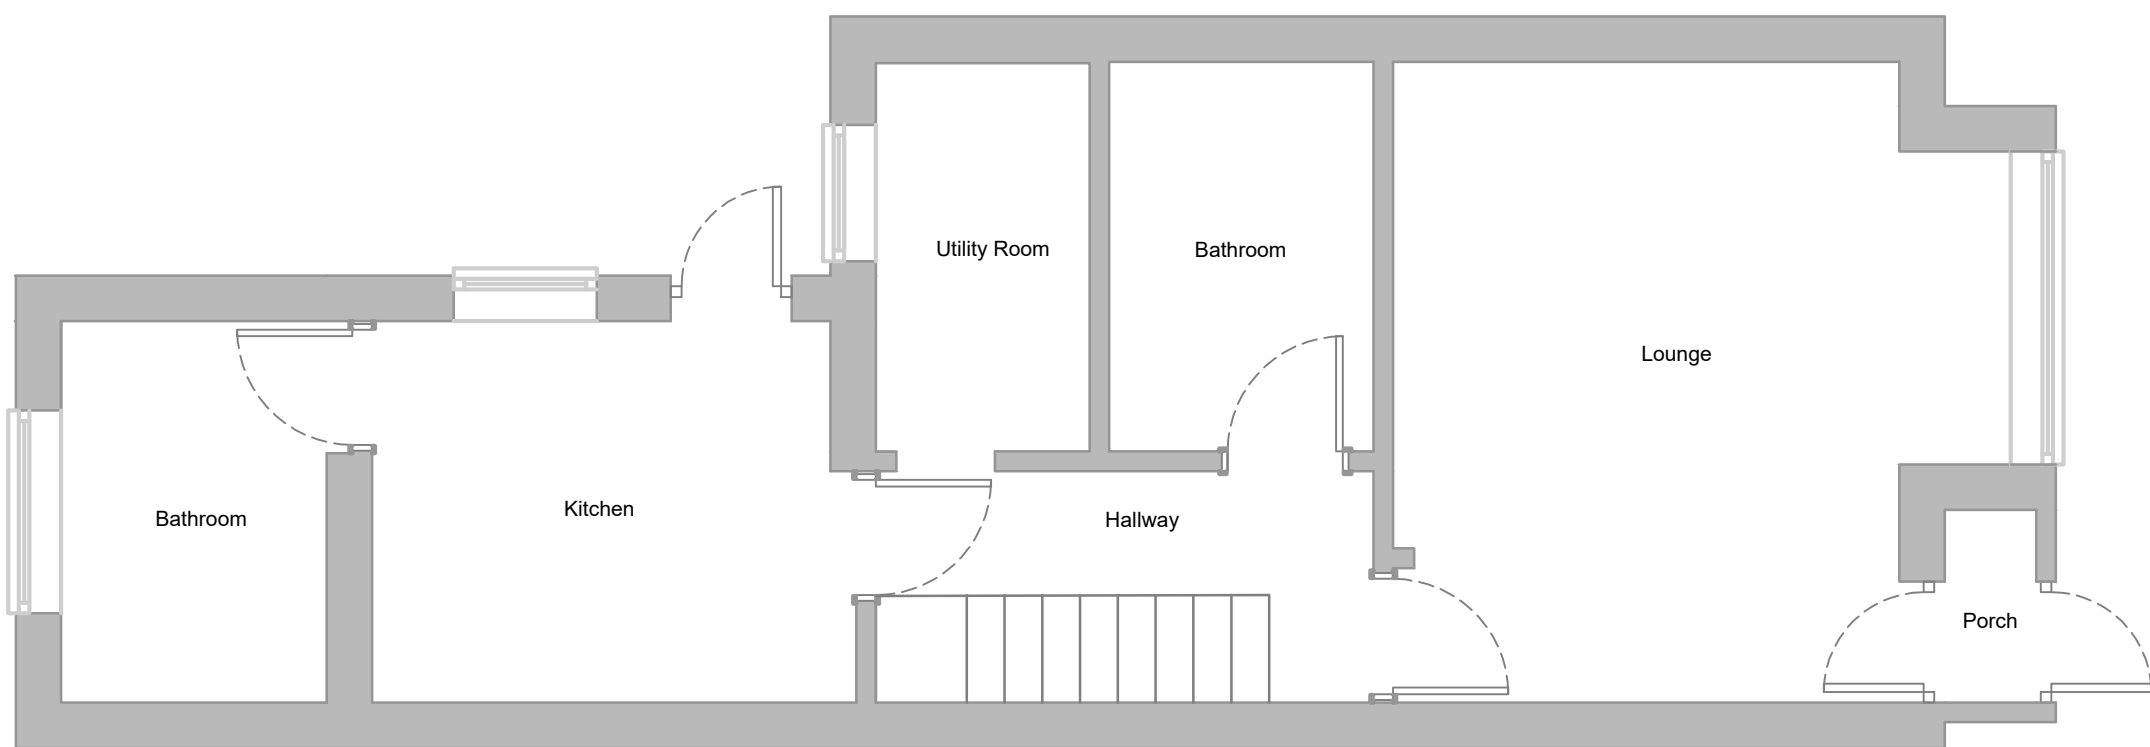

Ground Floor Plan - SCALE 1:50 @ A1

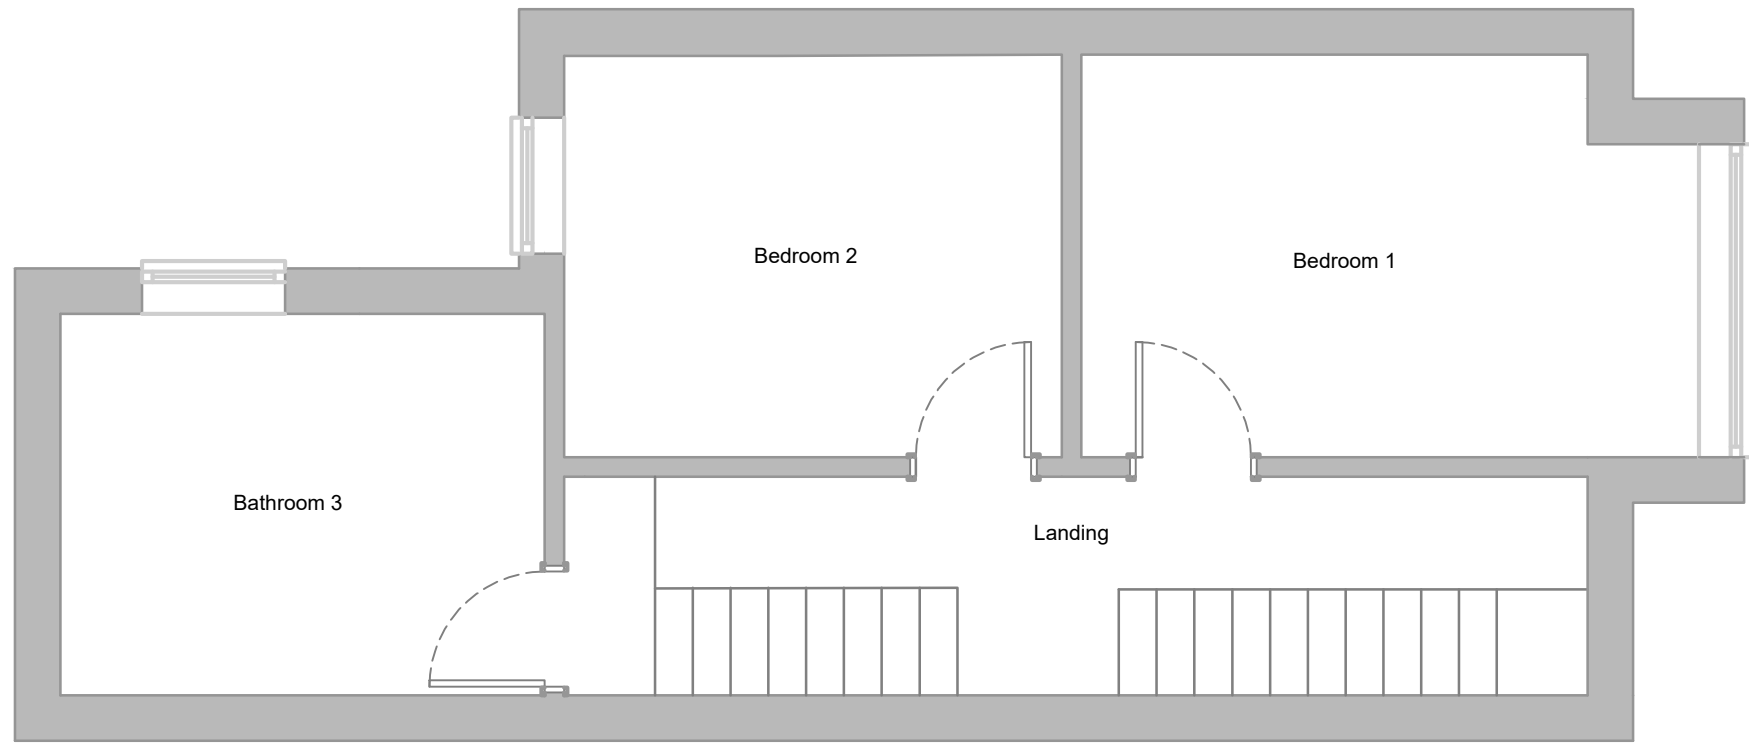

First Floor Plan - SCALE 1:50 @ A1

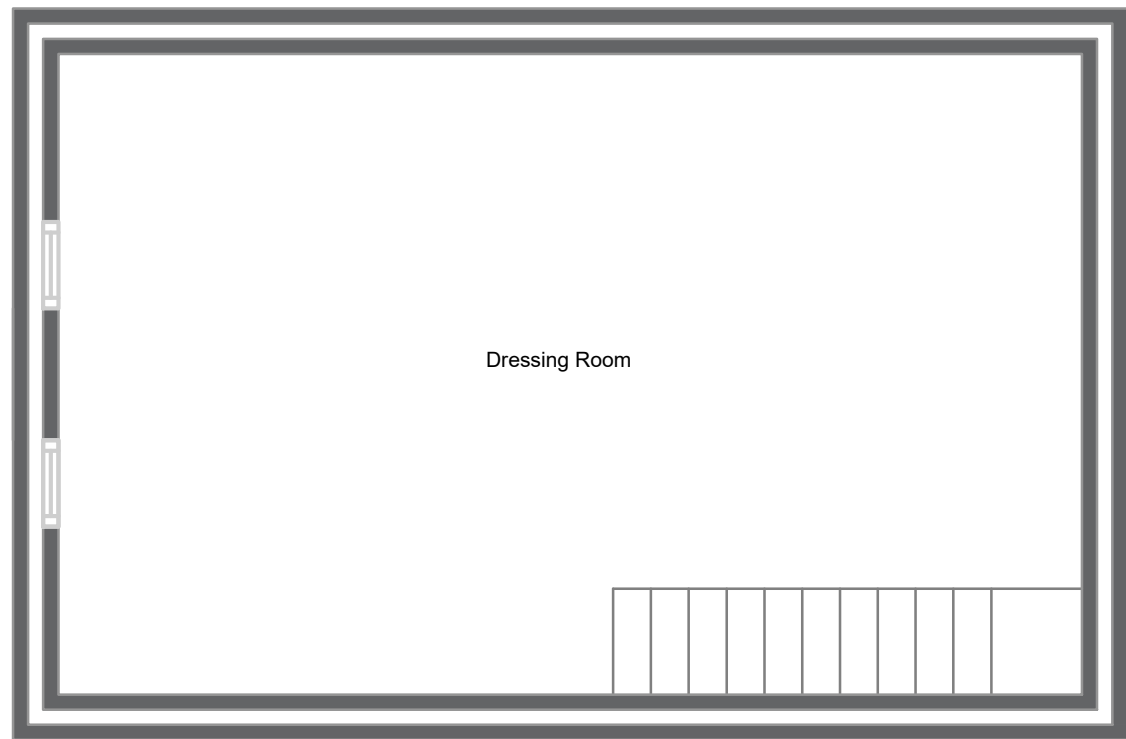

Attic Room - SCALE 1:50 @ A1