


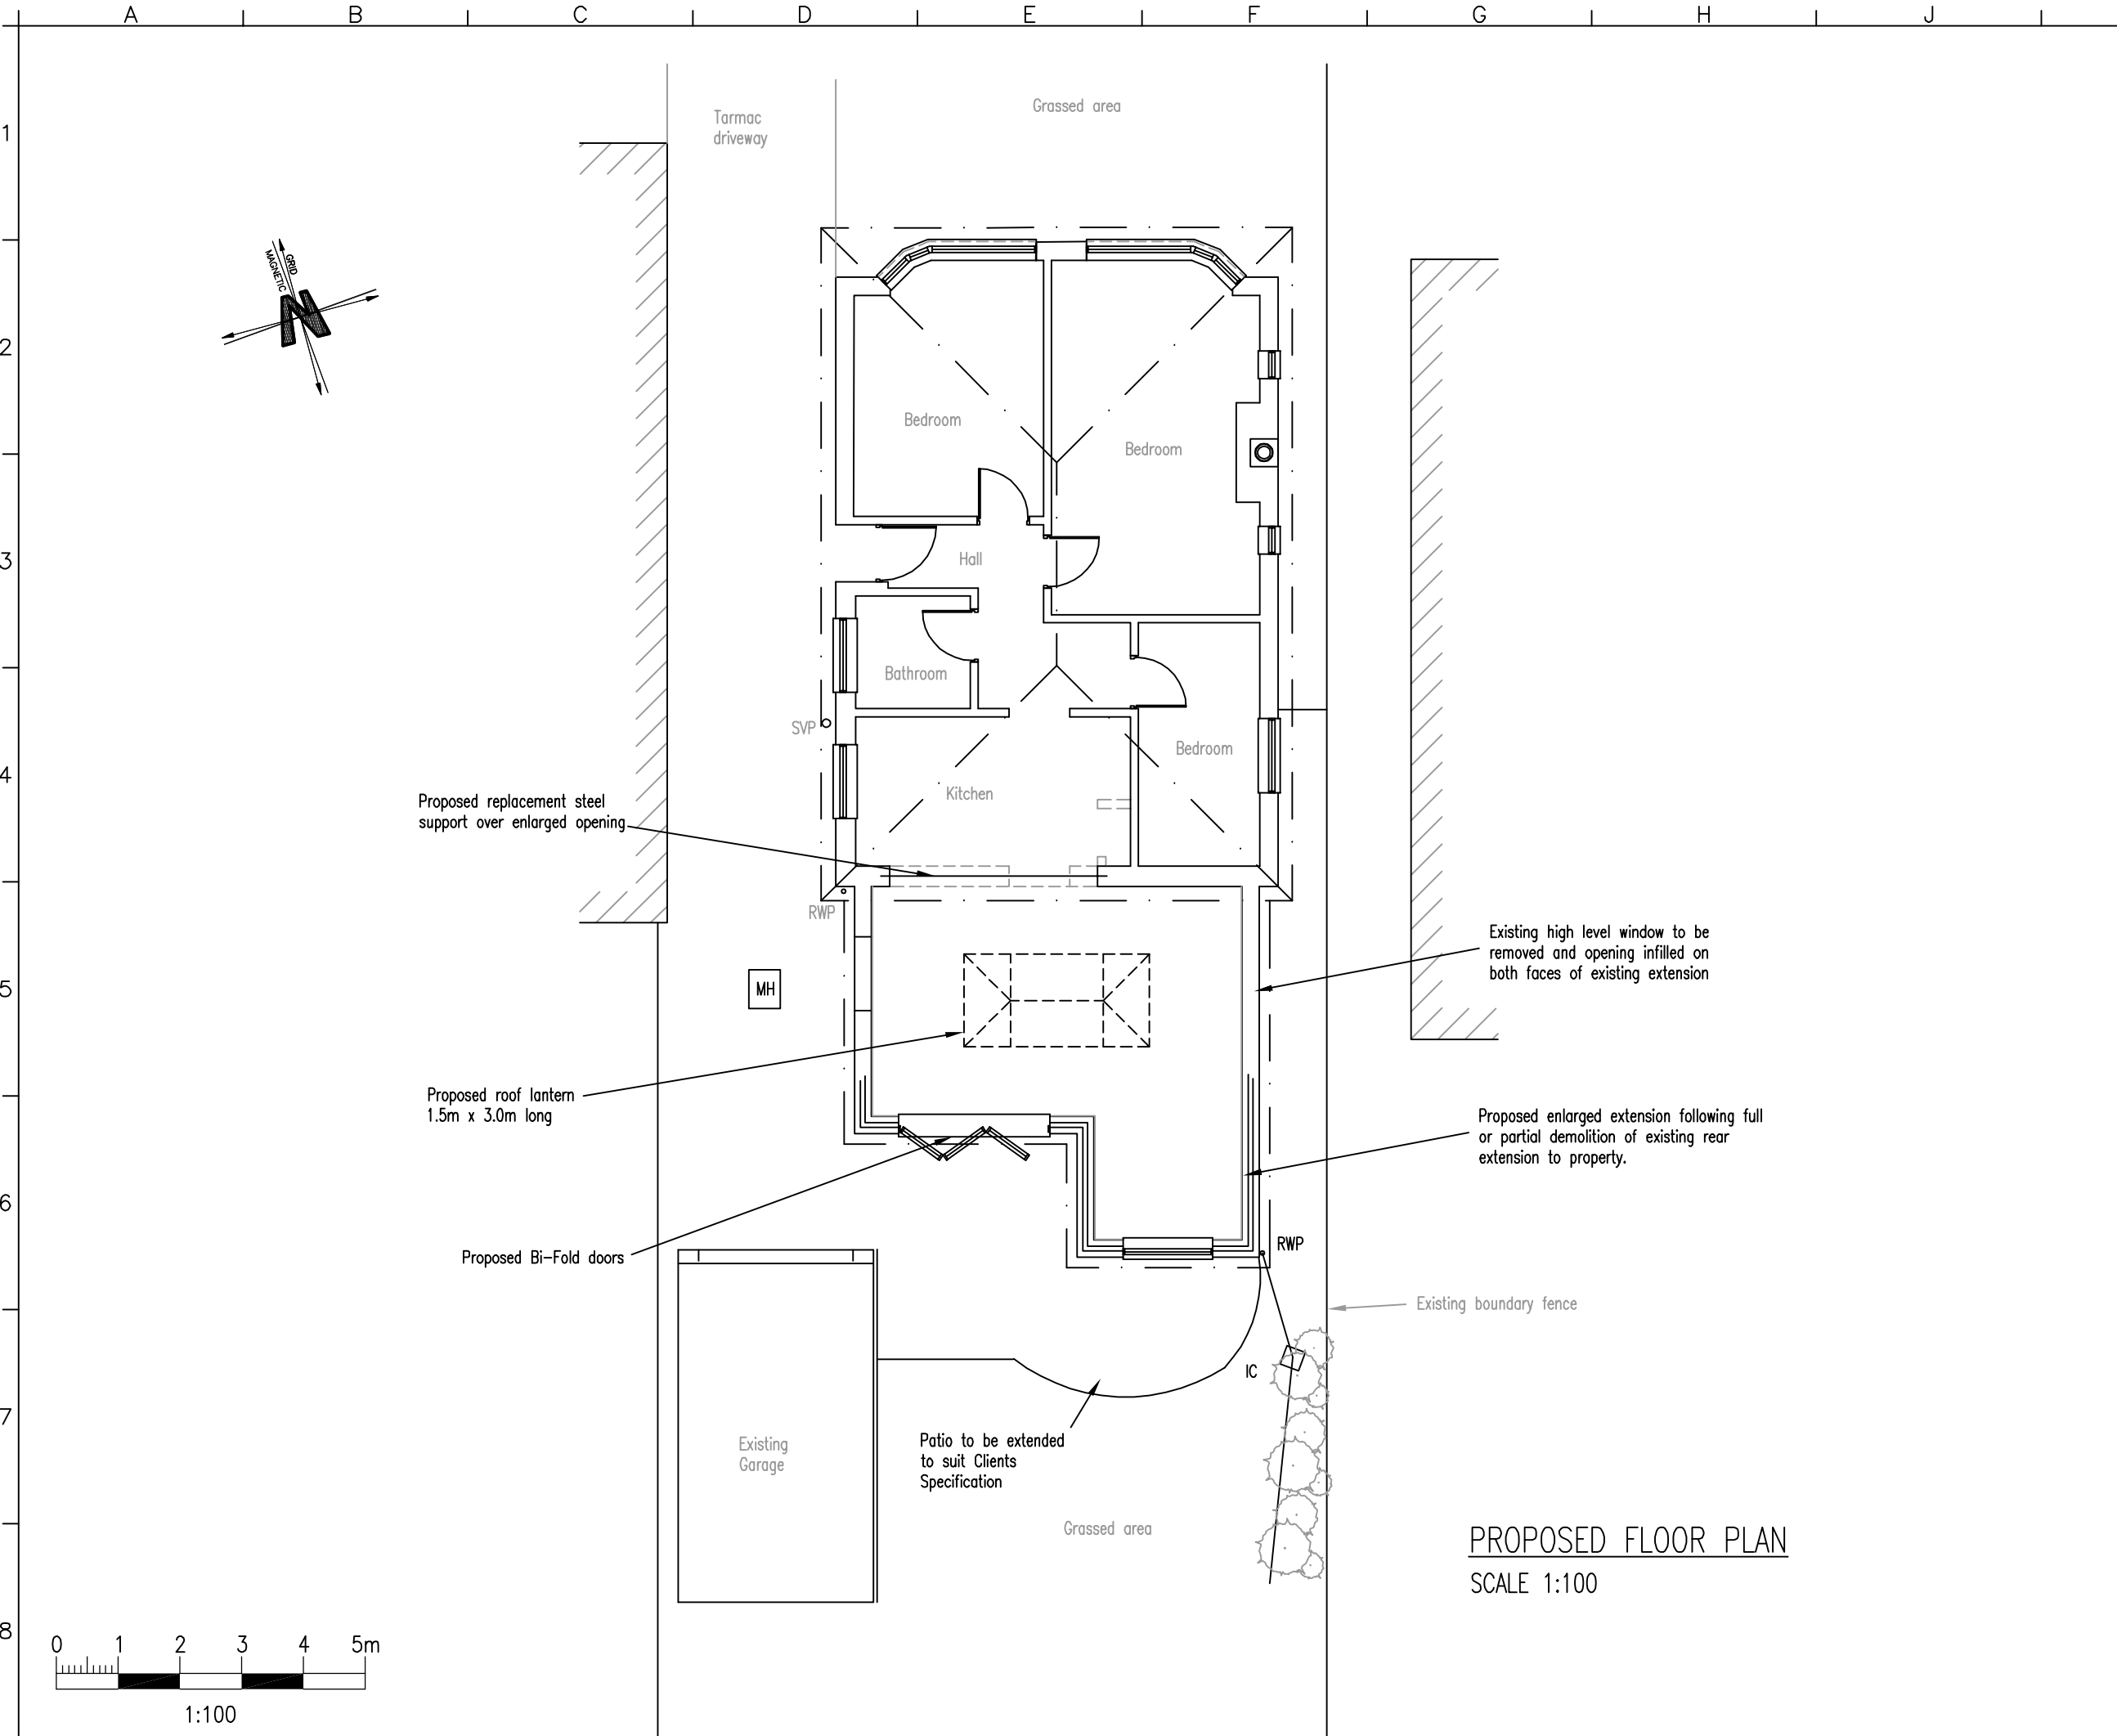

NOTES
1.1 Do not scale this drawing.
1.2 All dimensions are in mm unless otherwise specified.
1.3 Assume all site details are existing unless otherwise specified.
1.4 All steelwork to be finished in accordance with project specification

C	Date 03/10/24	Planning Issue	Ch'd	Approv
Mn	Drawn NUG			
B	Date 30/09/24	Planning Issue	Ch'd	Approv
Mn	Drawn NUG			
A	Date 20/09/24	Planning Issue	Ch'd	Approv
Mn	Drawn NUG			

**NG Draughting
Services Limited**
Gardenstown, Durley Brook Road, Durley, Southampton SO32 2AR
MOB: 07717 825145

Site name & Address:
16 CUCKOO BUSHES LANE
CHANDLERS FORD
SOUTHAMPTON
SO53 1JX

Title:

PROPOSED FLOOR PLAN

Purpose of issue:

PLANNING

Drawing no:

041/004

Job no:

Site co-ordinates:

Issue:	Scale:	AS SHOWN	Ch'd:	Date:
C	Drn:	NUG	Approv:	Date:
		Sept 2024		