



Proposed Front Elevation - Scale 1:100

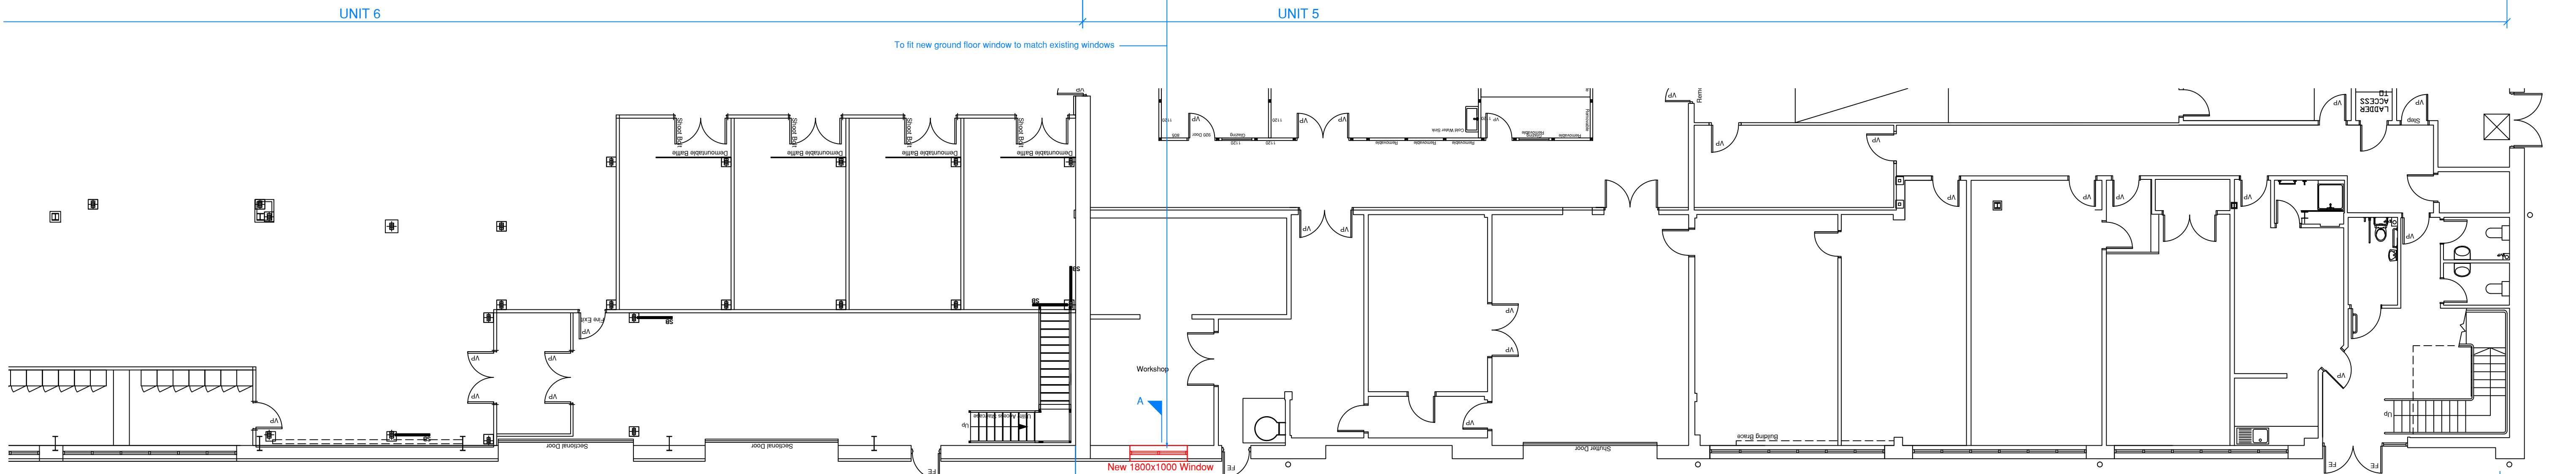

Proposed Building Plan Detail - Scale 1:100

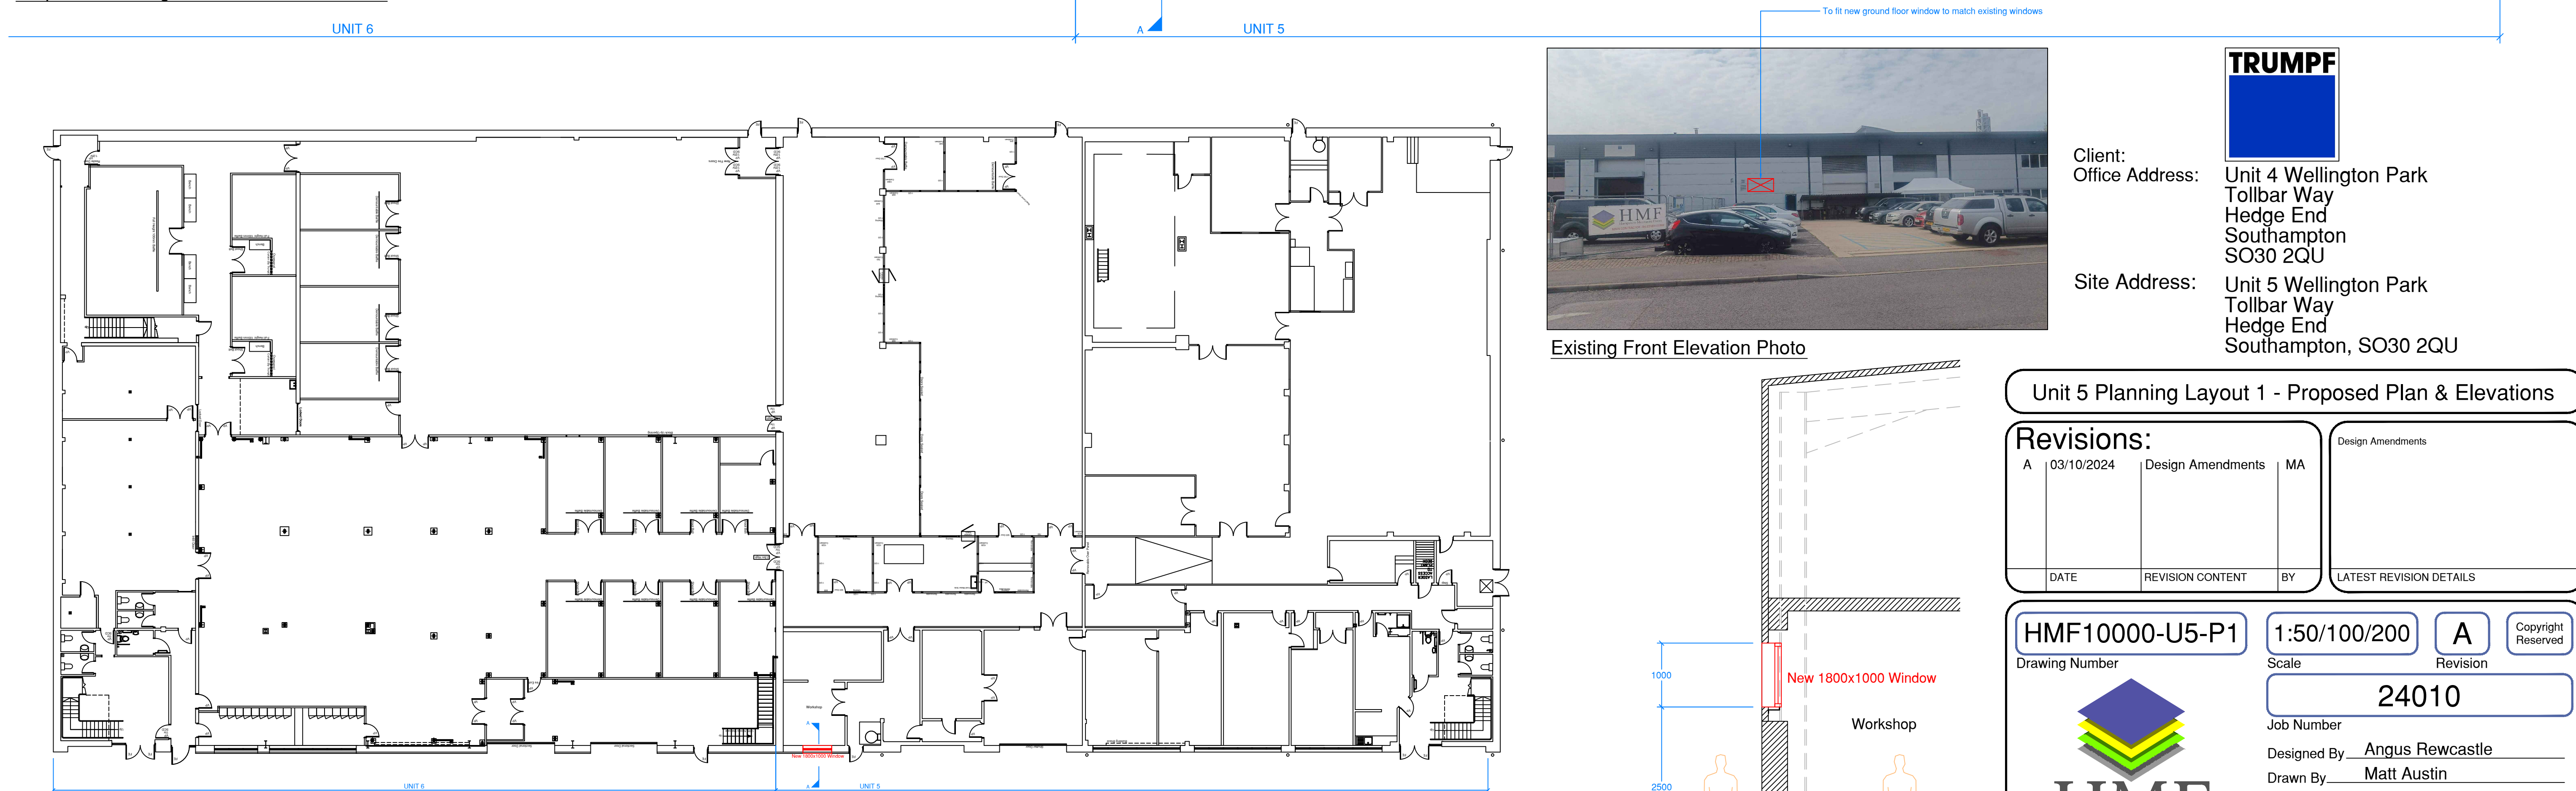

Proposed Building Plan - Scale 1:200


0m 1m 2m 3m 4m 5m
Scale @ 1:50 @A1

0m 1m 2m 3m 4m 5m
Scale @ 1:100 A1


0m 5m
Scale @ 1:200 A1



Existing Front Elevation Photo

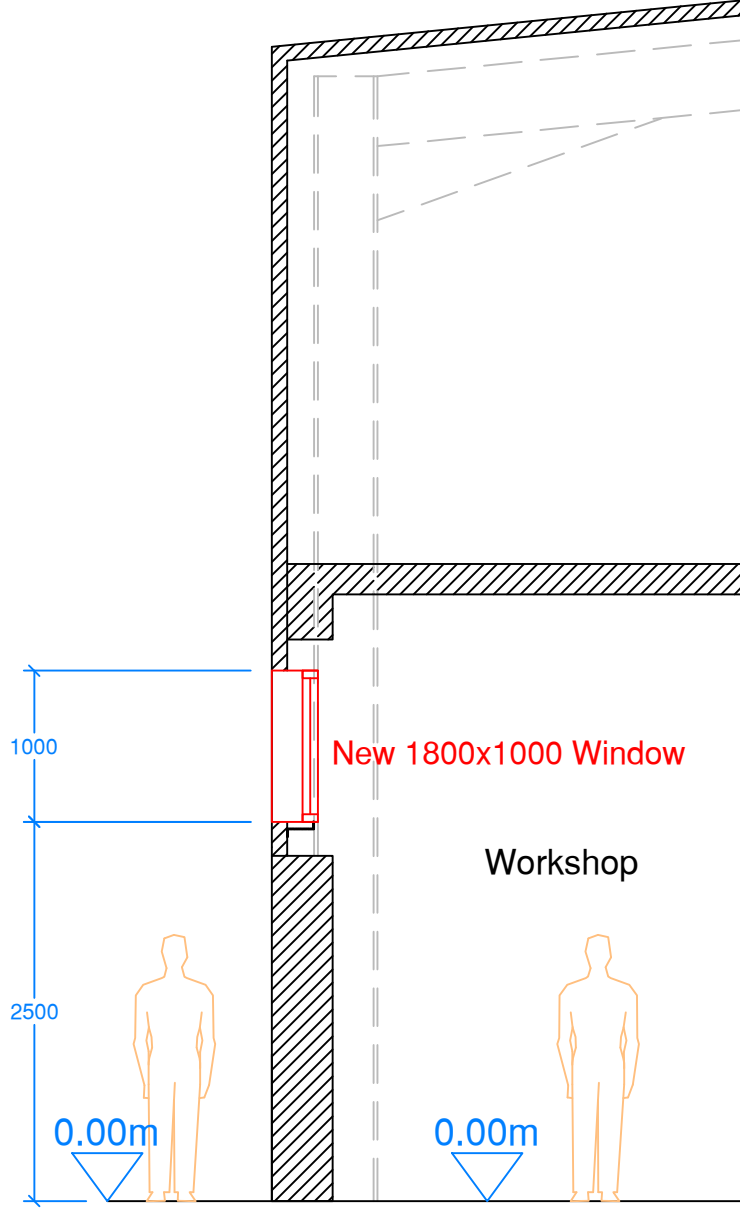

Proposed Section A-A - Scale 1:50

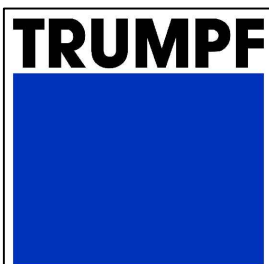

Client:
Office Address: Unit 4 Wellington Park
Tollbar Way
Hedge End
Southampton
SO30 2QU
Site Address: Unit 5 Wellington Park
Tollbar Way
Hedge End
Southampton, SO30 2QU

Unit 5 Planning Layout 1 - Proposed Plan & Elevations

Revisions:

DATE	REVISION CONTENT	BY
A	03/10/2024	Design Amendments
MA		

Design Amendments


LATEST REVISION DETAILS

HMF10000-U5-P1
Drawing Number

1:50/100/200
Scale

A
Revision

Copyright
Reserved

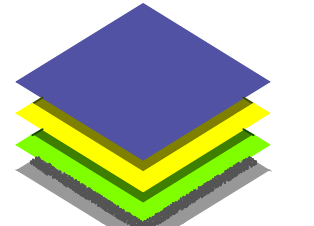

HMF
Hampshire Mezzanine Floors

Wickwood Road
Northampton
NN4 7JH
Tel: (0303) 8003 1000
Fax: (0303) 8003 0003
E-mail: design@hmf-uk.com
Internet: www.hmf-uk.com

Job Number
Designed By Angus Rewcastle
Drawn By Matt Austin
Date 8th August 2024

This drawing is the property of HMF Limited. It must not be copied without written consent and must be returned on request. The information shown on it is to be regarded as confidential and must not be disclosed to any third party without the utmost care is taken to ensure the accuracy of the data and design details contained herein. They are provided in the understanding that the company shall under no circumstances be liable for any injuries, expenses or other losses which may in any way be attributed to the use or adoption of such data and or design details.

Partitioning Suspended Ceilings Racking Shelving Conveyors Building Works Flooring Electrical