

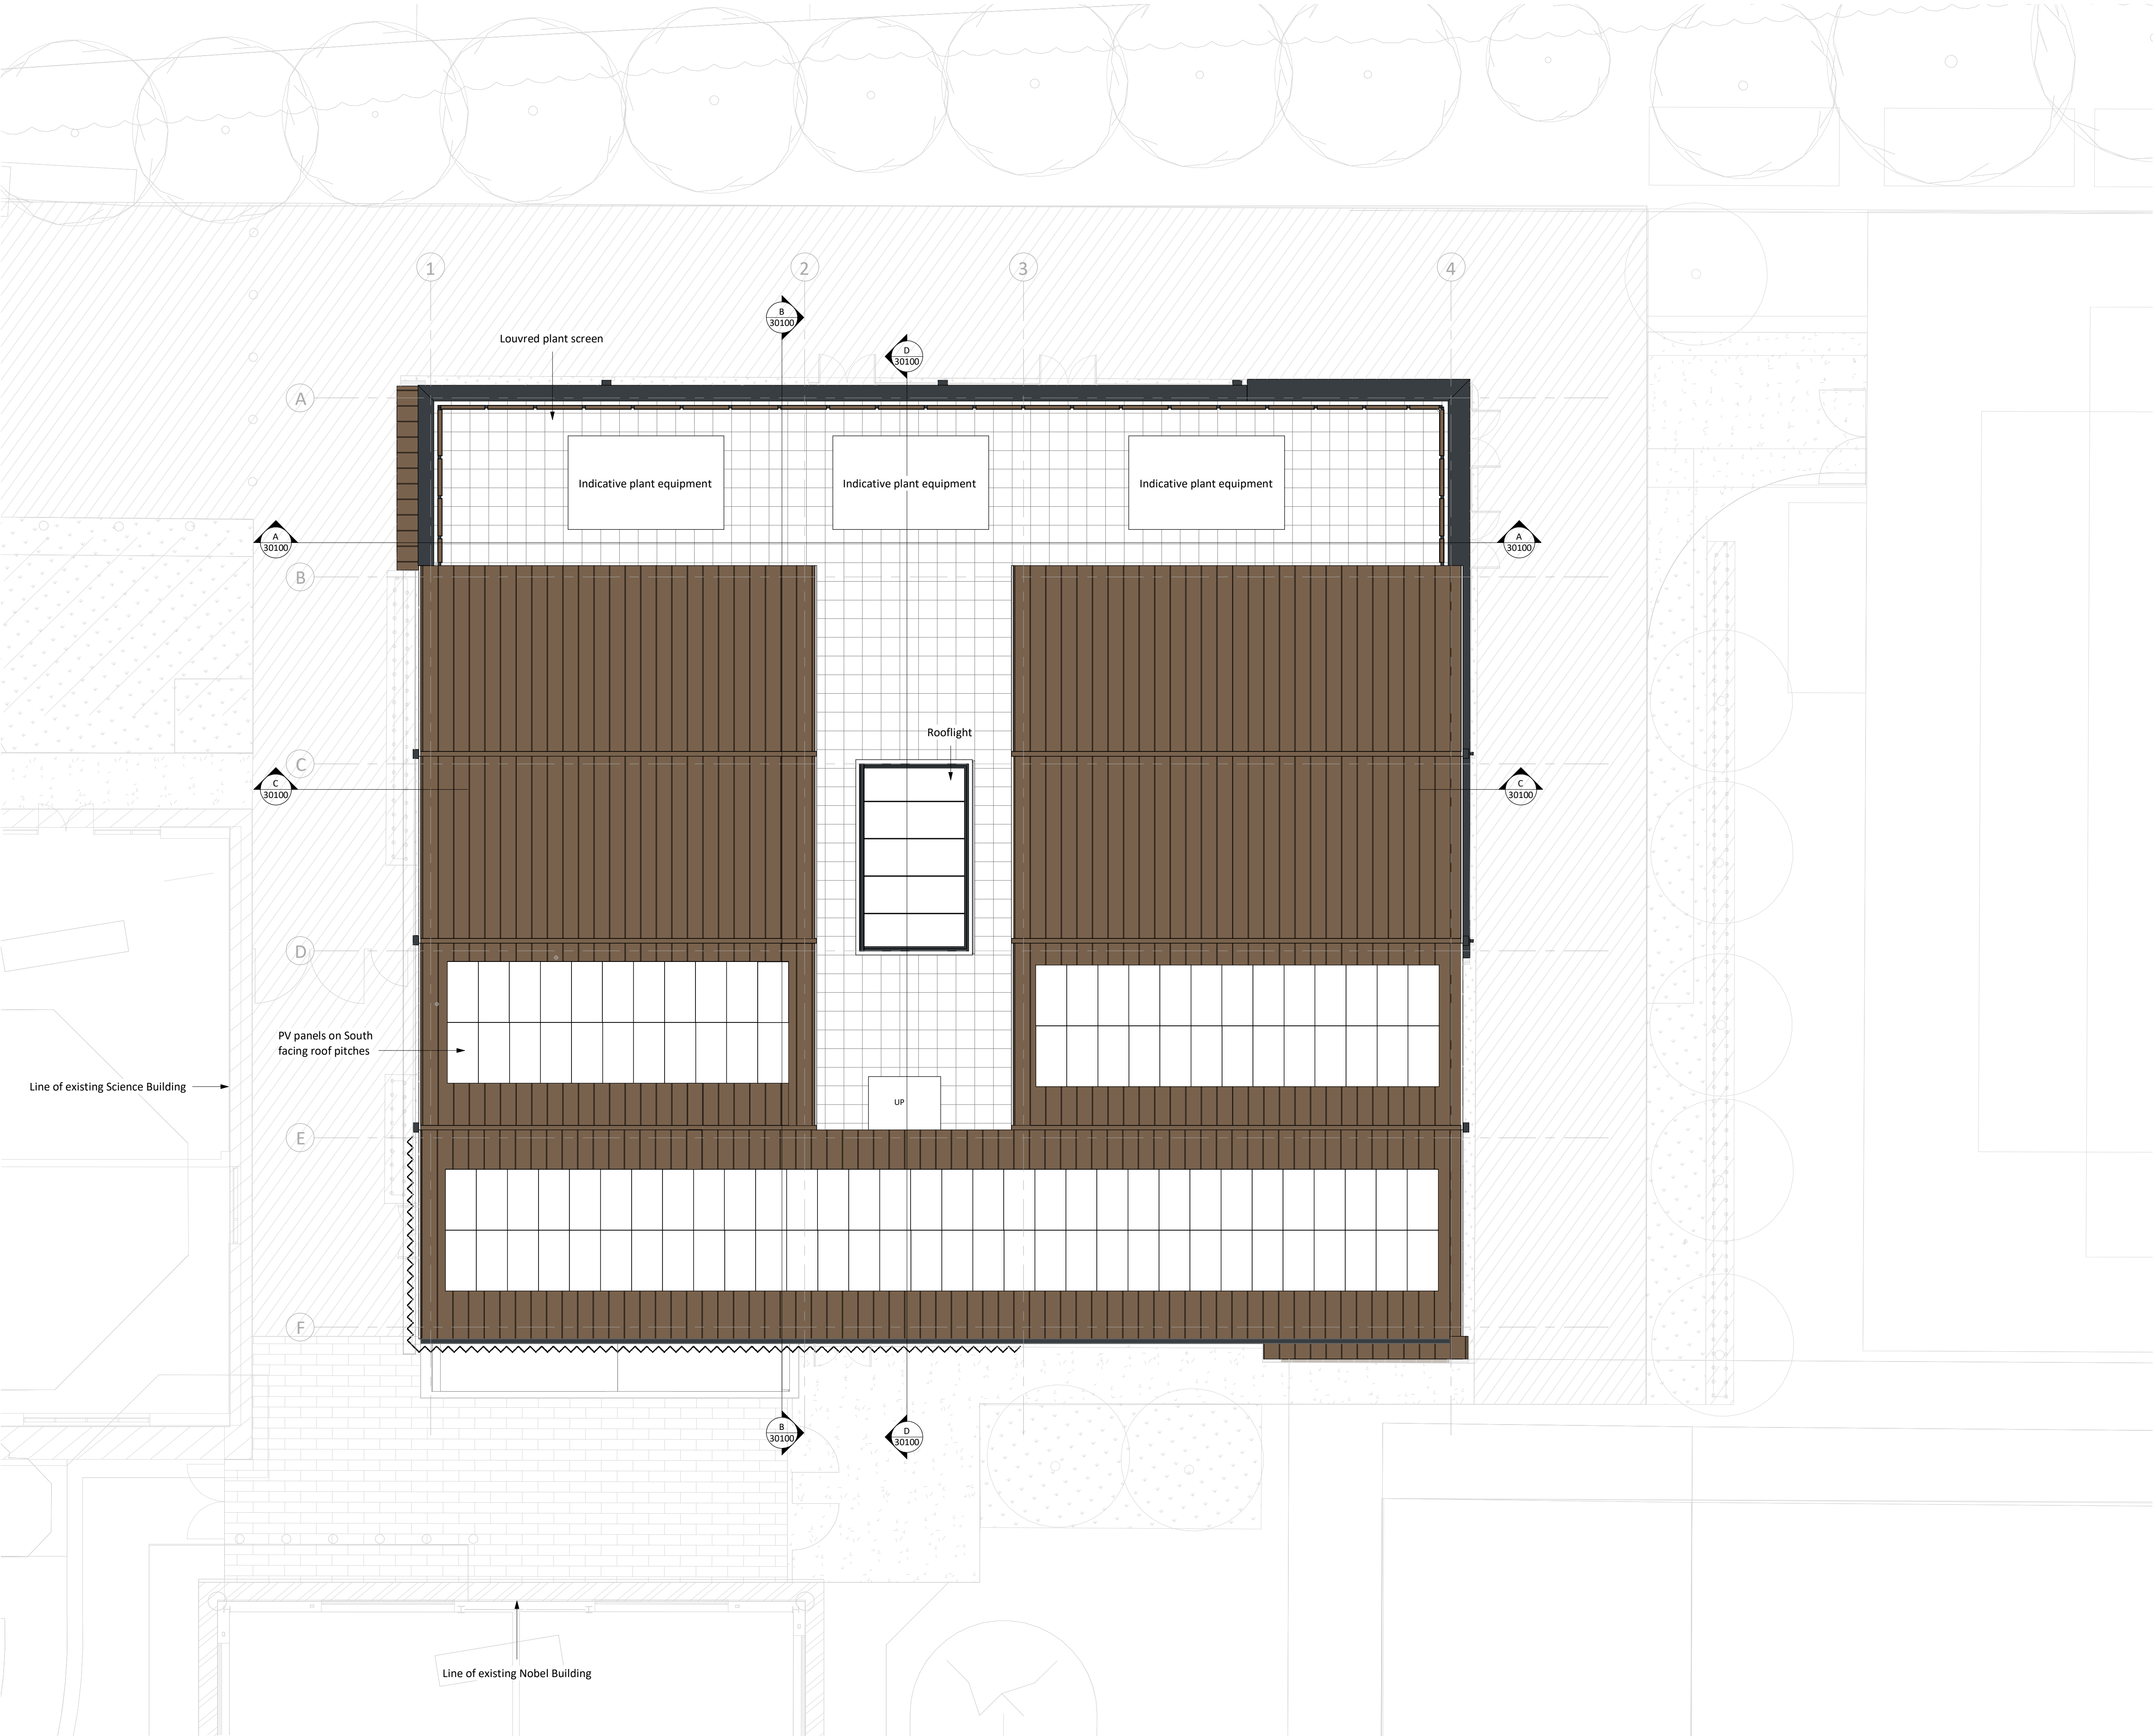


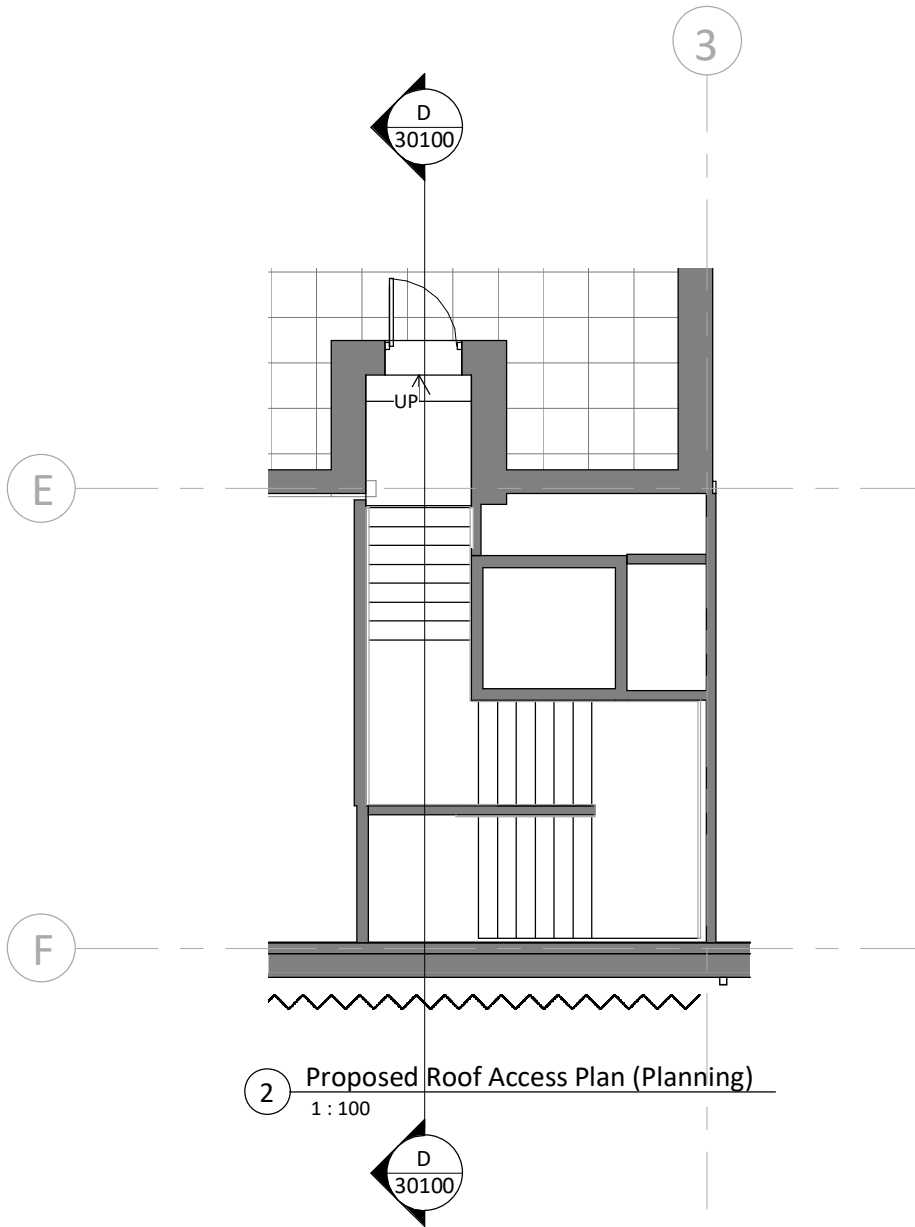

Proposed Roof Plan (Planning)
1 : 100

Responsibility is not accepted for errors made by others in scaling from this drawing.
All construction information should be taken from figured dimensions only.

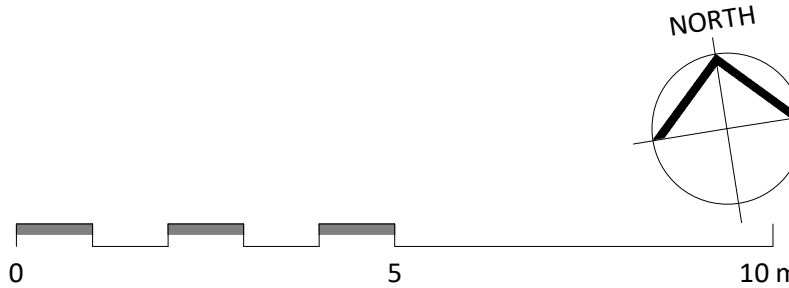

PL PL03 08/10/2024 NMA Update
PL PL02 13/09/2024 NMA Issue
PL PL01 16/12/2022 Planning Issue

STATUS	REV	DATE	DESCRIPTION
--------	-----	------	-------------

CLIENT
Barton Peveril College

REVISED BY
VG

CHECKED BY
JW

ORIGINATOR NO
155652

Amiri
CONSTRUCTION

CONSULTANT
STRIDE TREGLOWN
www.stridetreglown.com © Stride Treglown Limited ;;

PROJECT
BPC School of Art and Design
Chestnut Ave, Eastleigh, SO50 5ZA

DRAWING TITLE
Proposed Roof General Arrangement Plan

STATUS CODE
PL : Authorized and accepted

SCALE
1 : 100@A1

DRAWING USAGE: NMA Issue

PROJECT - ORIGINATOR - VOLUME - LEVEL - TYPE - ROLE - CLASS - NUMBER

155652-STL-00-02-DR-A-10003

STATUS _ REVISION

PL_PL03