




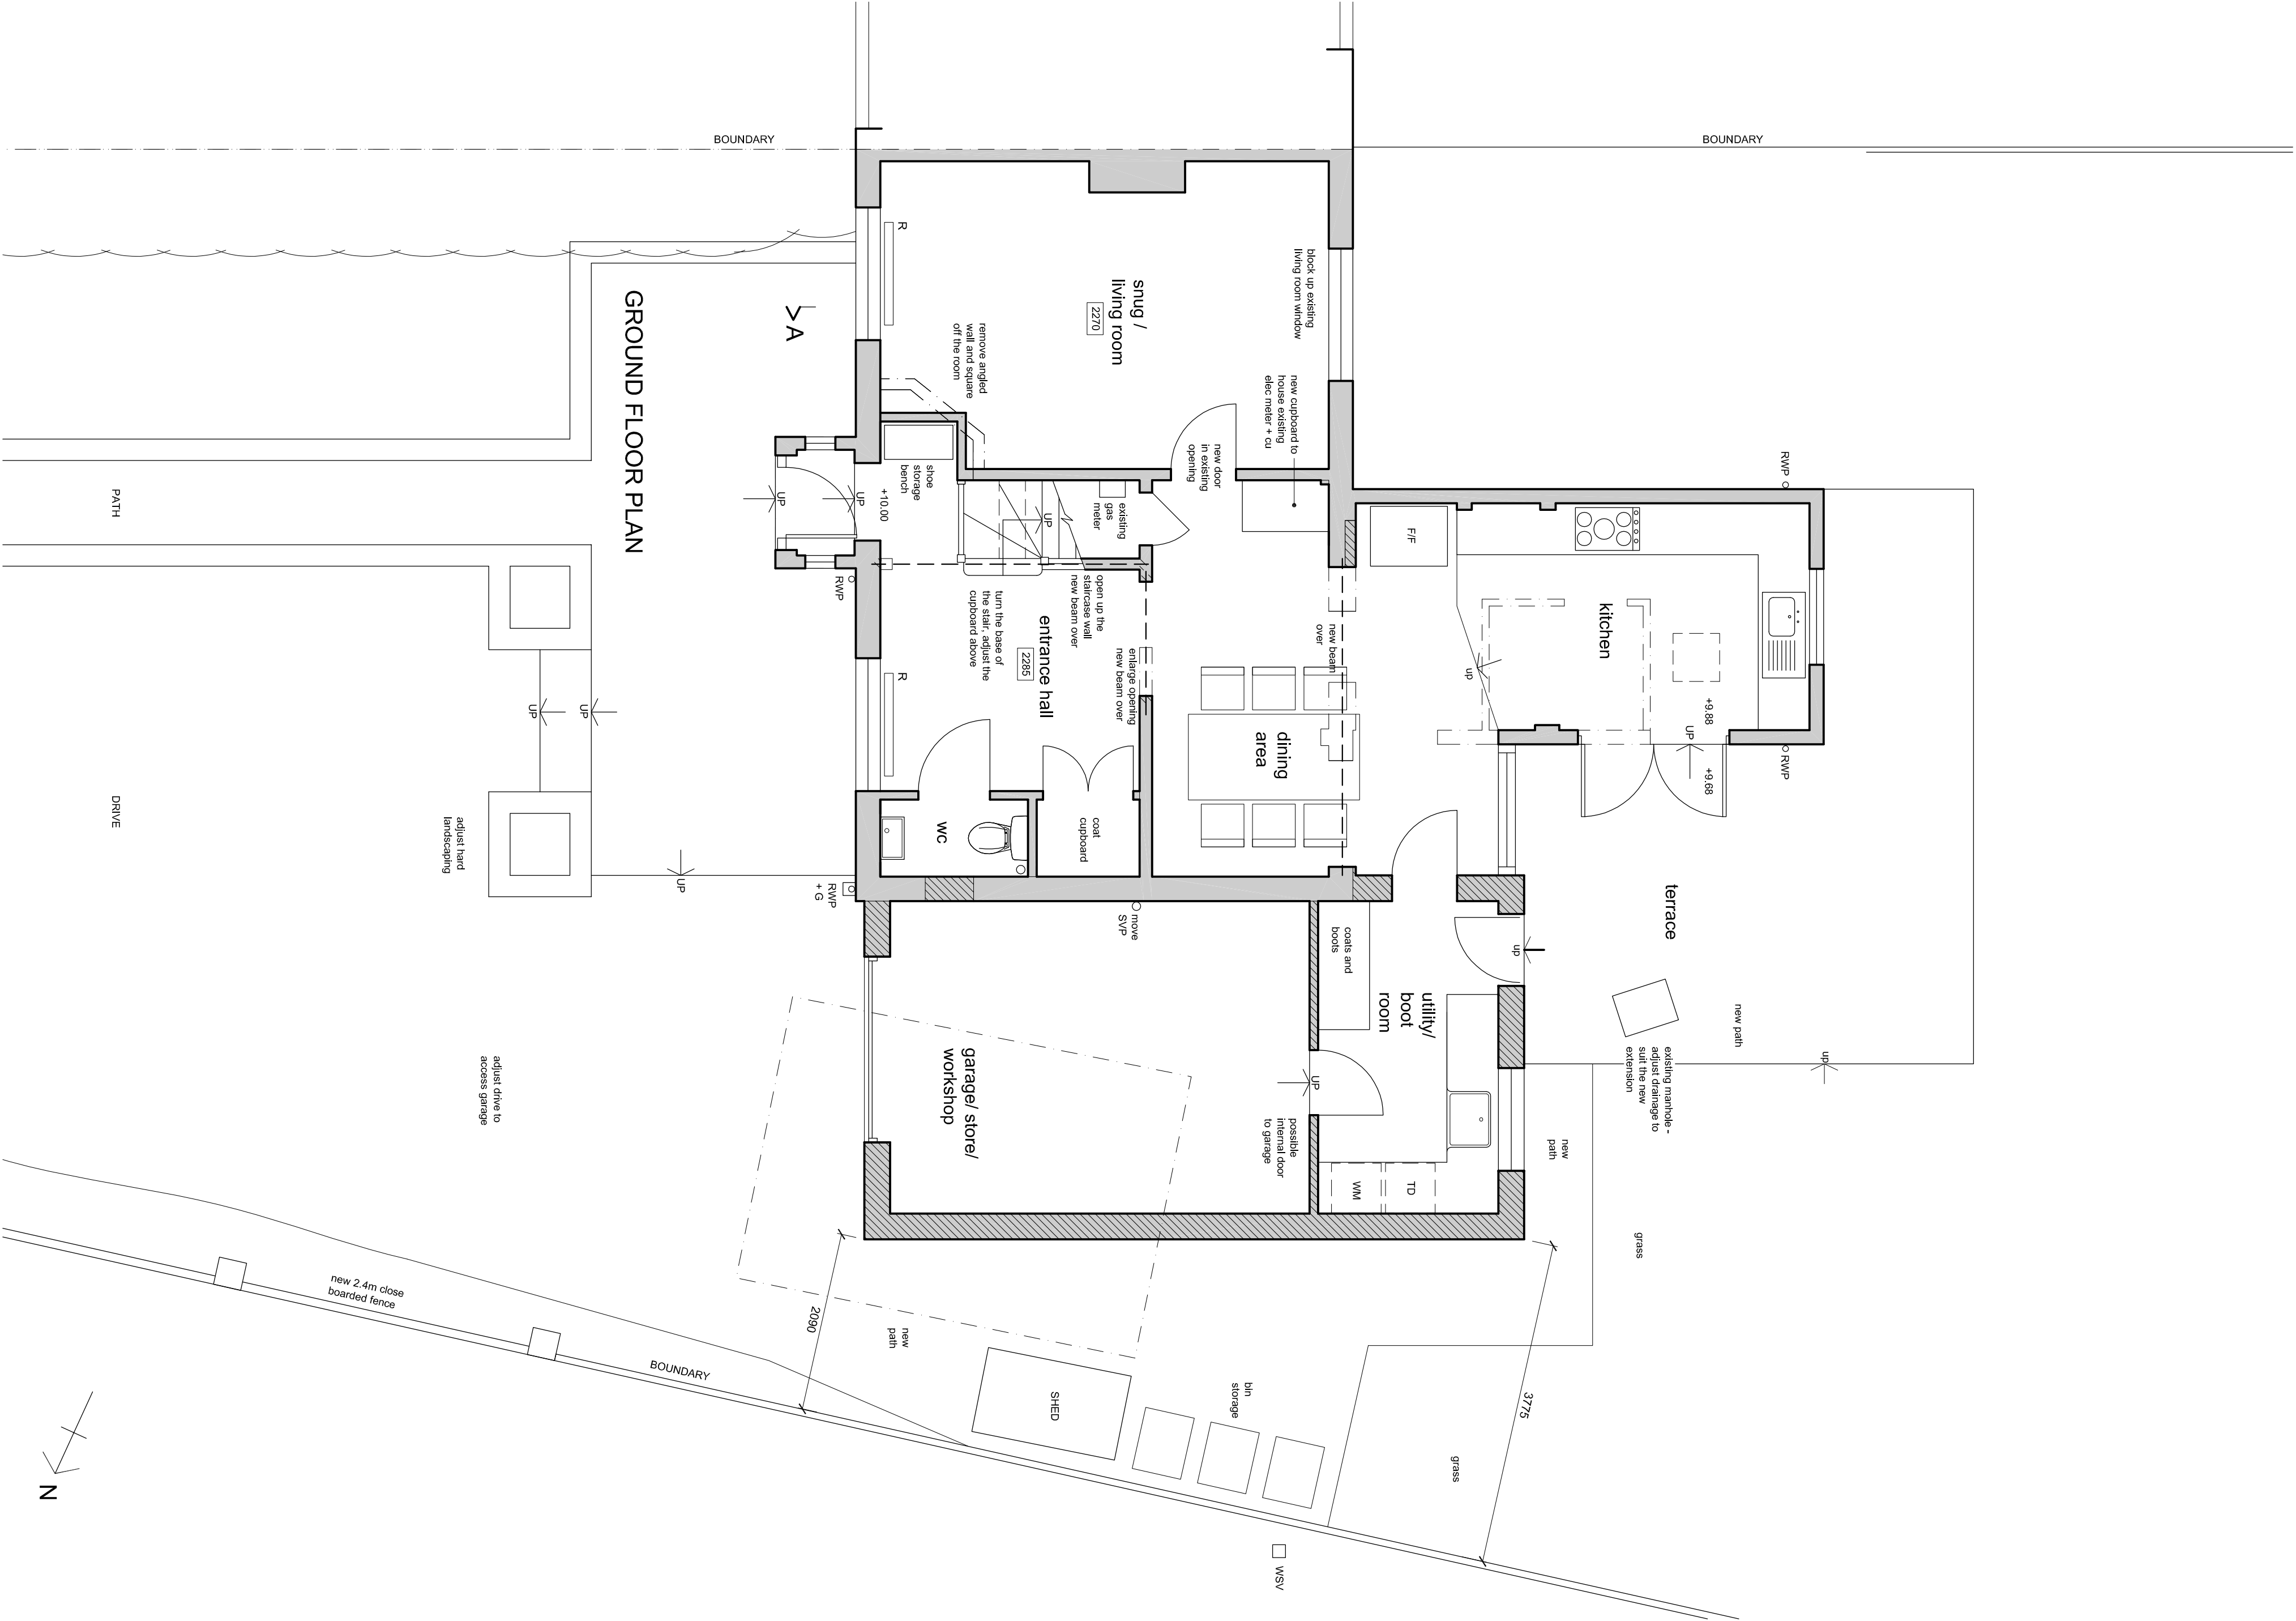

REVISIONS:
1. 17/05/2024 - Amendments for planning
2. 08/09/2024 - Extension reduced in width and set back from the main house.

 


FIRST FLOOR PLAN

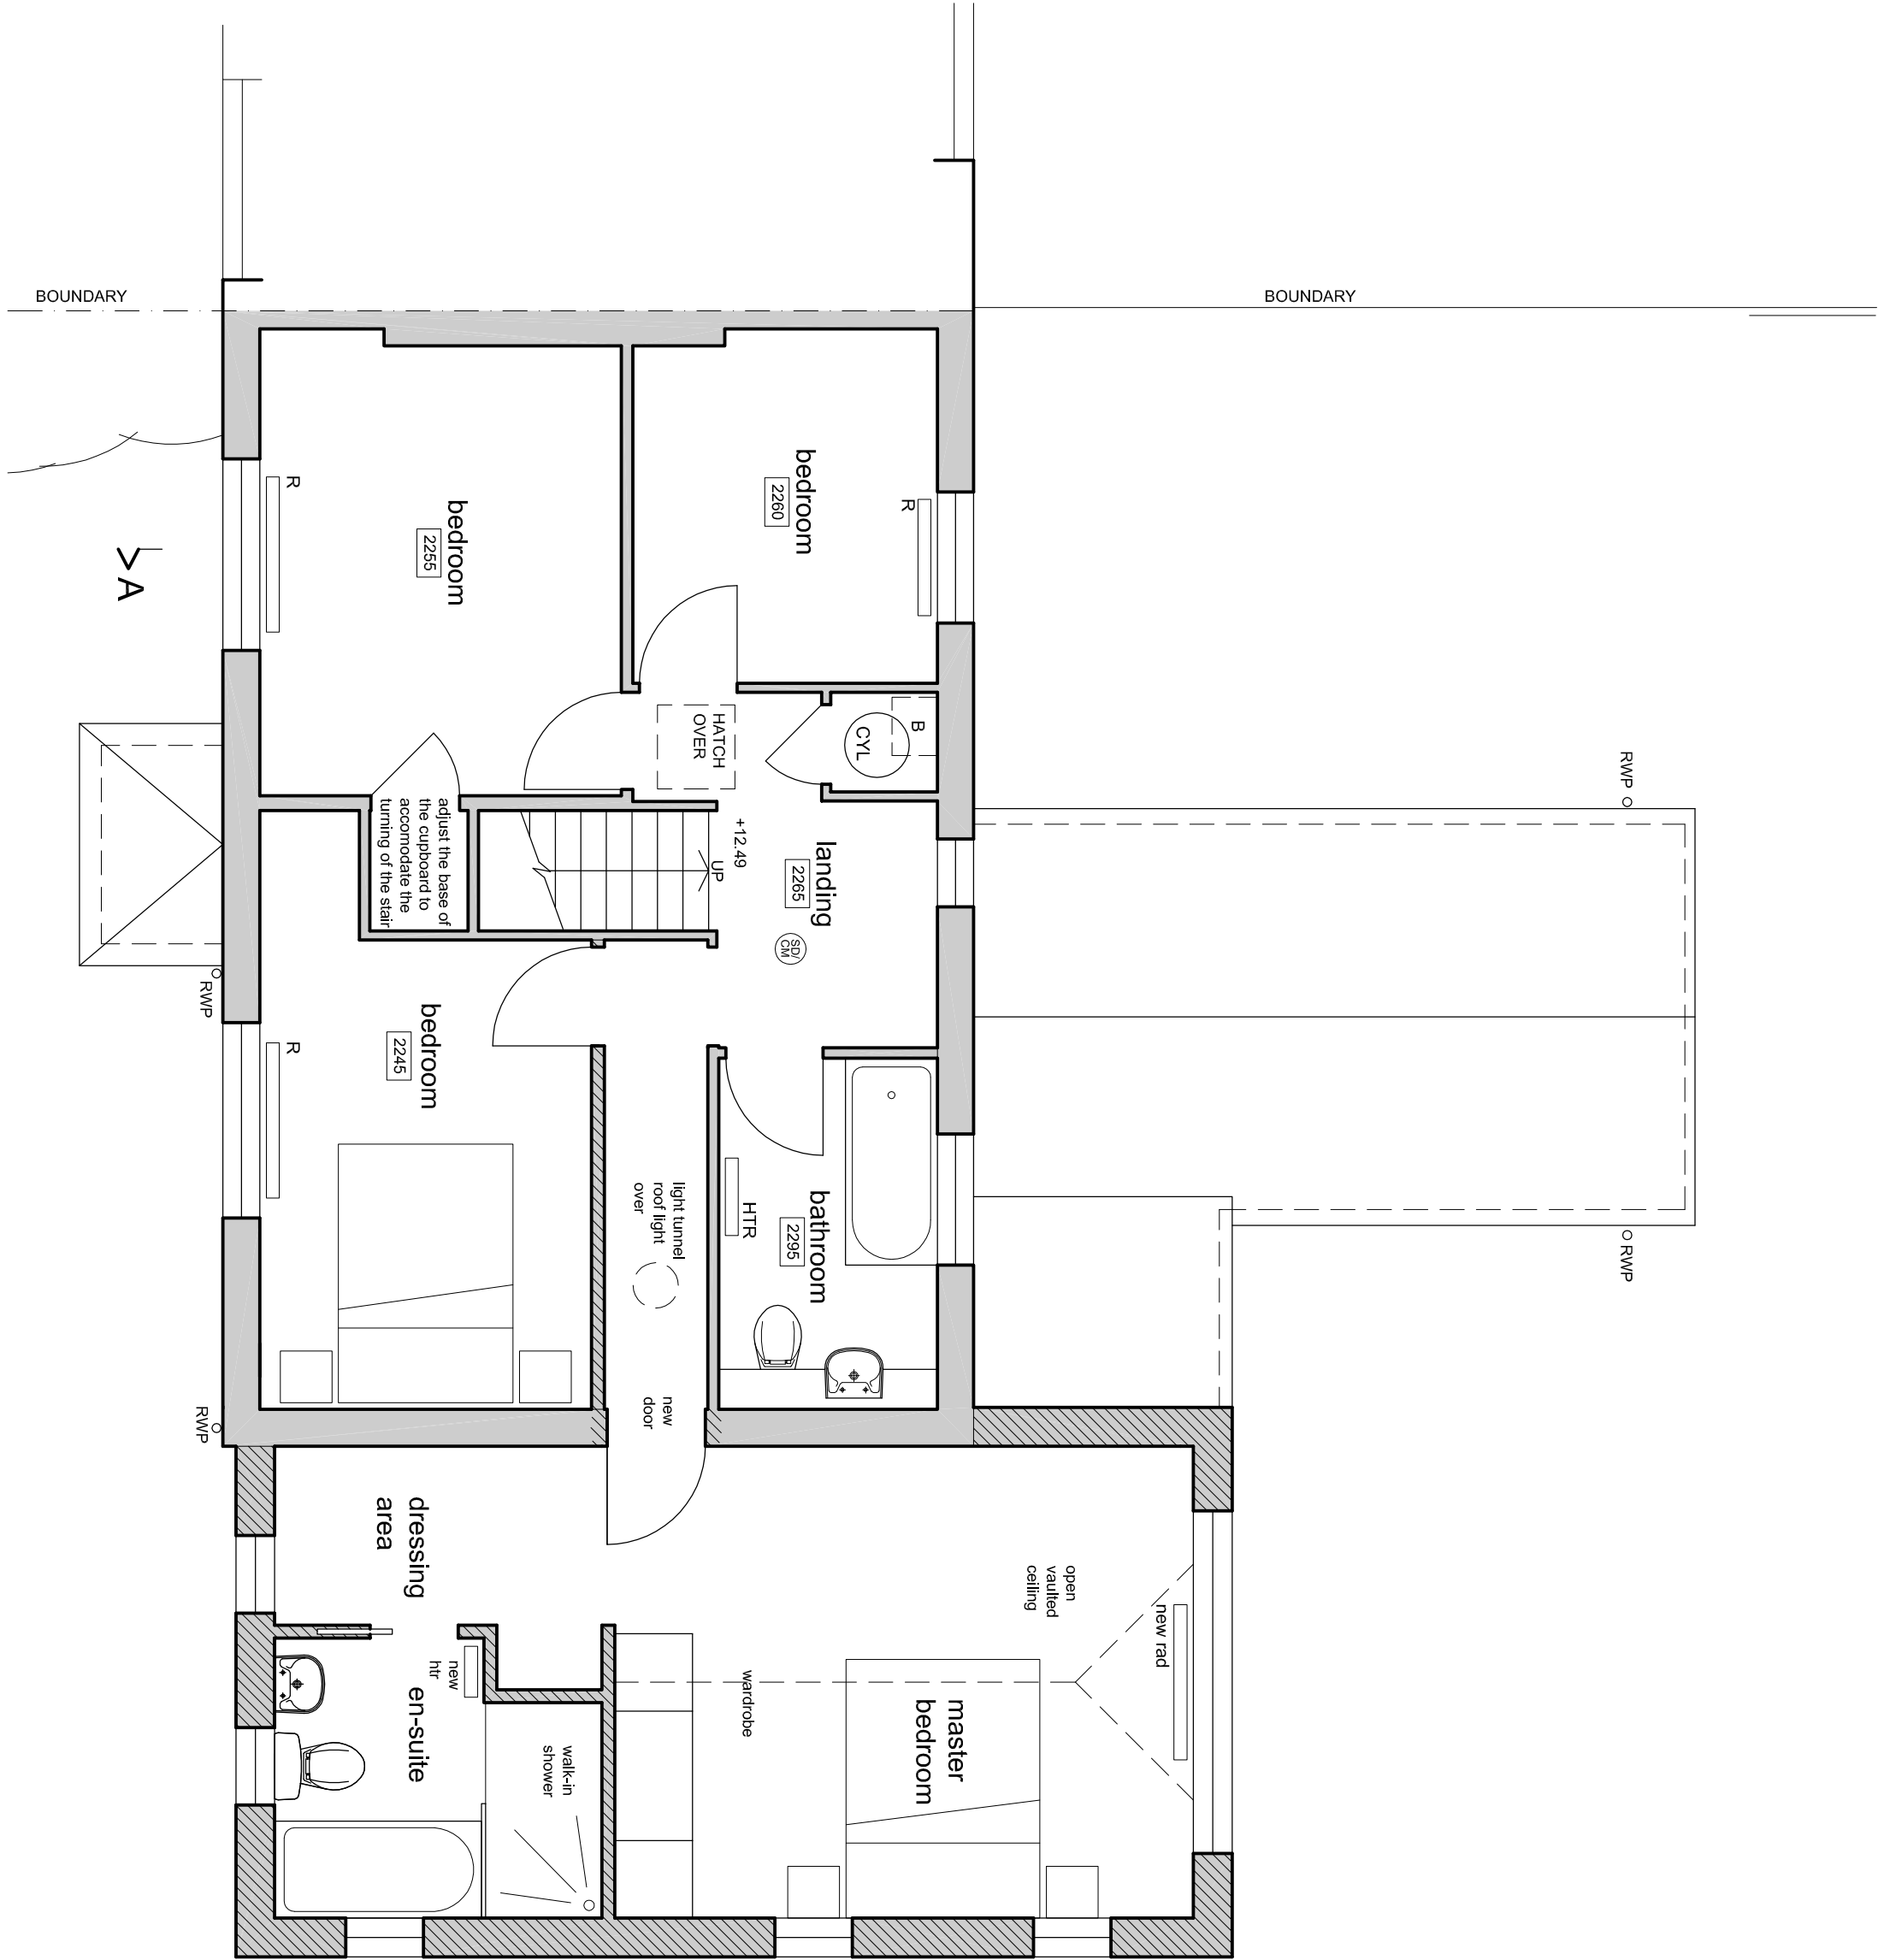

ROOF PLAN

SCALE 1:100 @ A1, 1:200 @ A3

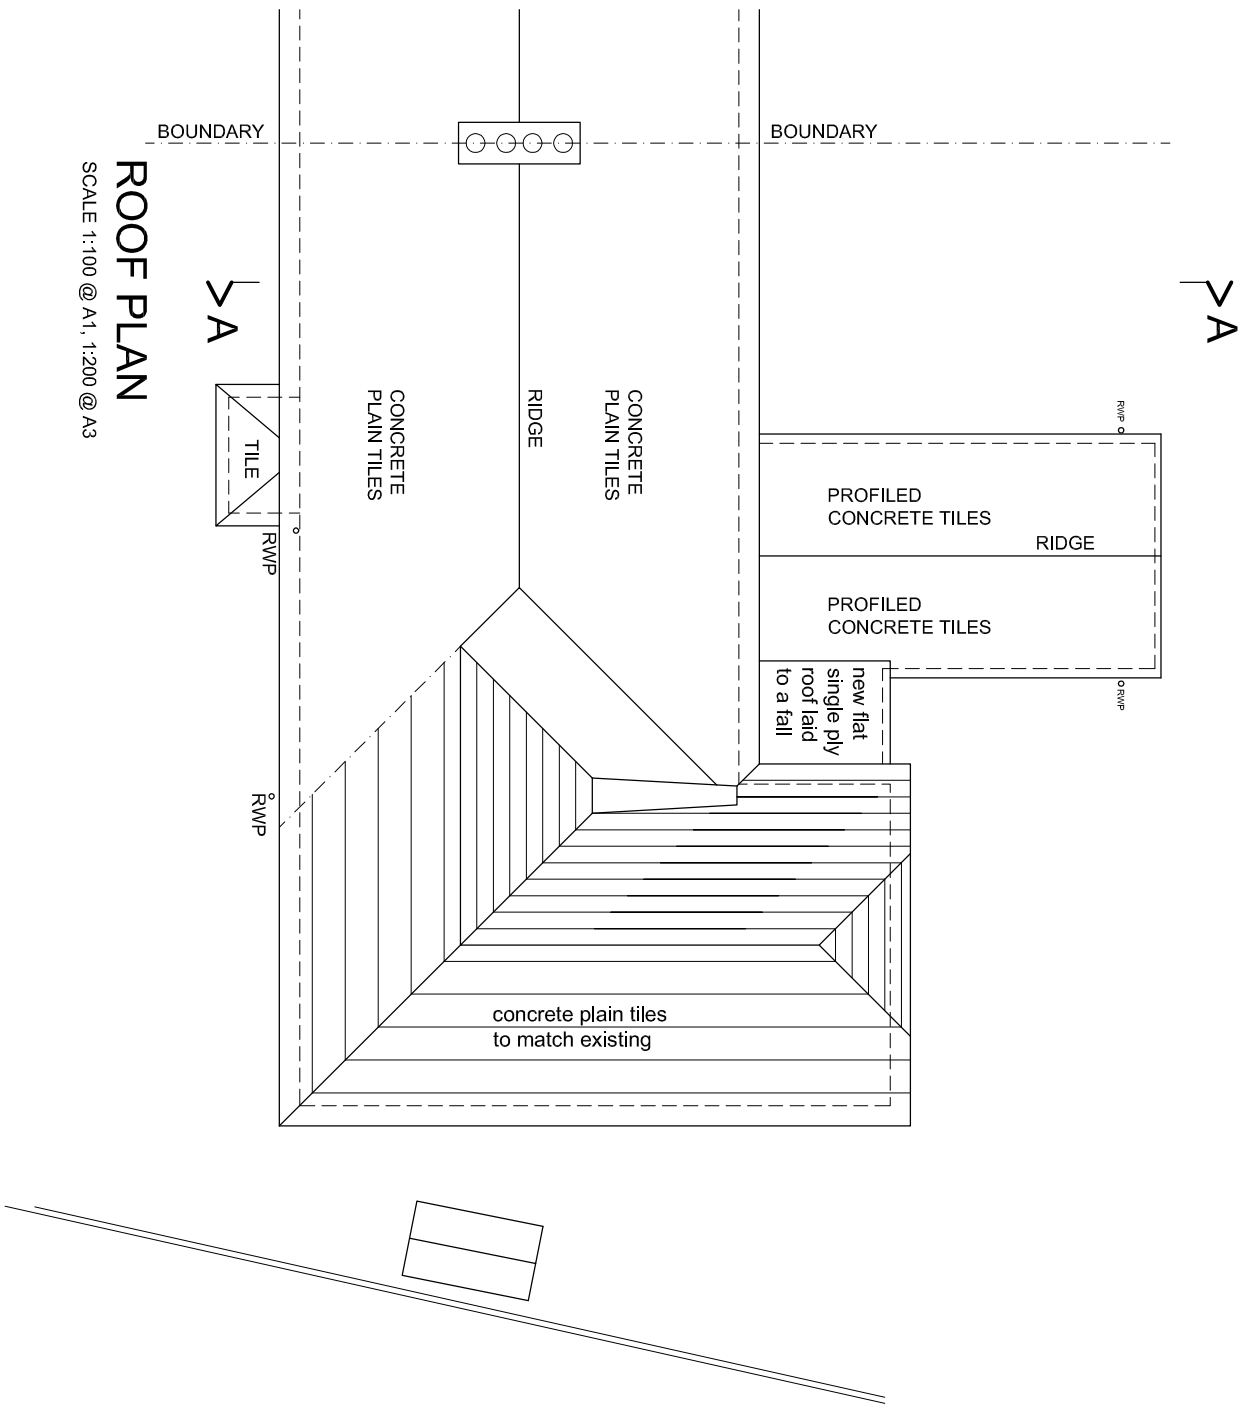

Sunstone

Design

ARCHITECTURAL
CONSULTANTS

T 01962 713873
F 01962 713873
E studio@sunstonedesign.co.uk
A The Garden House, Highridge
Road, Wyfold Woods SO21 1RL

7 SCOTLAND CLOSE
FAIR OAK

PROPOSED PLANS

JOB NO: 17_22 MAY 2024
SCALE: 1:50 + 1:100 @ A1

DRAWING NO: 12B