




North-East Elevation
(Facing Outdoor Play Area)
- As Proposed 1:100

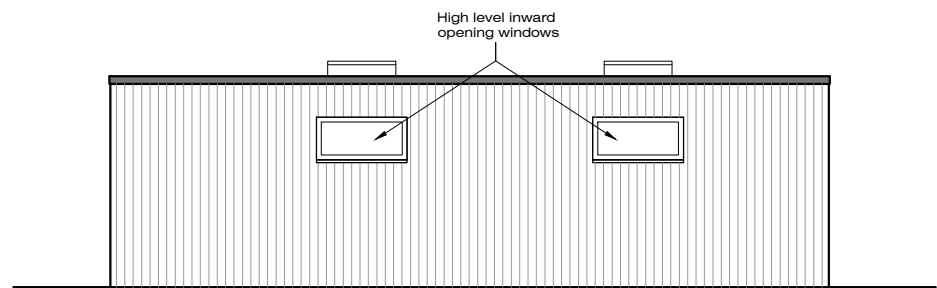



North-West Elevation - As Proposed 1:100

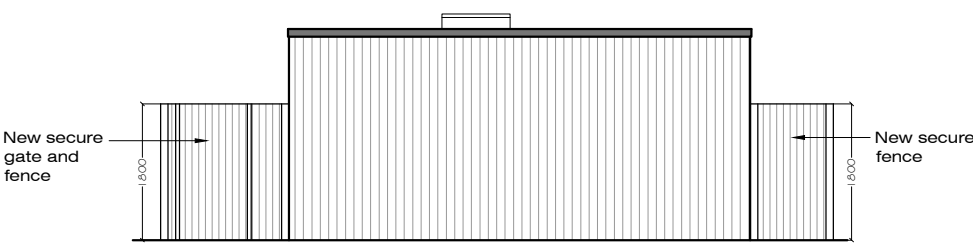

South-West Elevation
(Facing Car Parking)
- As Proposed 1:100

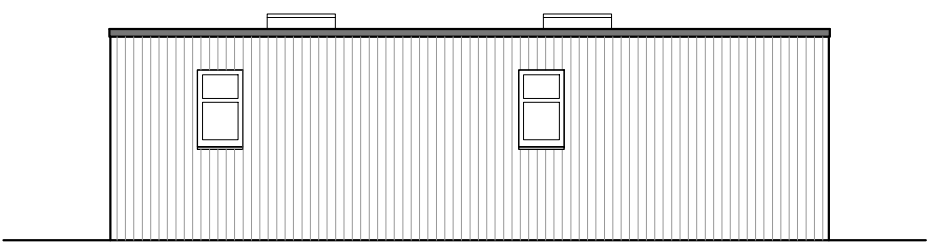

South-East Elevation - As Proposed 1:100

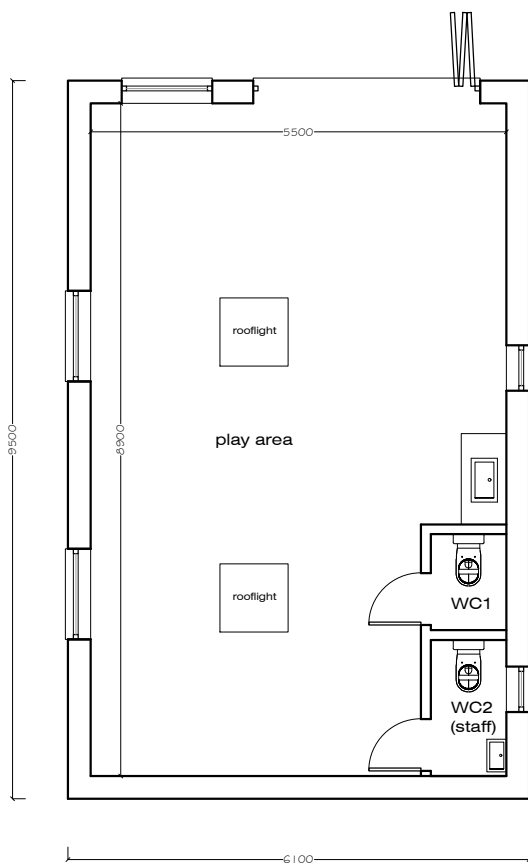 


Floor Plan - As Proposed 1:100




Site Plan - As Proposed 1:100

3no. secure bike
racks to be retained

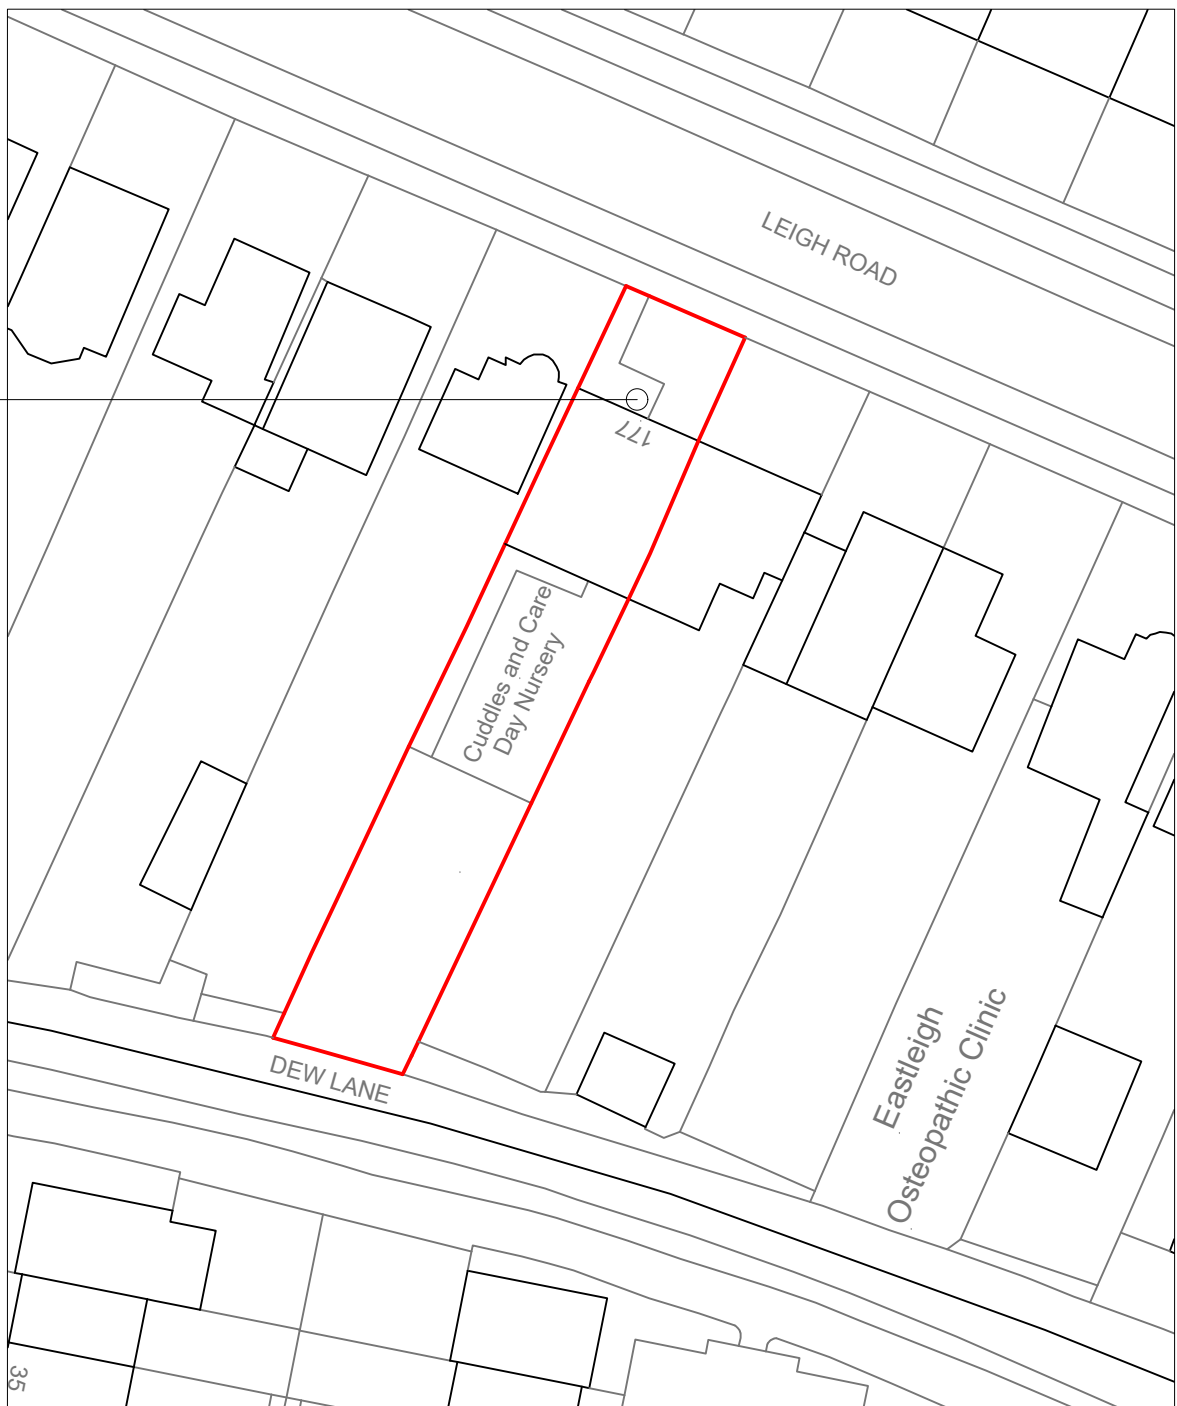

Block Plan - As Existing 1:500

Proposed single
storey building

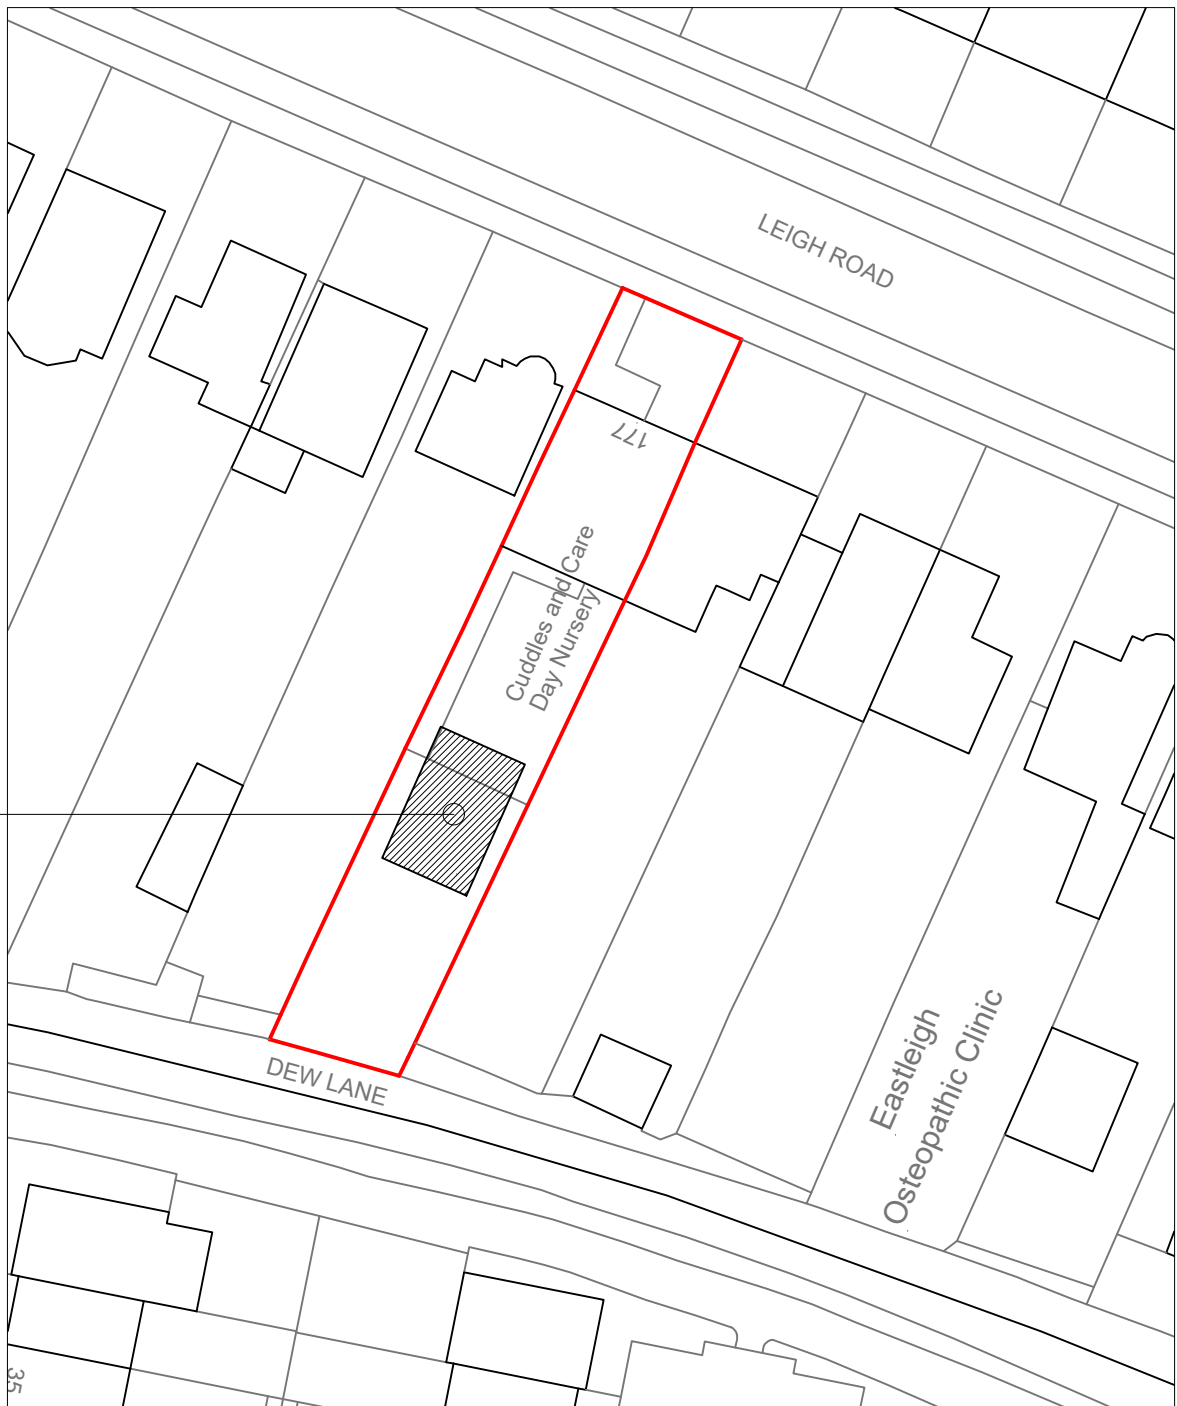

Block Plan - As Proposed 1:500

Wildern Architecture Ltd
The Hawthorns, 105 Dibles Road,
Warsash, Southampton, SO31 9JL
07920 260758

Project

Cuddles and Care Day Nursery, 177
Leigh Road, Eastleigh, SO50 9DW

Client

Cuddles and Care Day Nursery

B	3no. bike racks noted on block plan existing - Re-issued for Planning Application	NJ	11-10-24
A	Soakaway added to site plan - Re-issued for Planning Application	NJ	10-09-24
-	Issued for Planning Application	NJ	29-07-24
Rev.		By	Date

Title Plans and Elevations - As Existing and Proposed			
Date	July 24	Drawn By	NJ
Job No.	W24-012	Drawing No.	001
Scale	1:100 /500@A1	Revision	B