

General Notes


Scale from this drawing for planning purposes only.

Contractors are to check all dimensions on site prior to any construction work beginning.


This drawing, and all others associated with it, remain the property of King Architecture & Design and are not to be reproduced or amended without the written consent of King Architecture & Design.

Unauthorised use for any purpose is prohibited.

All work undertaken in collaboration with this drawing is to be undertaken to conform to current building regulations and all current building legislation, if divergencies from statutory requirements are shown on the drawings then these should be reported to King Architecture & Design immediately.

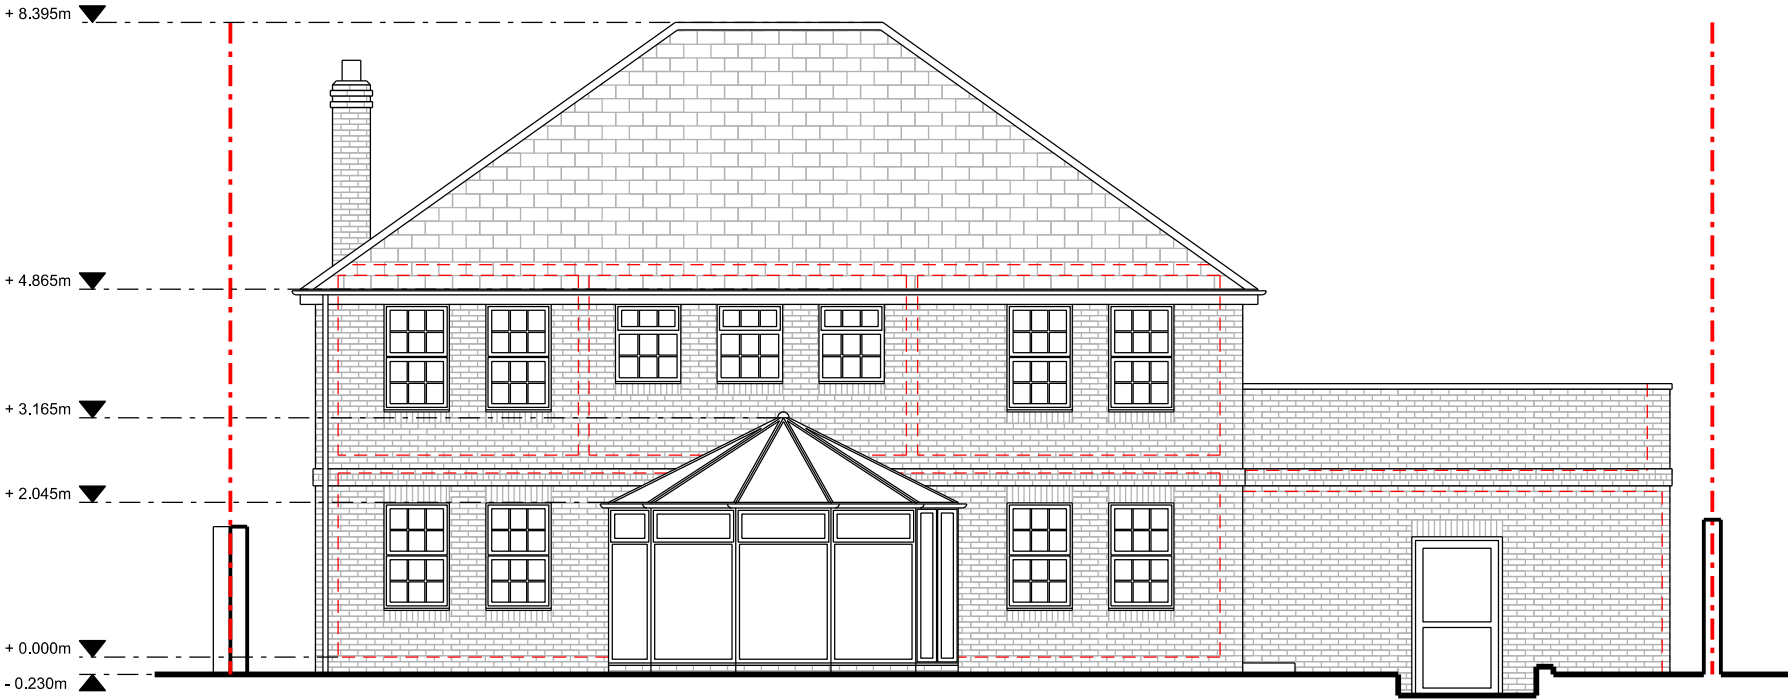

Rear Elevation

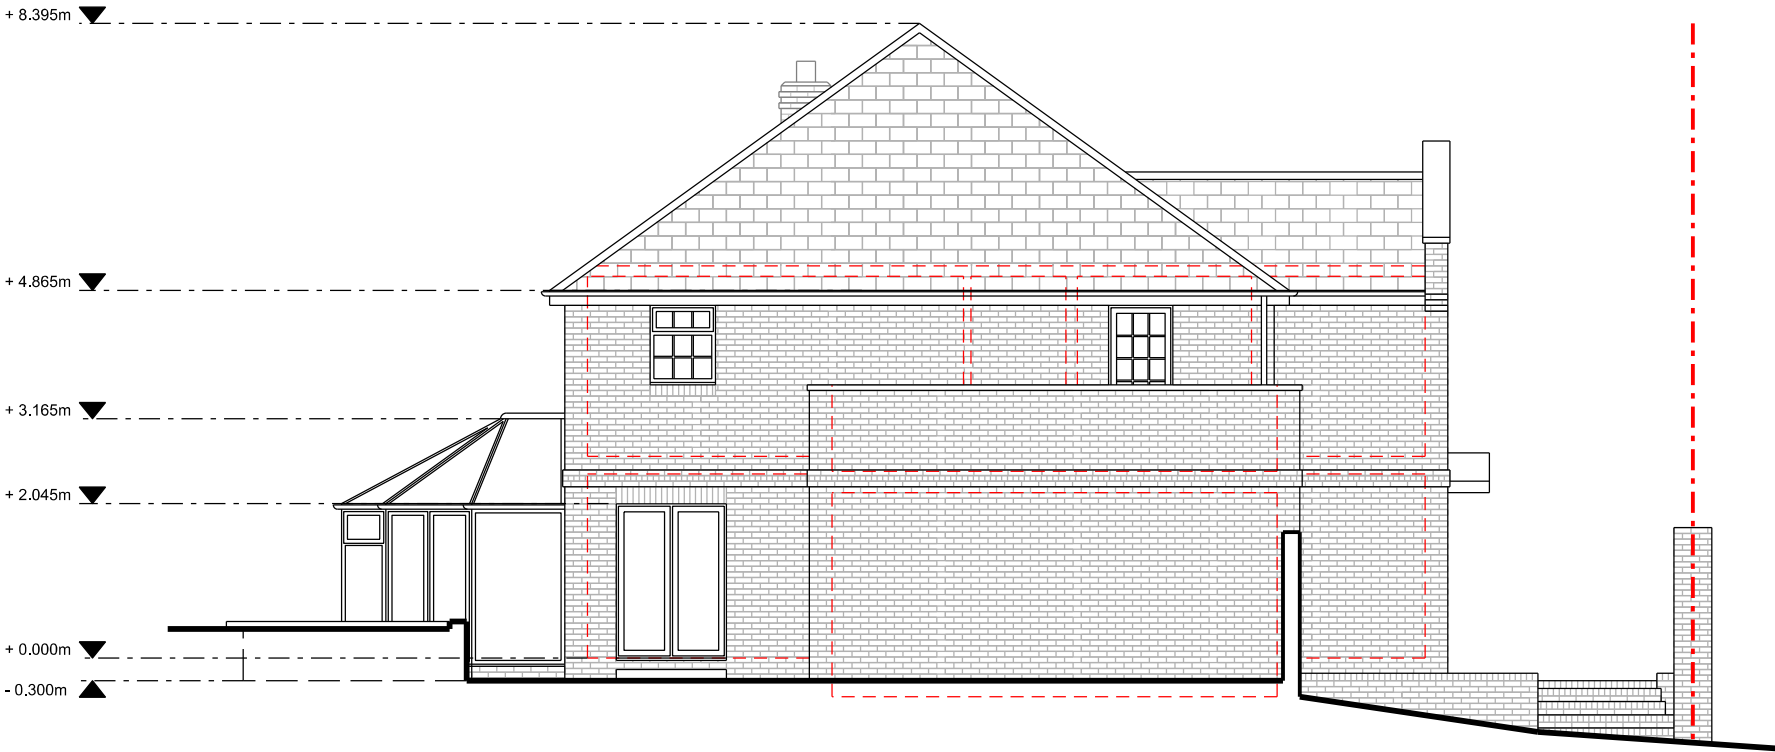

Side Elevation

Page Size

A3

Scale

1:100



OLYMPUS
PROPERTY GROUP

Existing Materials

Walls

- Red / grey brick

Roof

- Slate tiles
- GRP (fibreglass) flat roof

Windows

- White uPVC

Doors

- White uPVC

Guttering, Downpipes & Fascias

- White uPVC fascias with black uPVC guttering and downpipes

Rev	Date	Description
Project Address		Client
Honeysuckle House, Hamblewood, Botley, SO30 2GX		David & Joanne Wilkinson
		Local Authority
		Eastleigh Borough Council
Project Status		Drawing Description
Planning		Existing Elevations
Project No.		Drawing No.
174		MS - 202
Date		Revision
26/09/2024		-