



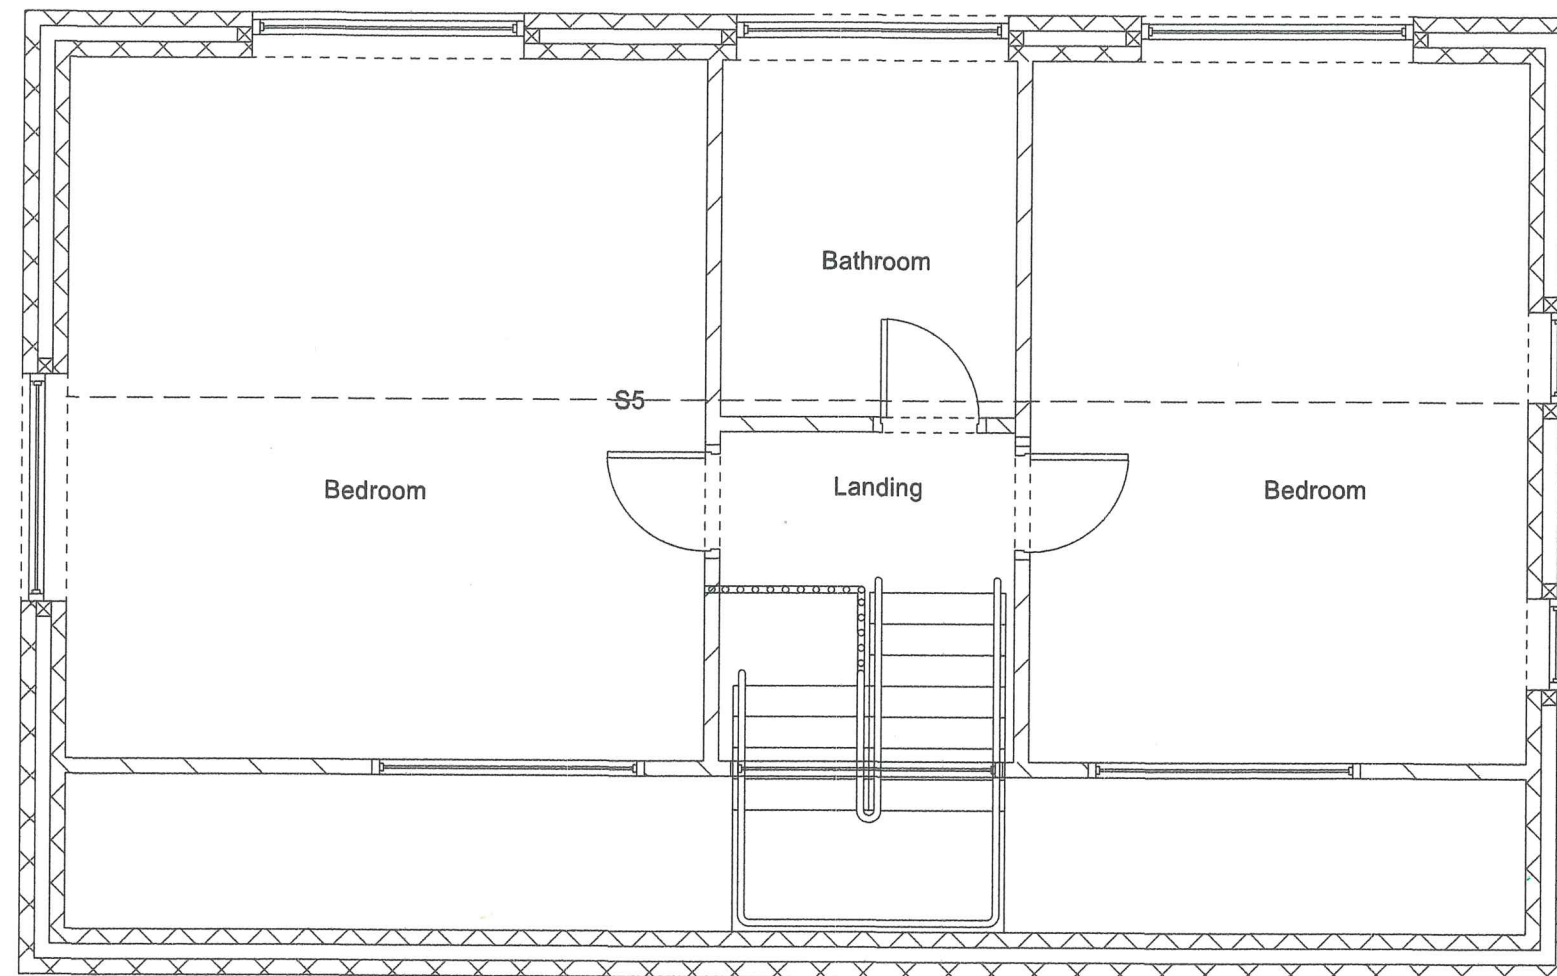

SCALE IN METRES

 

0 1 2 3 4 5

Client Purchase Construction

Site address 35 Gordon Road, Chandlers Ford. Hampshire

Project First Floor Rear Extension

Drawing title Existing first floor plan

Revisions

Scale 1/50 at A3

Drawing ref. C

Date