


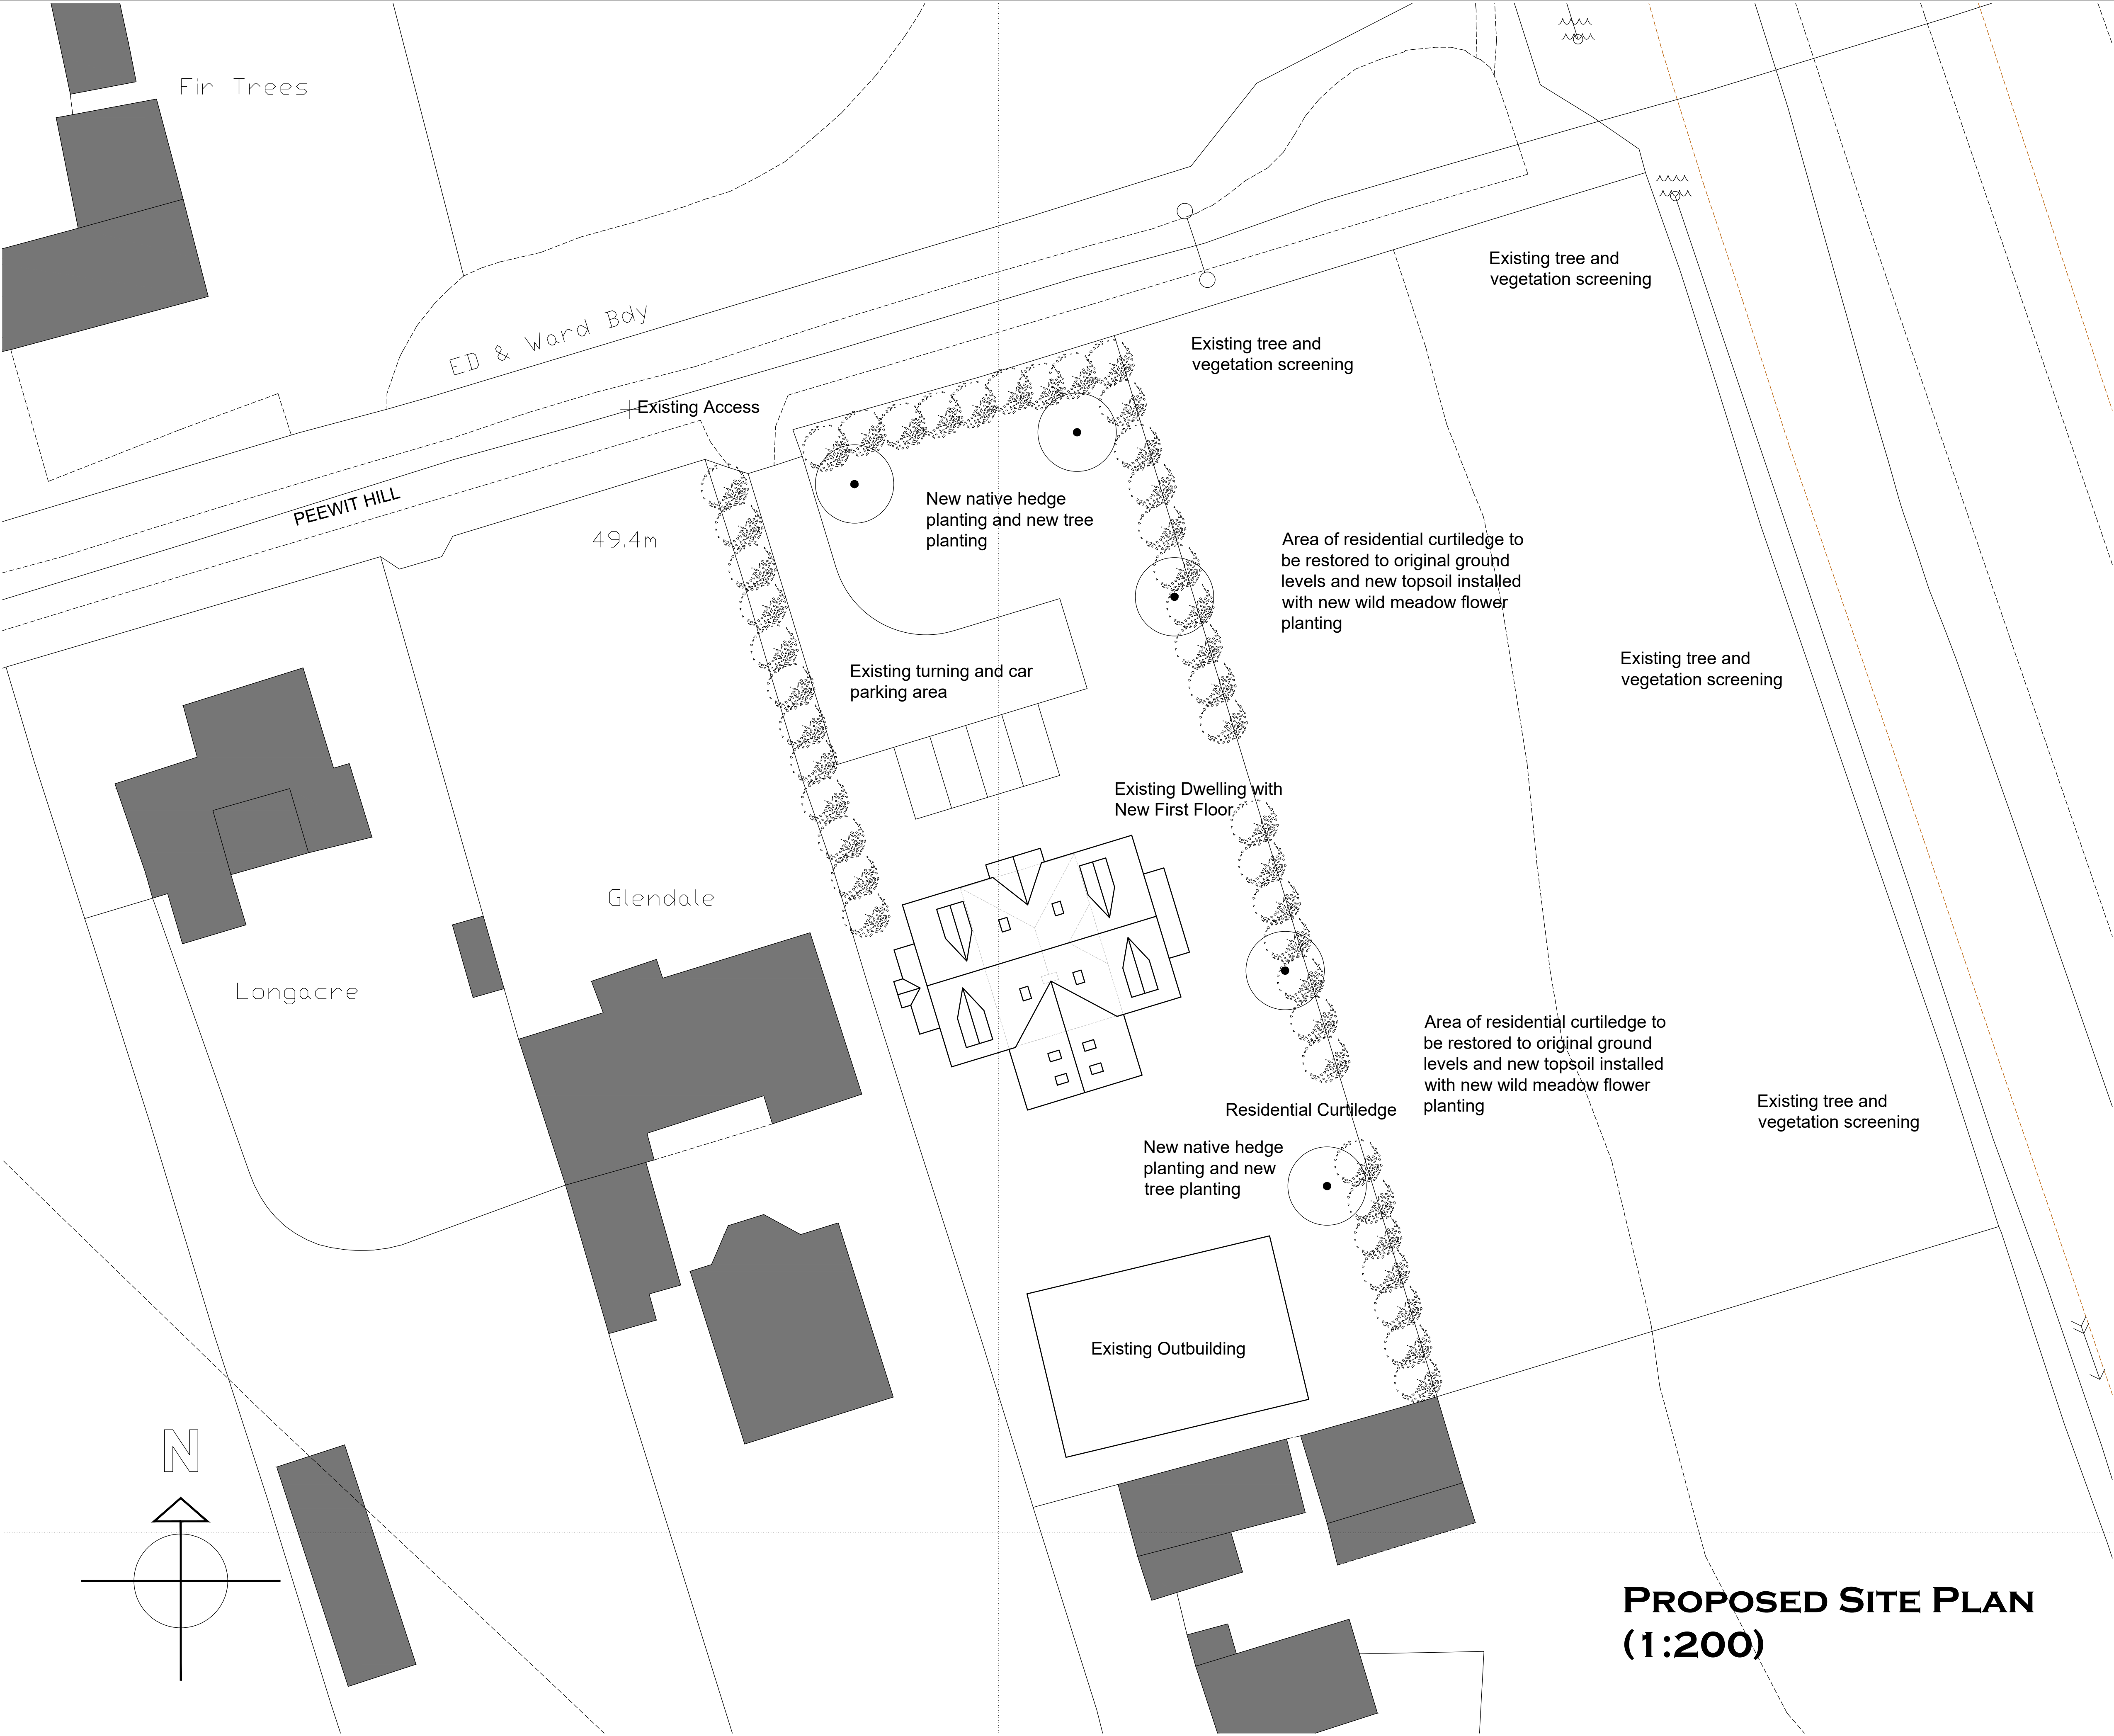


Notes

THIS DRAWING IS THE COPYRIGHT OF VIVID DESIGN STUDIO LTD AND MUST NOT BE COPIED, ALTERED OR REPRODUCED IN ANY WAY NEITHER PASSED TO A THIRD PARTY WITHOUT THEIR WRITTEN PERMISSION.

DIMENSIONS TO BE CHECKED ON SITE BEFORE COMMENCING WORK AND ANY DISCREPANCIES SHALL BE REPORTED TO THE DESIGNER. FIGURED DIMENSIONS MUST BE TAKEN IN PREFERENCE TO SCALED DIMENSIONS.

Rev:-	Description:-	Date:-	Chkd by:-
A	Amended design of rear projection	25/09/24	

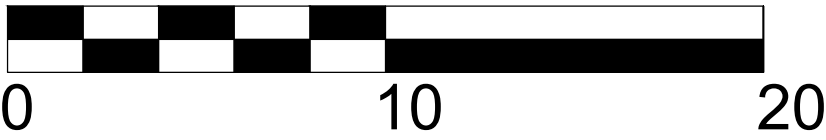

SCALE BAR 1:200



The Barn, Calcot Mount Business Park, Calcot Lane,
Curdridge, Southampton, Hampshire, SO32 2BN
Tel: 01489 786670
Email: info@vividdesignstudio.co.uk
Website: www.vividdesignstudio.co.uk

Project:-
Proposed Extensions and Alterations
Derry Dacy
Peewit Hill
Bursledon
Hampshire

Title:-
Proposed Site Plan

Client:-
Mr Joe Dorrington

Scale:-
1:200 (@A1)

Drawn By:-	PJD	Checked By:-	PJD
Date:-	22/07/24	Date:-	22/07/24
Job.No:-	220008	Drg.No:-	42
		Rev:-	A

PROPOSED SITE PLAN
(1:200)