



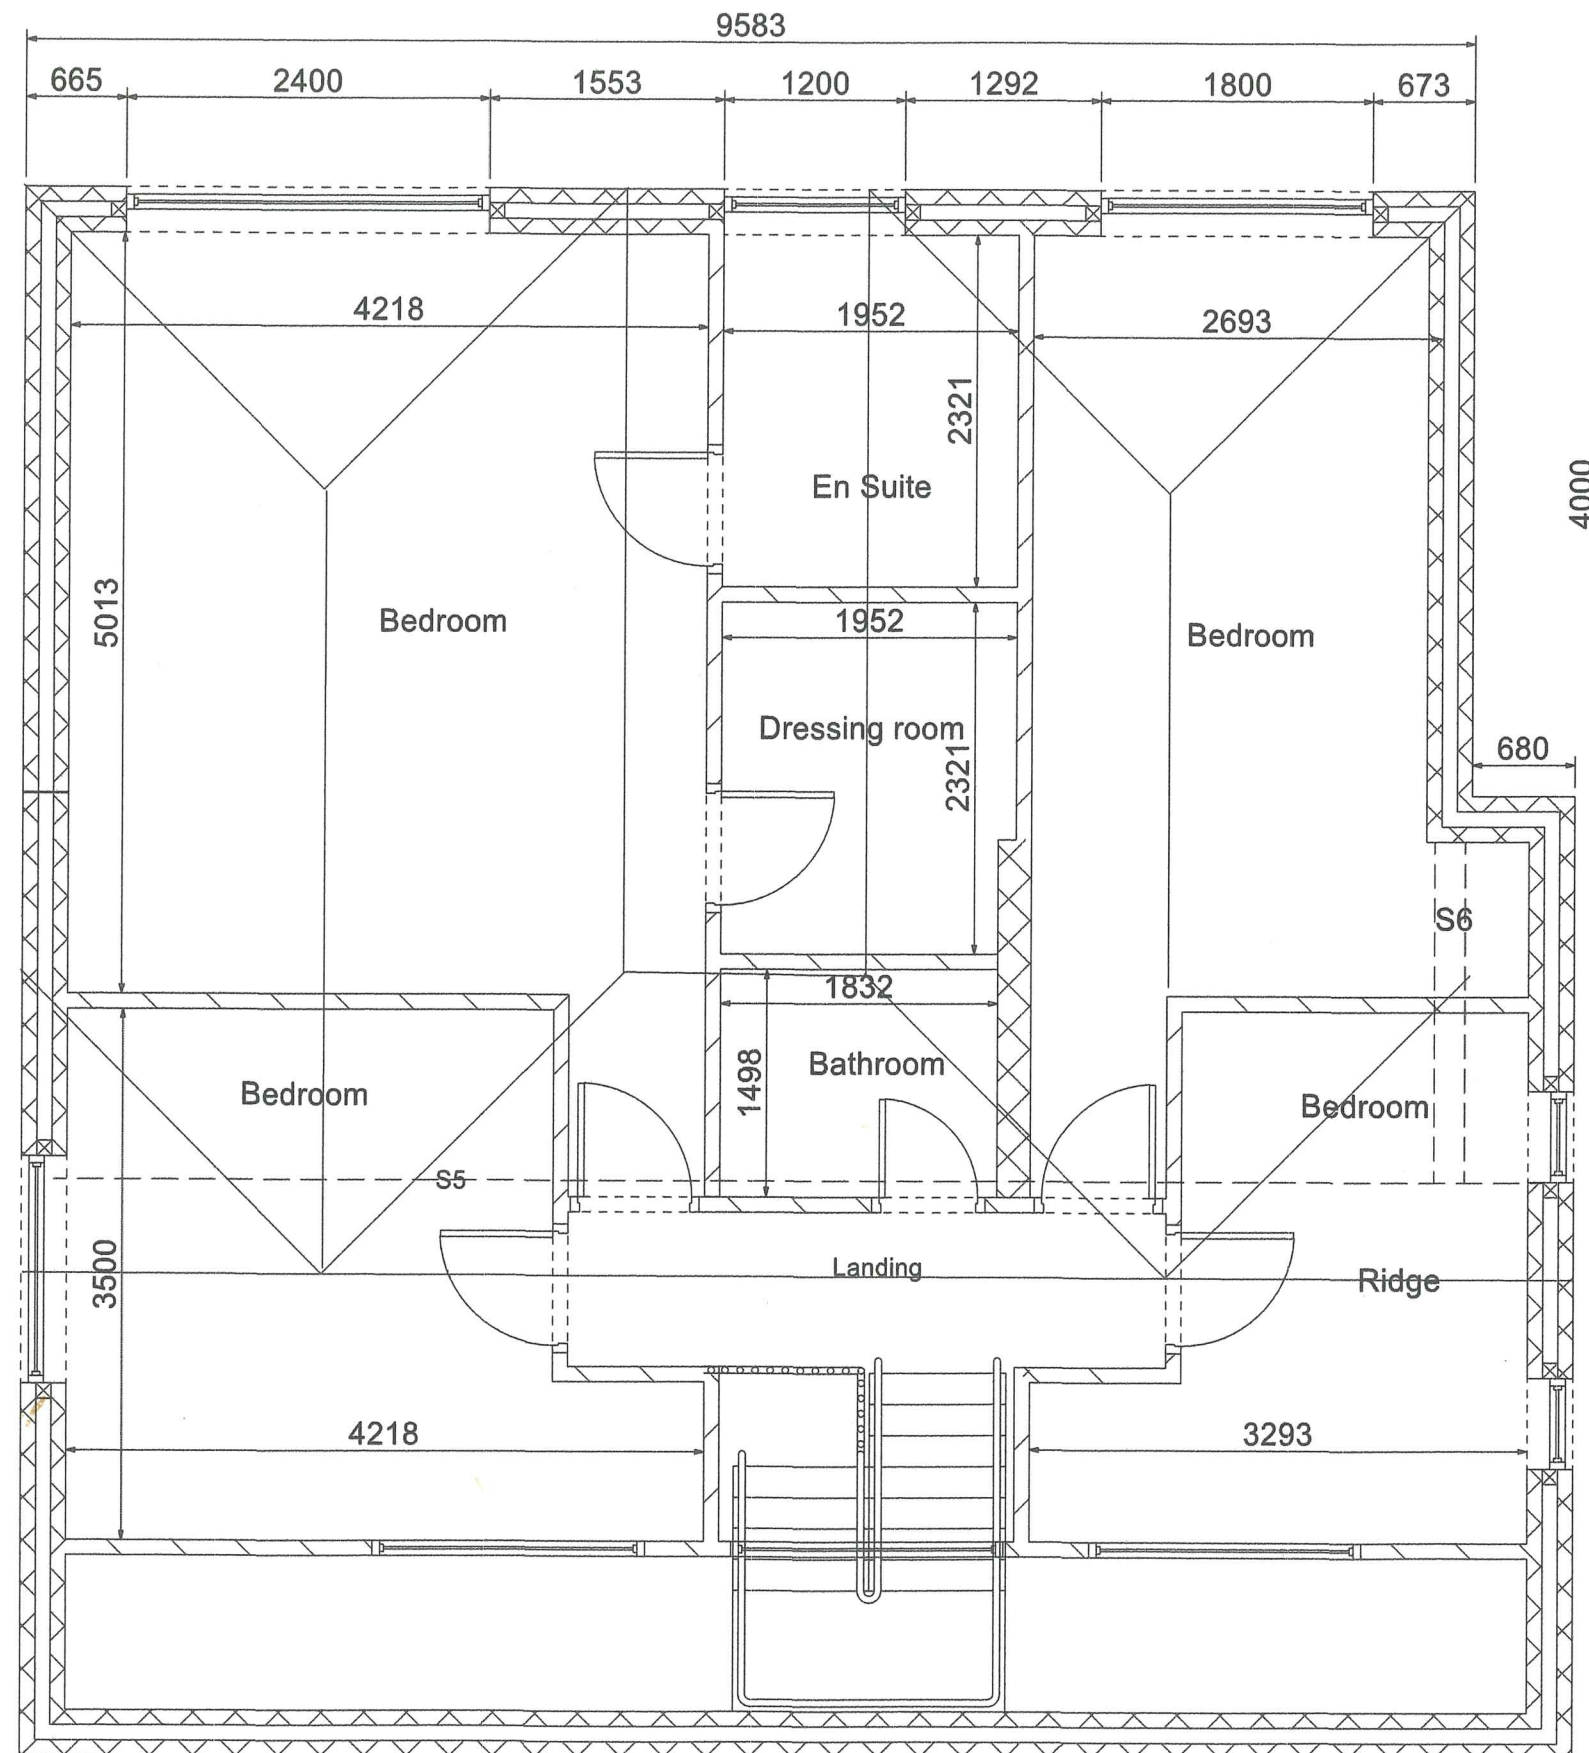

SCALE IN METRES

 

Client Purchase Construction

Site address

35 Gordon Road
Chandlers Ford
Hampshire

Project

First floor rear extension

Drawing title

Proposed first floor plan

Scale 1/50 at A3

Drawing ref.

Date D

Revisions