



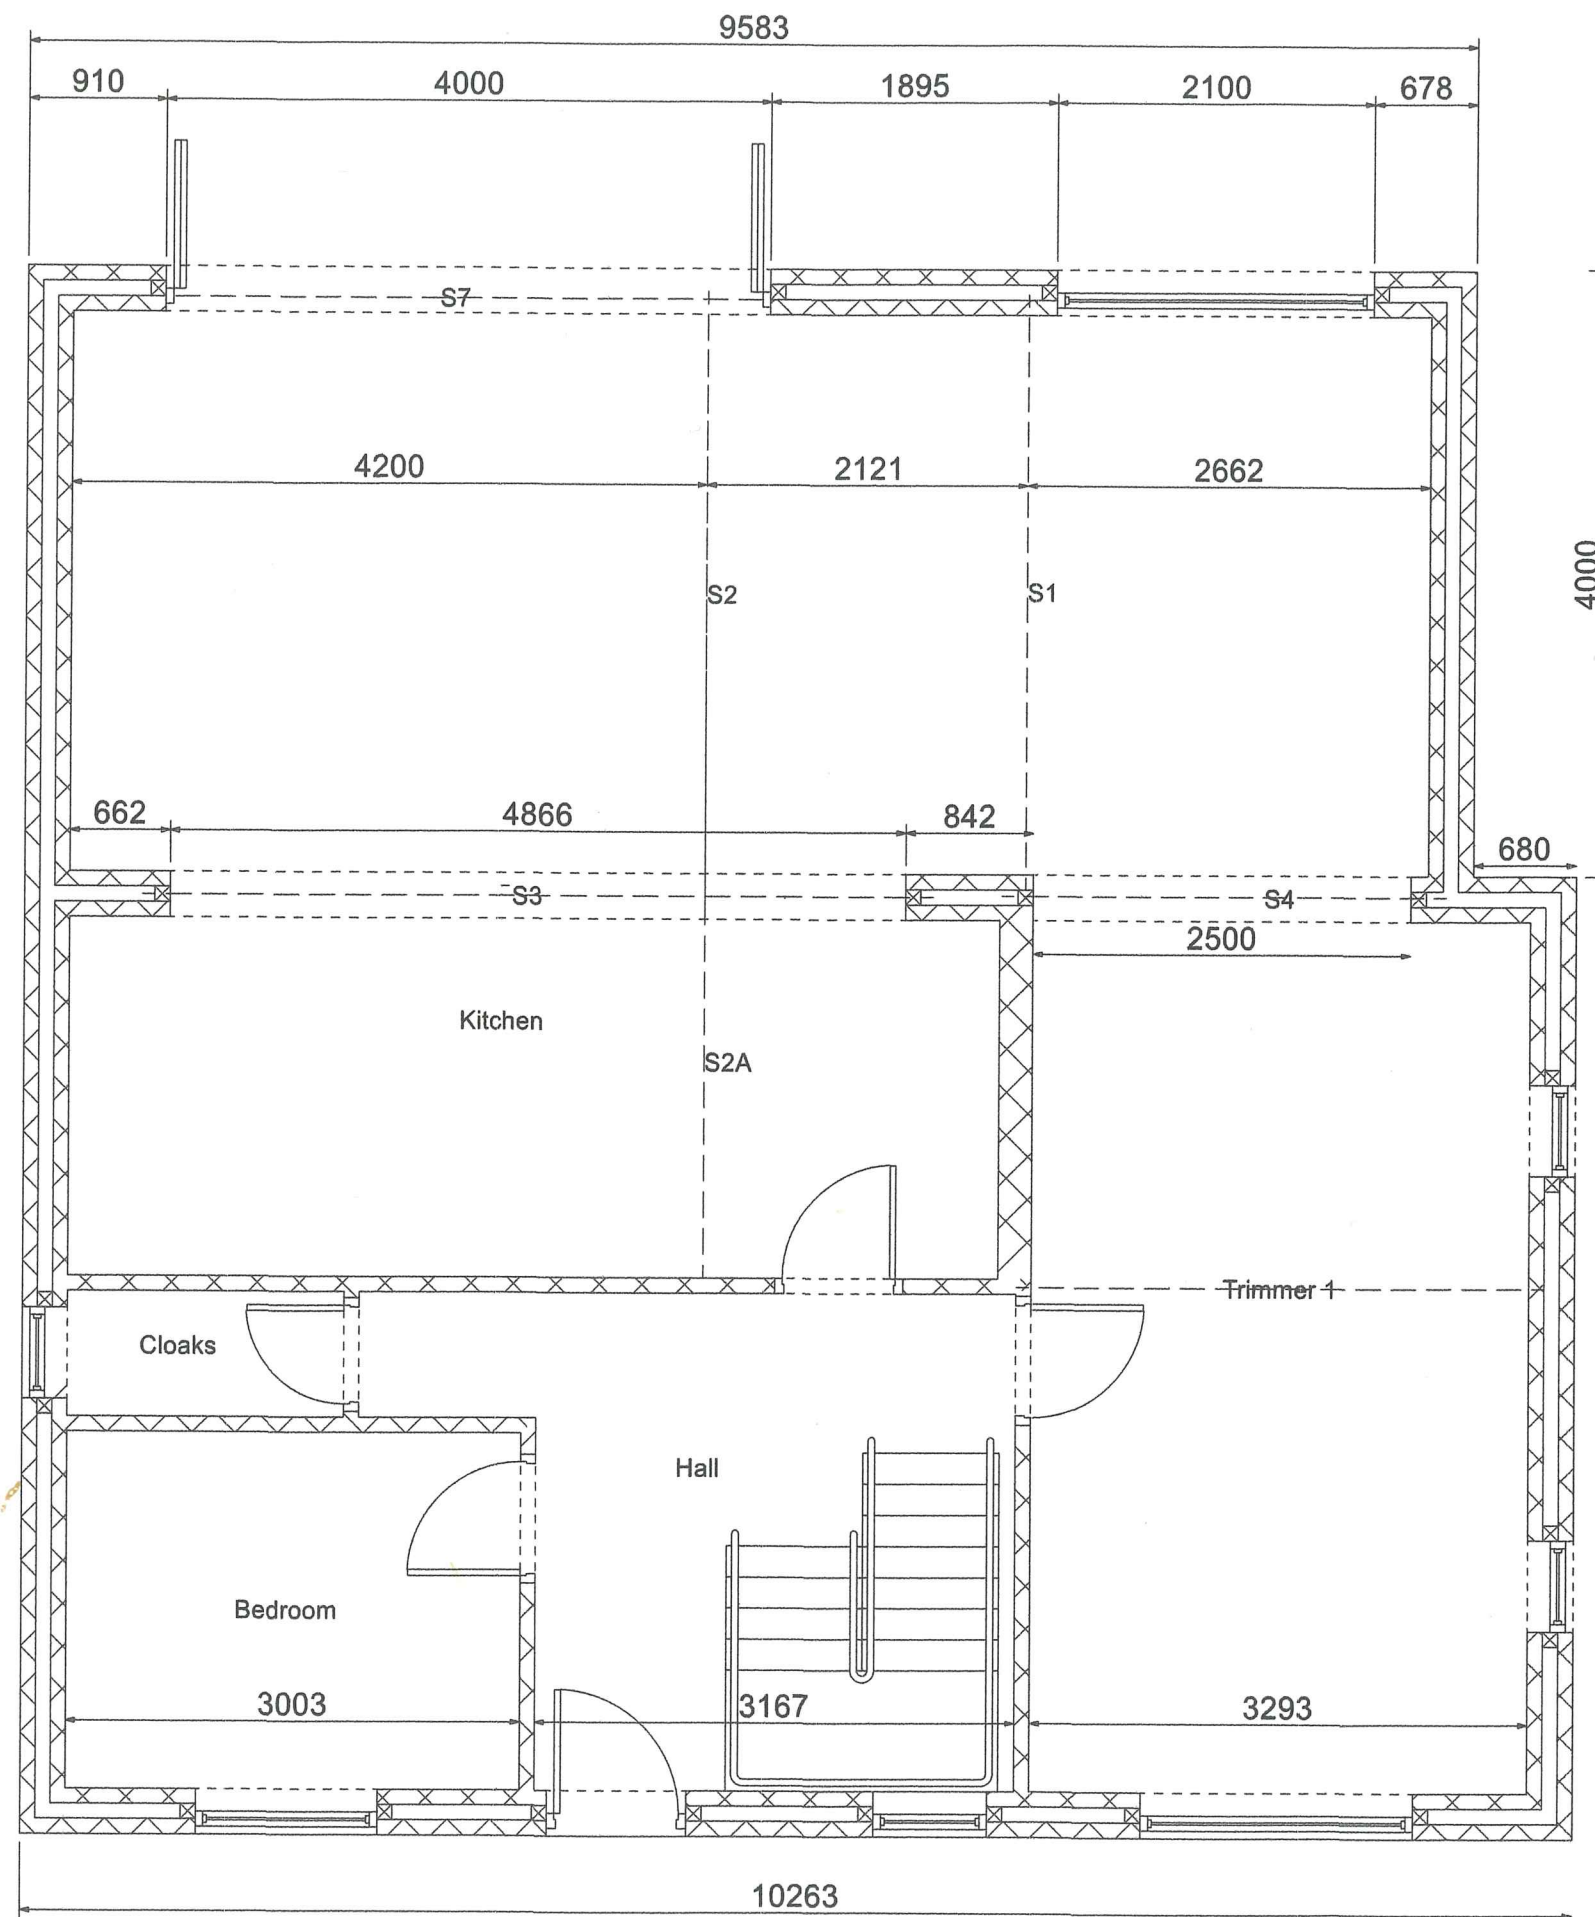

SCALE IN METRES

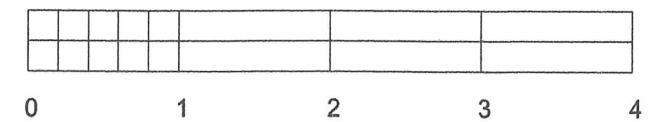

Client Purchase Construction

Site address
35 Gordon Road
Chandlers Ford
Hampshire

Project
First floor rear extension

Drawing title
Existing ground floor plan

Scale 1/50 at A3

Drawing ref. B

Date

Revisions