


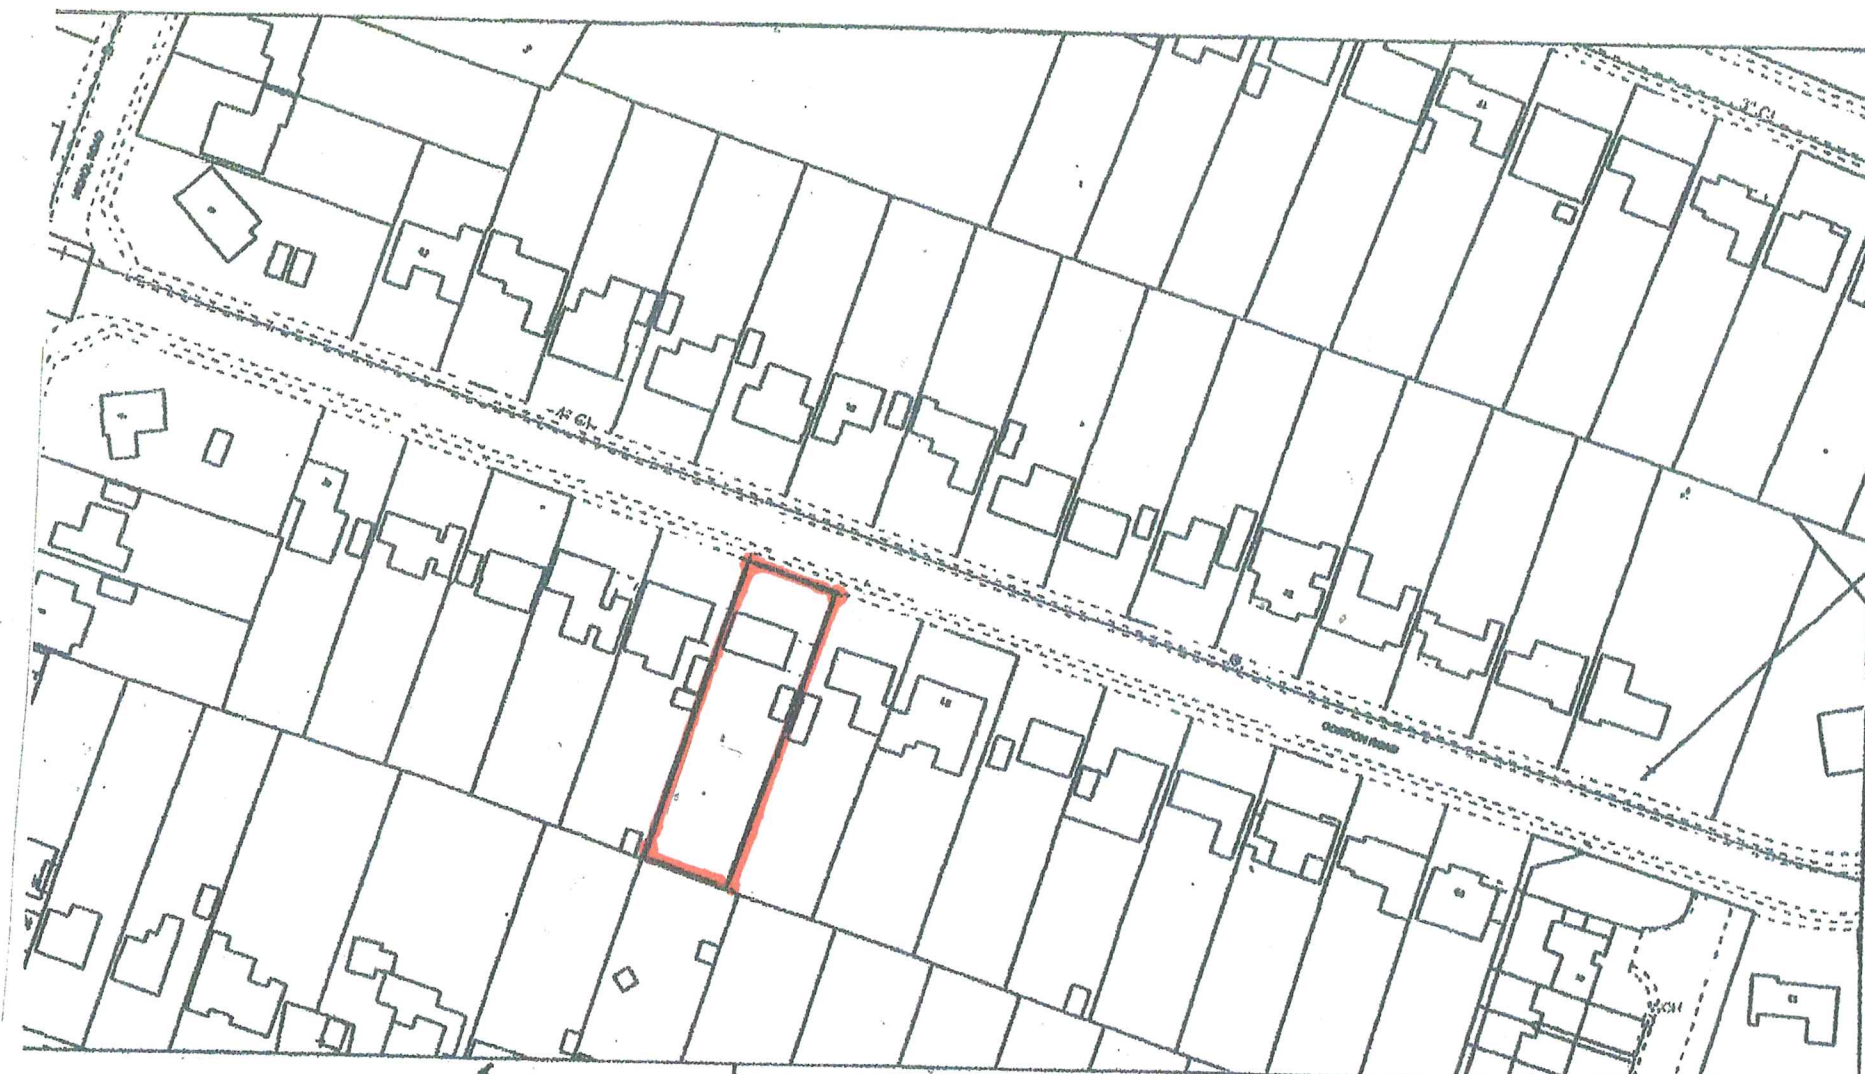

are believed to be correct, but
possibility in the event of
a discrepancy on site.

with the permission of the controller of
map No. WU 298130

Scale: 1:1250

fructed of Bonded Asbestos Cement
materials may include Bonded Asbestos Cement



Printed By: MK
35 Gordon Road
Requested By:

Date: 27-3-2024

23/25


SITE PLAN

SCALE IN METRES

0 1 10 15 20



NOTE:- No Excavation
within R.P.Z. of any tree
on this or adjacent plots

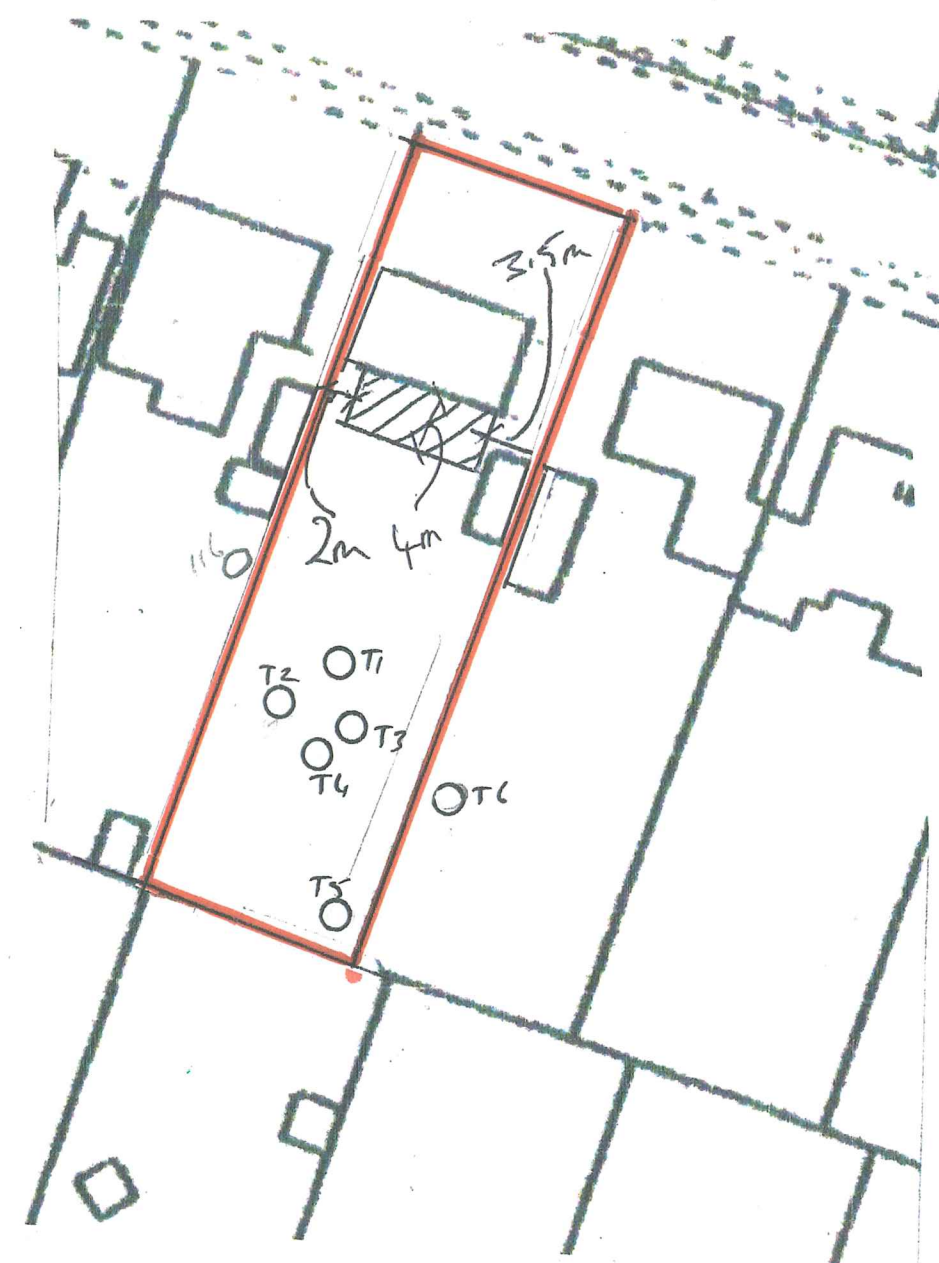

LOCATION PLAN

Client Purchase Construction

Site address 35 Gordon Road, Chandlers Ford, Hampshire

Project First floor rear extension

Drawing title Location & Site plans

Revisions

Scale 1/1250 & 1/500 at A3 Drawing ref. J

Date

T1 - OAK
T2 - +
T3 - BIRCH
T4 - +
T5 - +
T6 - OAK