

General Notes

Scale from this drawing for planning purposes only.

Contractors are to check all dimensions on site prior to any construction work beginning.

This drawing, and all others associated with it, remain the property of King Architecture & Design and are not to be reproduced or amended without the written consent of King Architecture & Design.

Unauthorised use for any purpose is prohibited.

All work undertaken in collaboration with this drawing is to be undertaken to conform to current building regulations and all current building legislation, if divergencies from statutory requirements are shown on the drawings then these should be reported to King Architecture & Design immediately.

Key

- Existing to be demolished
- Previous approval planning ref:
22/01213/HOU
- Proposed non-material amendment
changes

Proposed Materials

Walls

- White render
- Grey timber cladding

Roof

- GRP (fibreglass) flat roof

Windows


- Grey uPVC

Doors

- Grey uPVC half glazed
- Grey aluminium glazed

Guttering, Downpipes & Fascias

- Grey uPVC

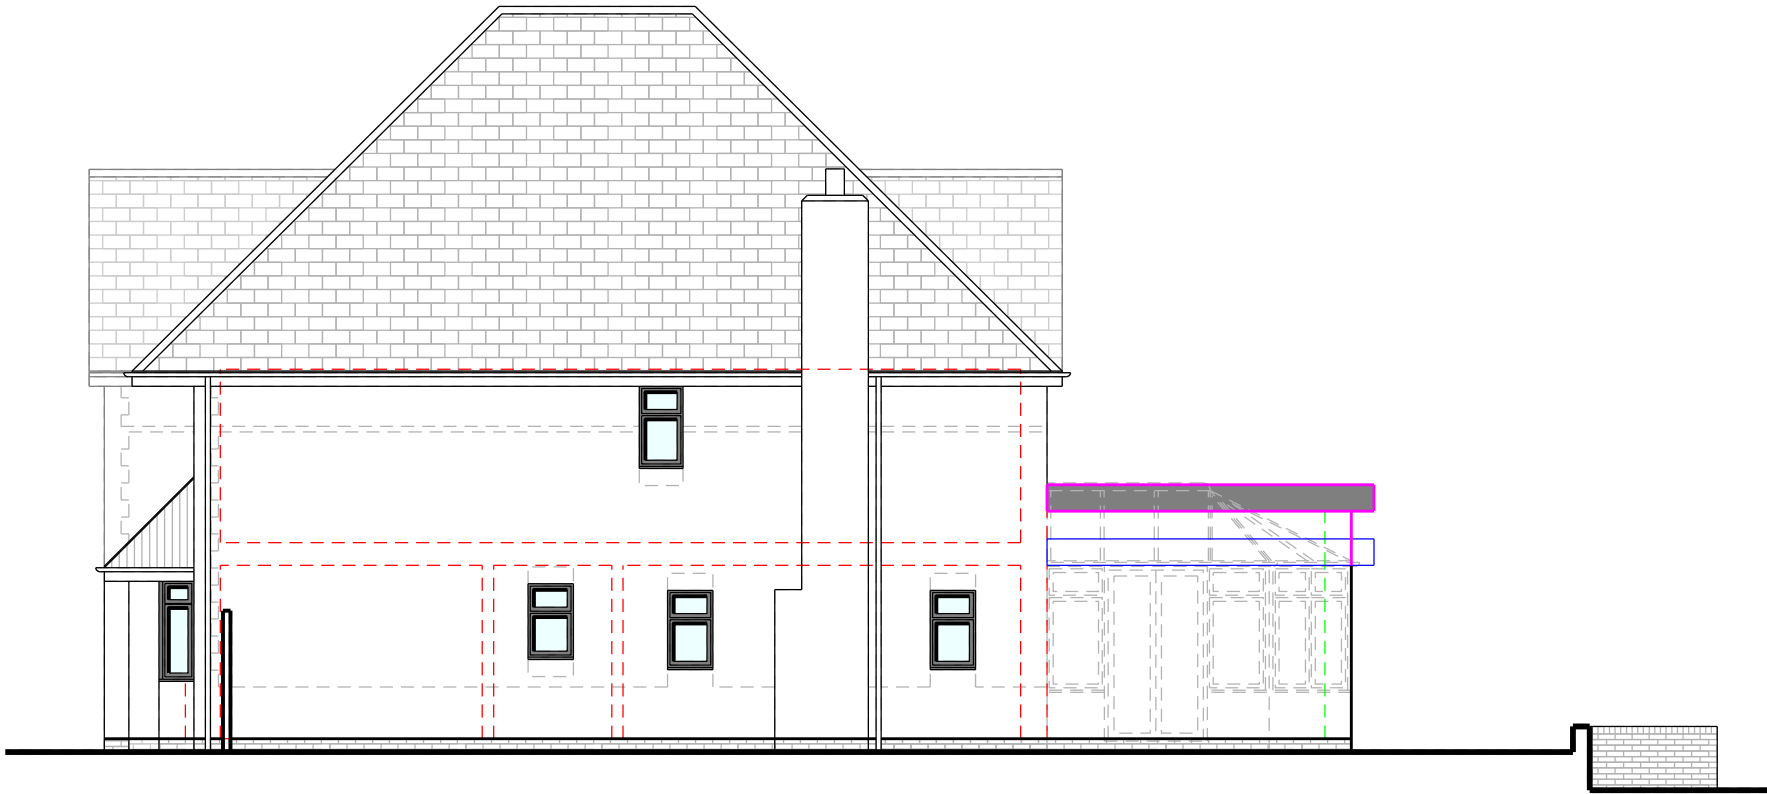

Side Elevation



Front Elevation

Page Size

A3

Scale

1:100



Rev	Date	Description
Project Address		Client
123 Moorgreen Road, West End, Southampton, SO30 2HG		Cheryl Pearce
		Local Authority
		Eastleigh Borough Council
Project Status		Drawing Description
Non-Material Amendment		Proposed Elevations
Project No.		Drawing No.
123		NMA - 201
Date		Revision
11/10/2024		-