


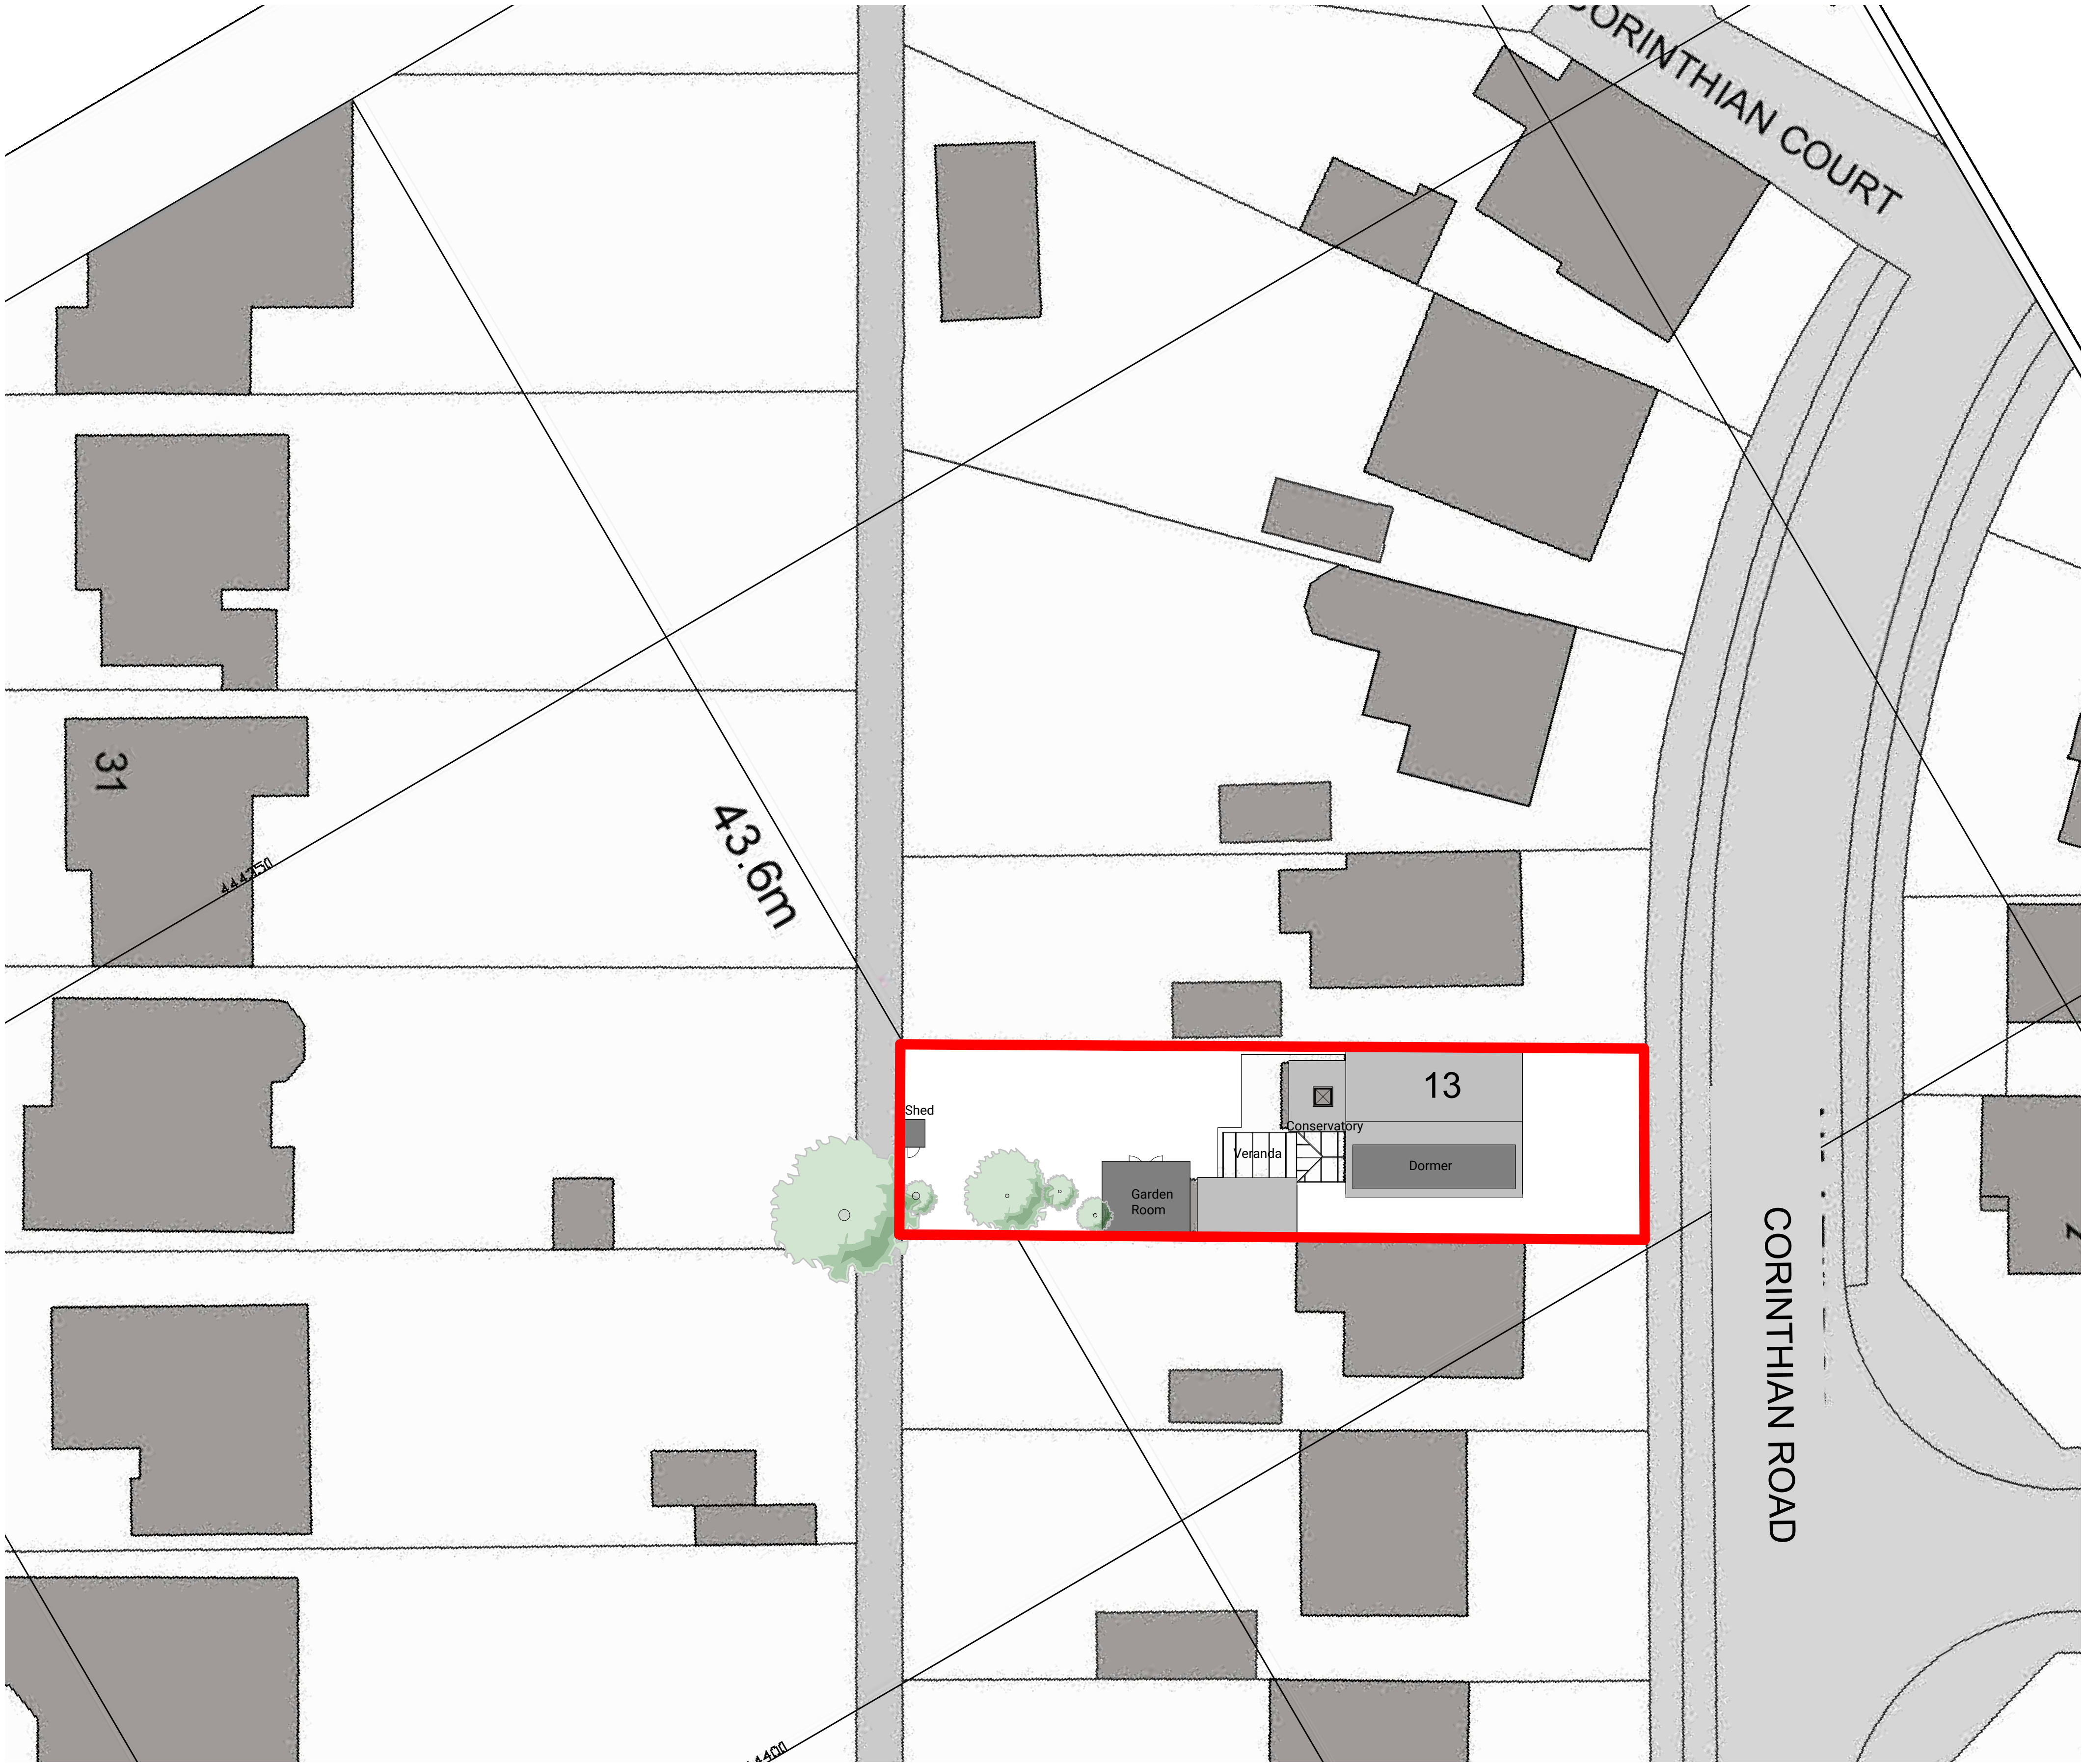


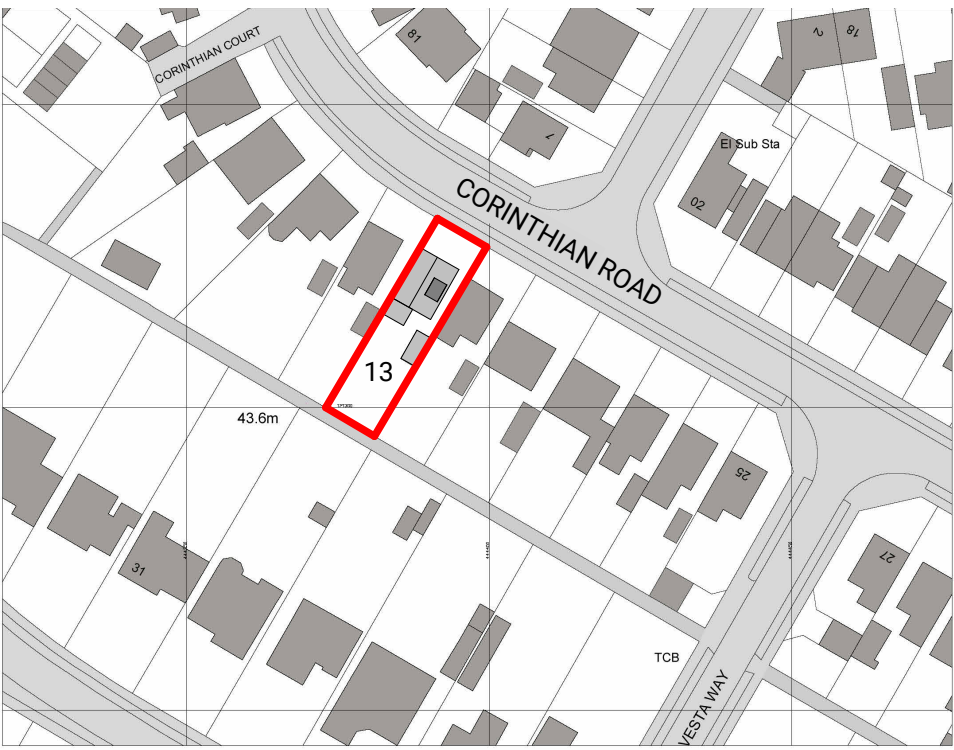

Site Plan as Proposed
1 : 200

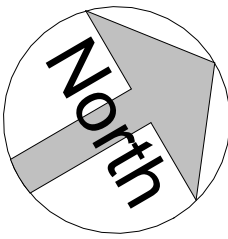


Location Plan as Existing
1 : 1250

 

Revision	Date	Initial

PLANNING

 

All dimensions are to be checked on site and any discrepancies reported to the architect before work commences. Figured dimensions only are to be taken from this drawing. This drawing is to be read in conjunction with all relevant consultants and/or specialists drawings/documents and any discrepancies or variations notified to the architect before work commences. This drawing is copyright and may not be reproduced, wholly or in part, without the consent of the architect.

CLIENT
Burns

Scale : A1:As indicated
Date : 31-07-2024

Drawn by : GB
Checked by : GB

TITLE
Remodel at 13 Corinthian Road
Chandlers Ford, SO53 2BA
Site & Location Plan

Drawing No: GB-000-200

Revision:

The Old Post Office, Station Road
Wickham, PO17 5JA
T: 01329 632405
e: office@axismail.co.uk
w: axisarchitecture.co.uk

