




Front Elevation

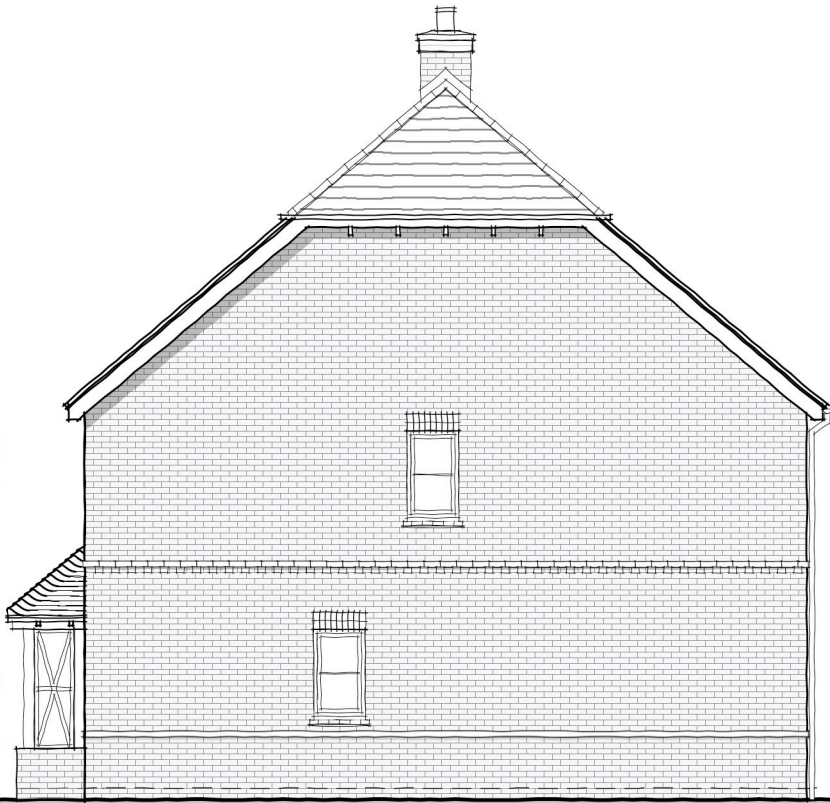


Side Elevation



Rear Elevation



Housetype	HERON	NDSS Check
Beds/Persons	3B/5P	2.5
Storeys	2	2.5
Area Req'd.(m ²)	93	4.64
Total Area (ft ²)	1147	Yes
Bedroom areas comply (Areas and min. widths):		

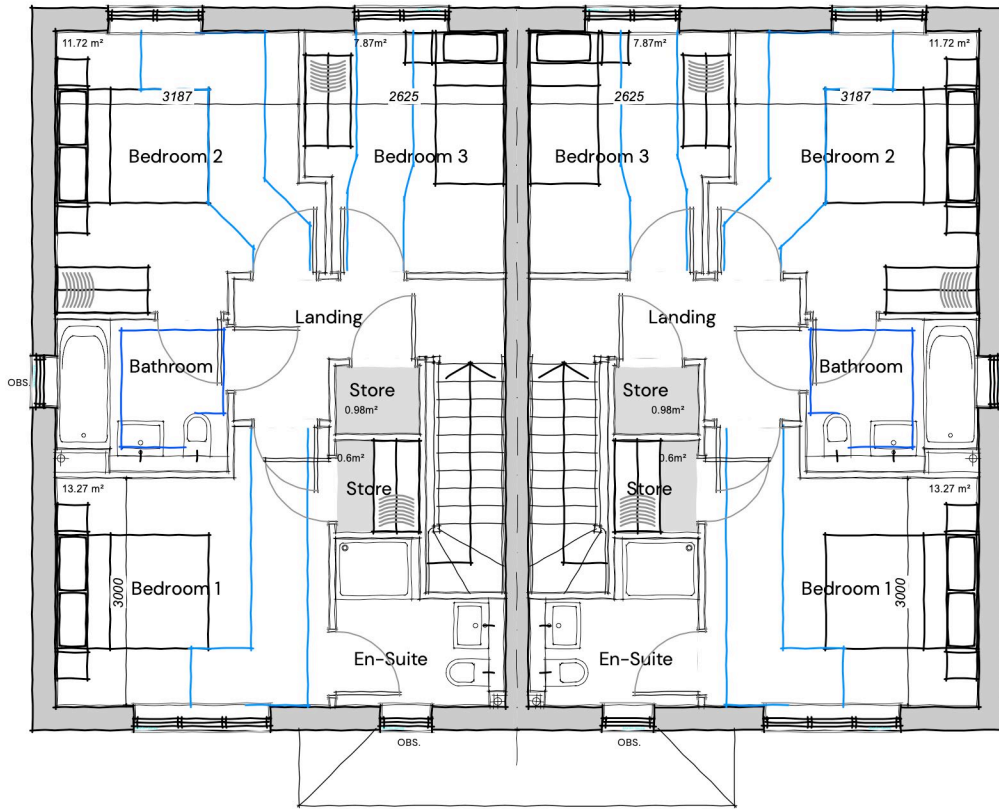

LAND WEST OF ALLBROOK WAY, EASTLEIGH - HT. HERON_PLOTS 29-30

| PEGASUSGROUP.CO.UK | TEAM/DRAWN BY: AS | APPROVED BY: | DATE: 16/10/2024 | SCALE: 1:100@A3 | DRWG: P23-0088_DE_002_C_06.4 | CLIENT: BARGATE HOMES |

PEGASUS GROUP

